
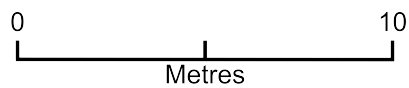


Hayloft shed

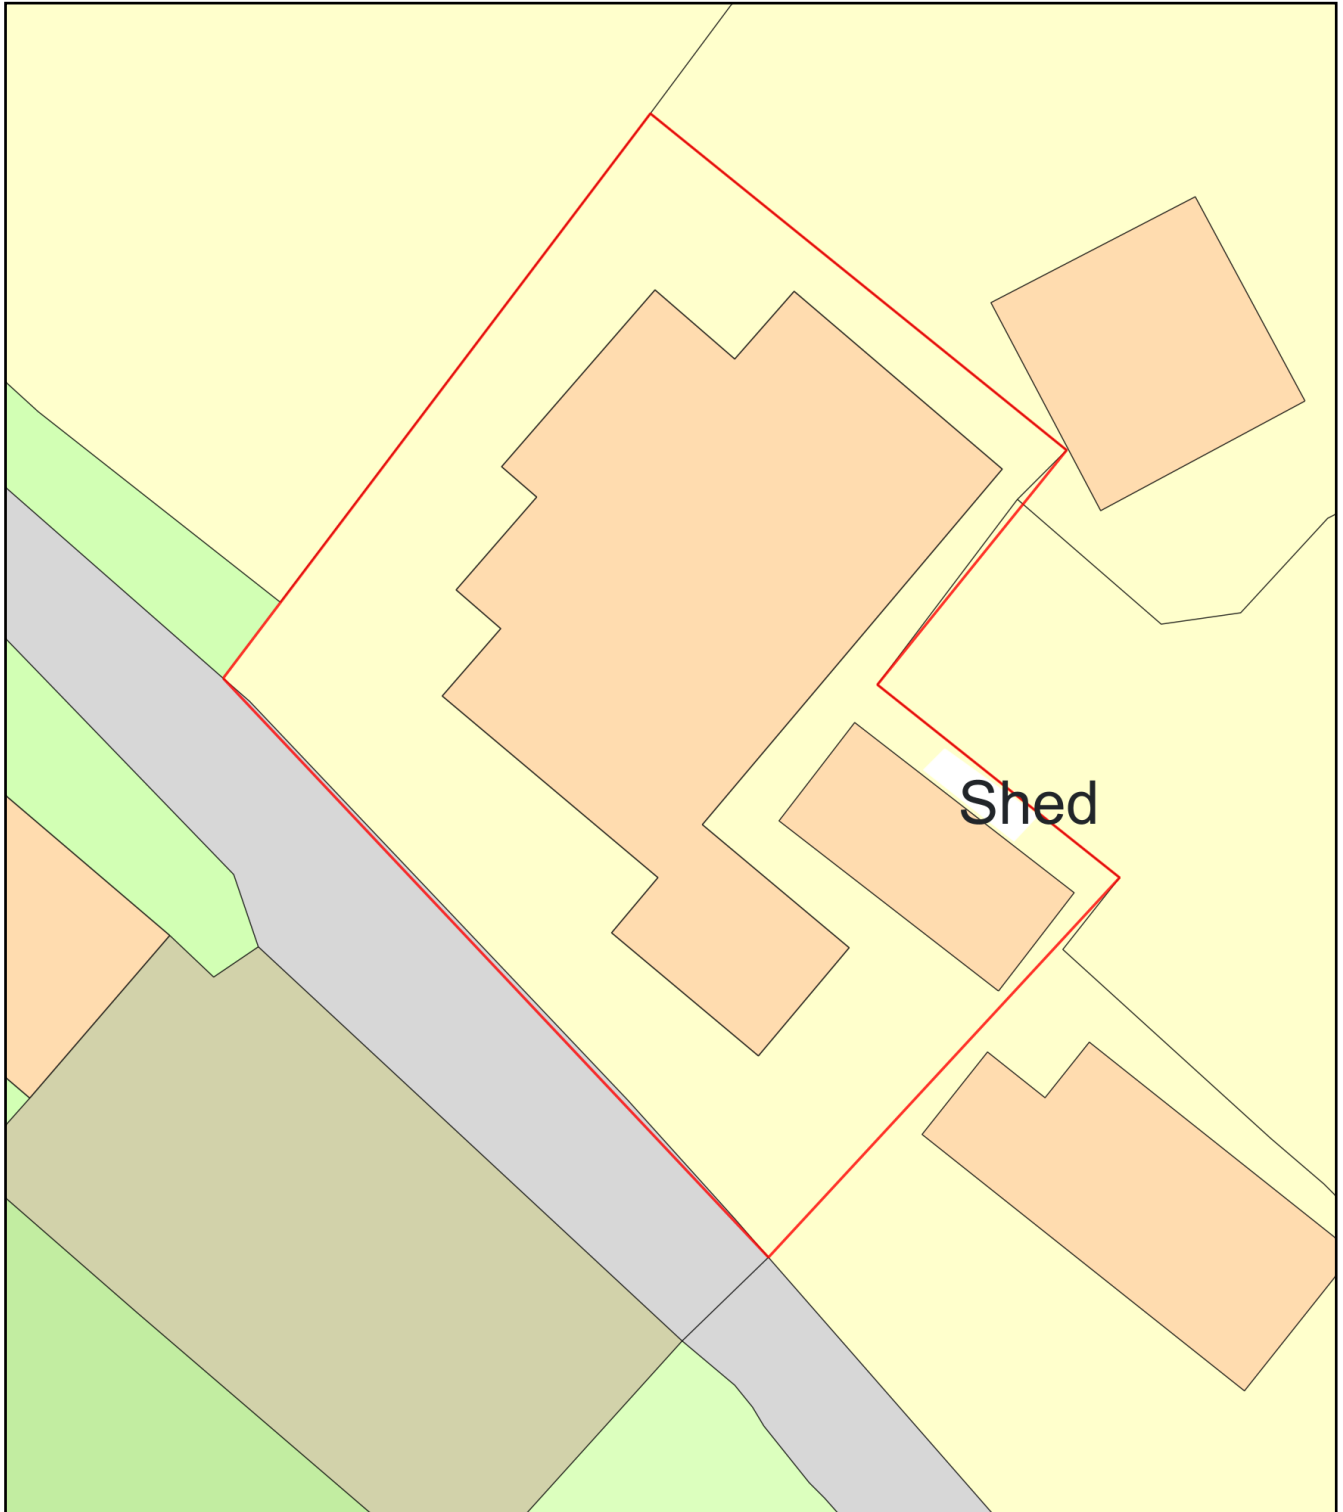

Plan Produced for: Laura

Date Produced: 08 Sep 2026

Plan Reference Number: TQRQM26251145046396

Scale: 1:200 @ A4