


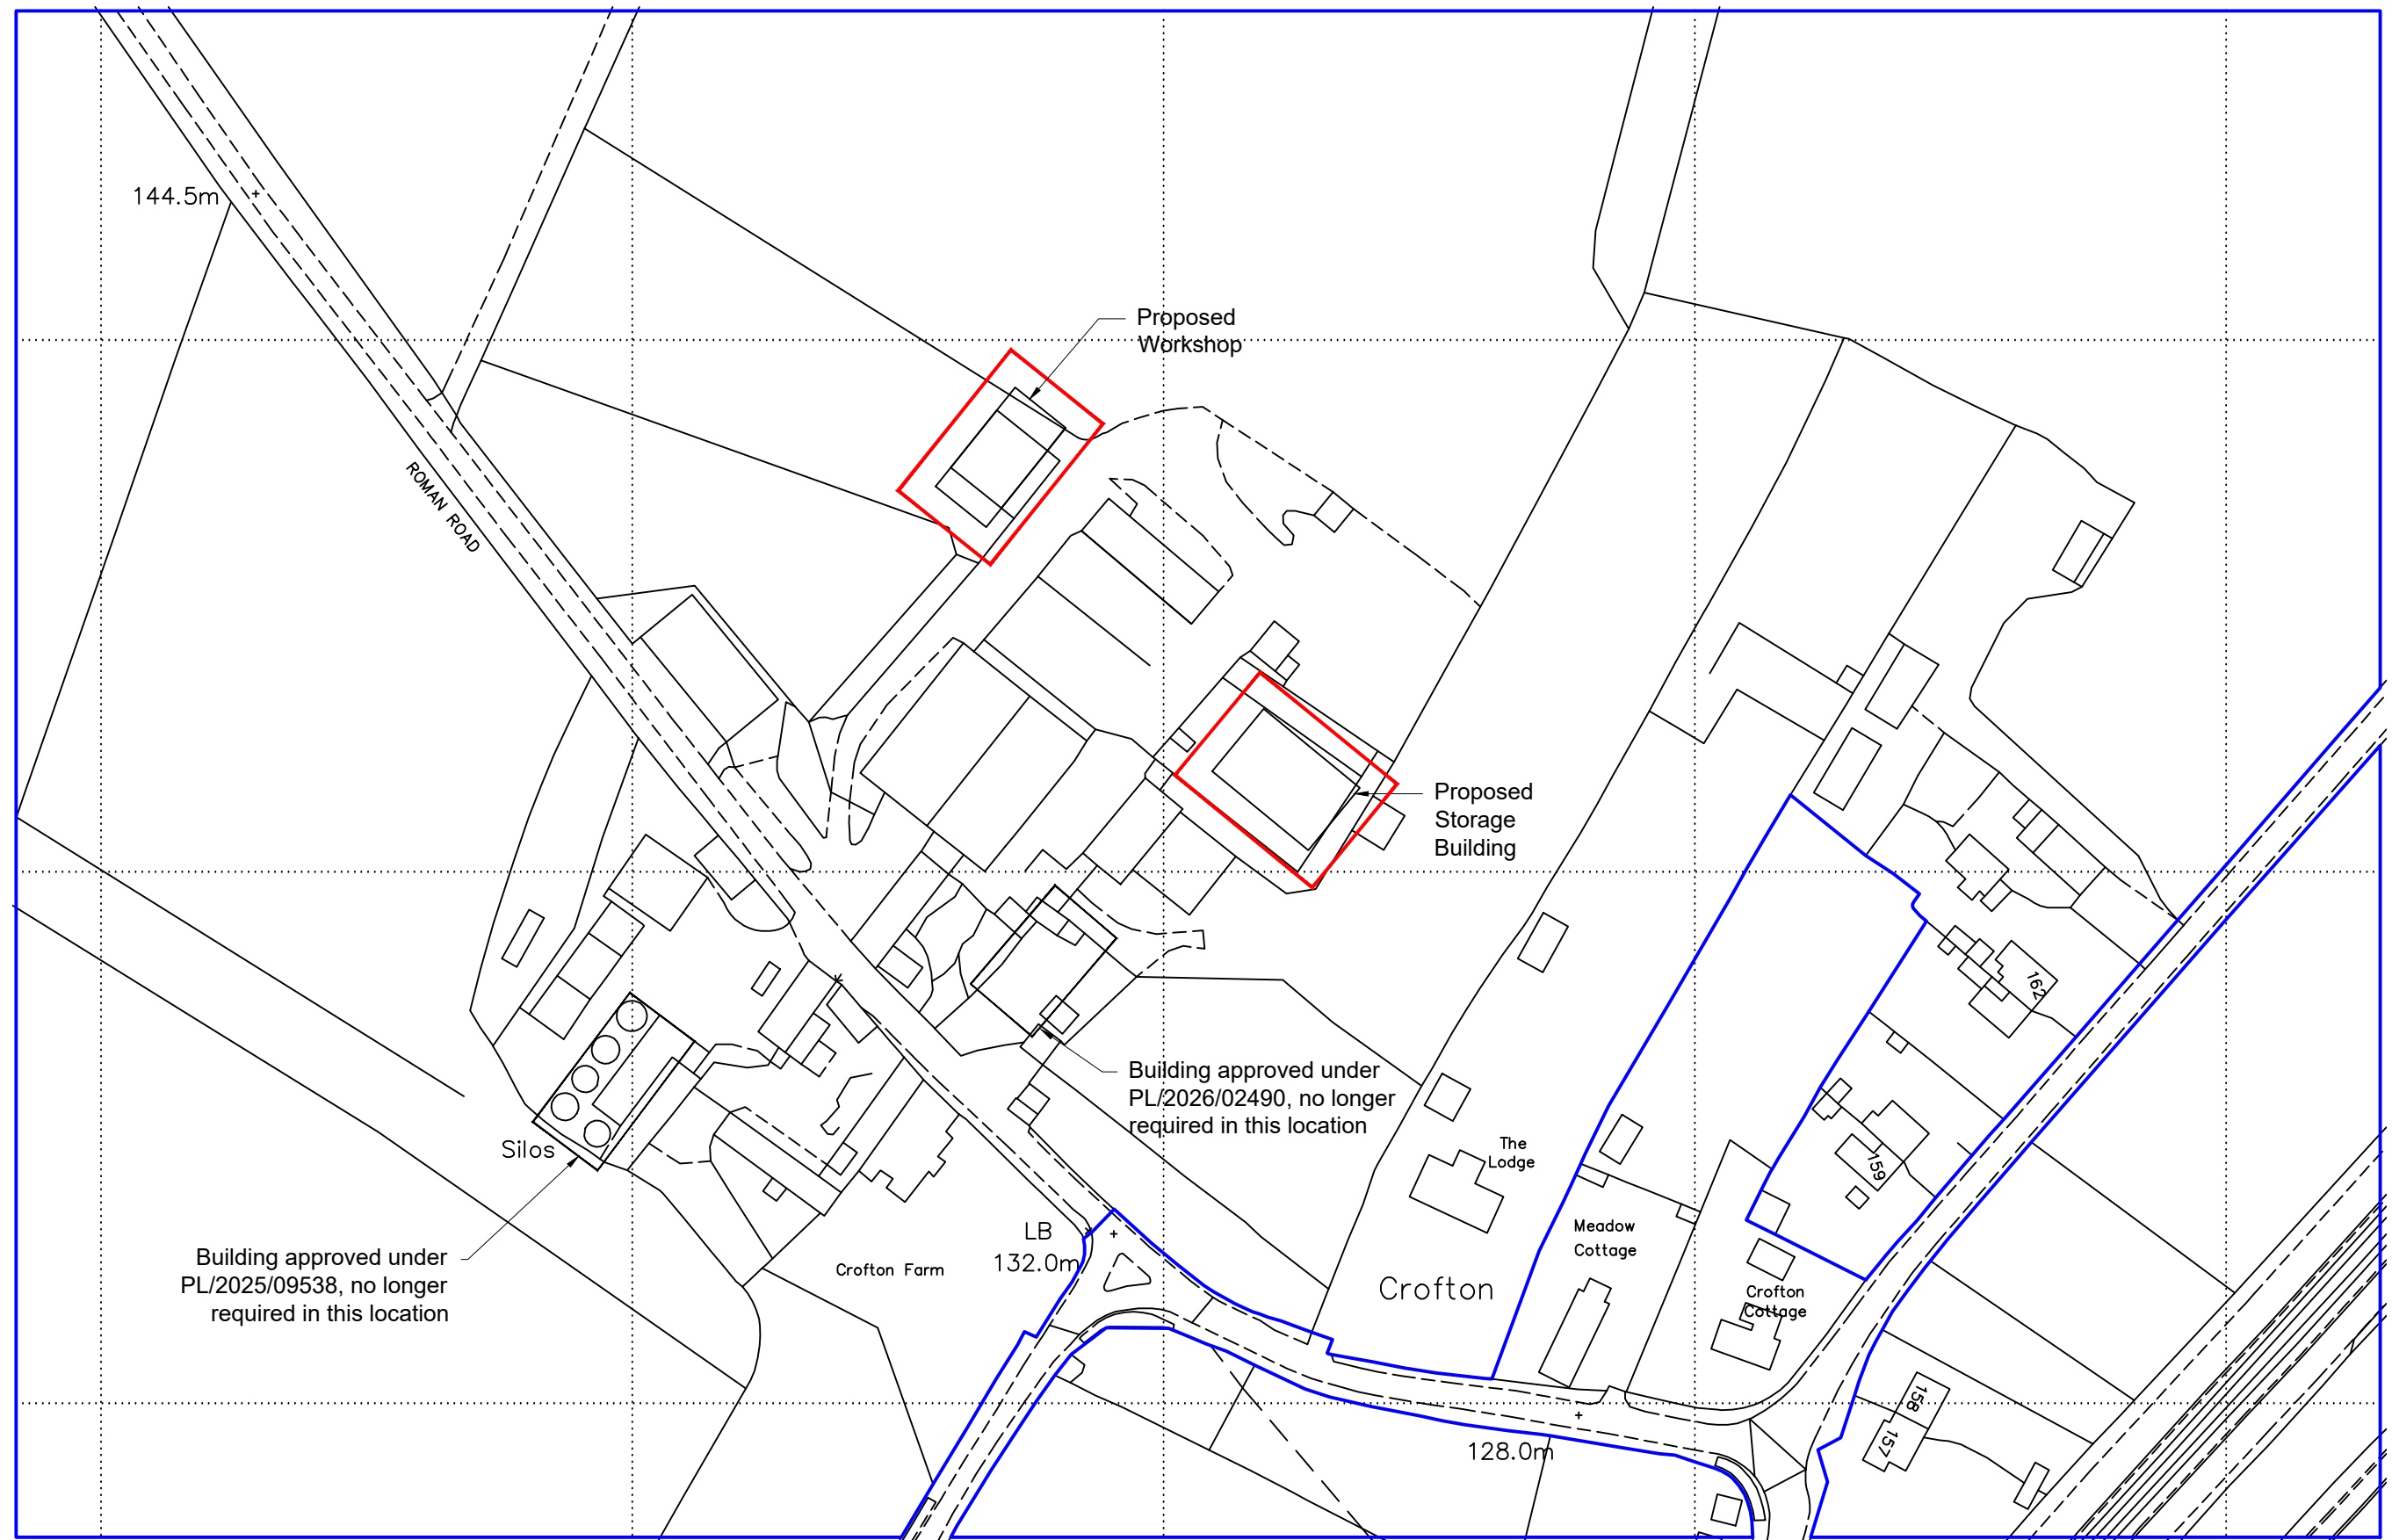

0m 10m 50m 100m 150m

Ordnance Survey (c) Crown Copyright 2025. All rights reserved. Licence number 100022432

Rev No.	Revision Note	Date	Drawn	Checked
E	Zone 1 Revisions made	13.03.26	TJ	AW
F	Accommodation Plans added	30.03.26	TJ	AW
G	Storage building amended	14.04.26	TJ	AW
H	Welfare building added	26.06.26	TJ	AW
I	Storage building moved on the site	23.07.26	TJ	AW
J	Storage & Workshop buildings added	28.08.26	TJ	AW

NUMBER - REV - CLIENT - PROJECT
05540-00 - J - Green Knight Estate - Crofton Farm

TITLE
Location Plan

DATE
28.08.26

SHEET
04

SCALE
1:1250

DRN BY
AW

CHK BY
AW

PAPER
SIZE

A3

BOURNE VALLEY ASSOCIATES

ANDOVER LANE FARM
FABERSTOWN
ANDOVER
HAMPSHIRE
SP11 9PE

Tel: 01264 850159
Email: info@bournevalley.co.uk

