


Site / Block plan

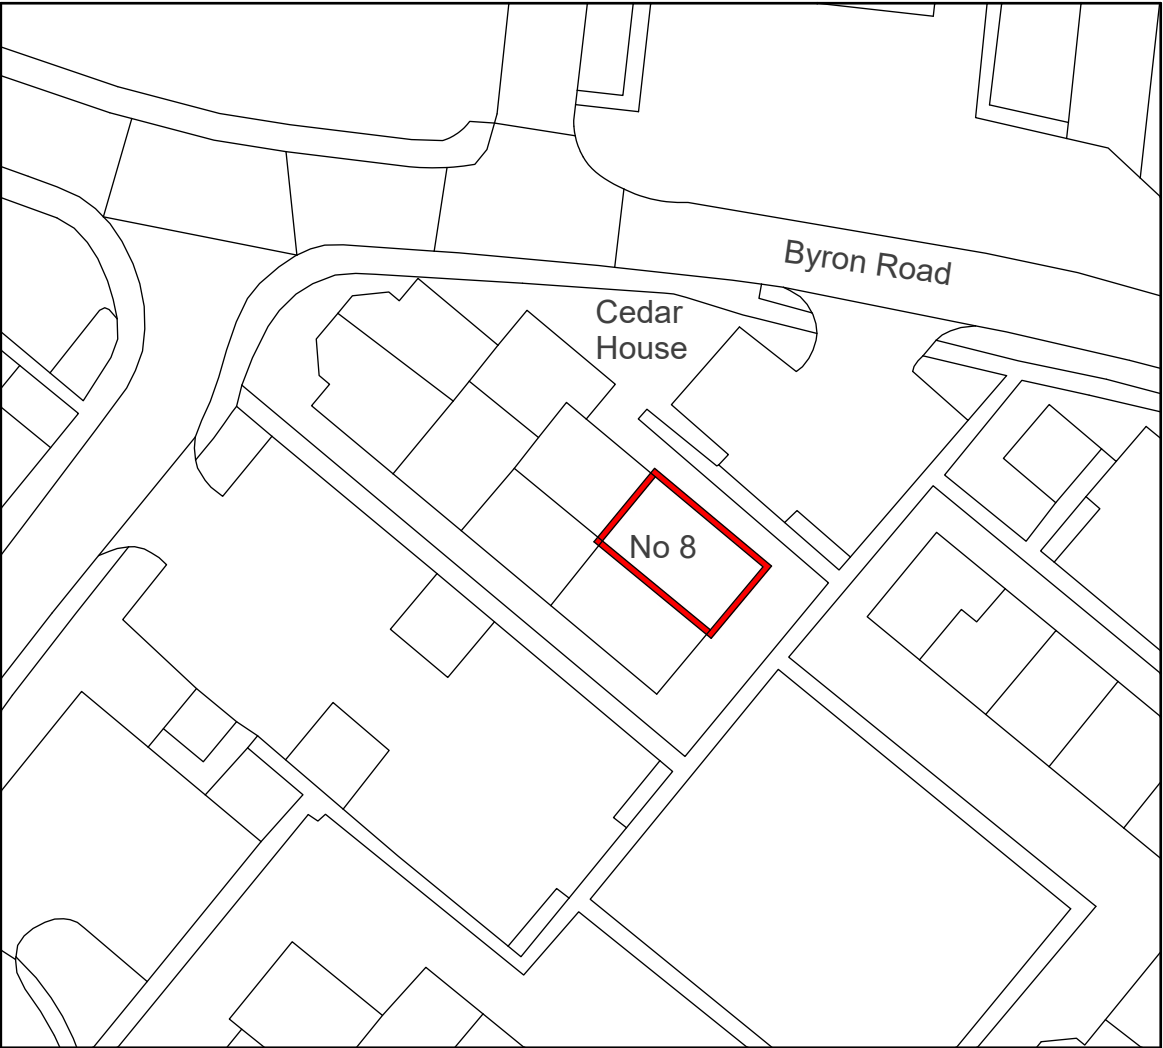


25 m

Scale: 1:500 A3



Floorplan

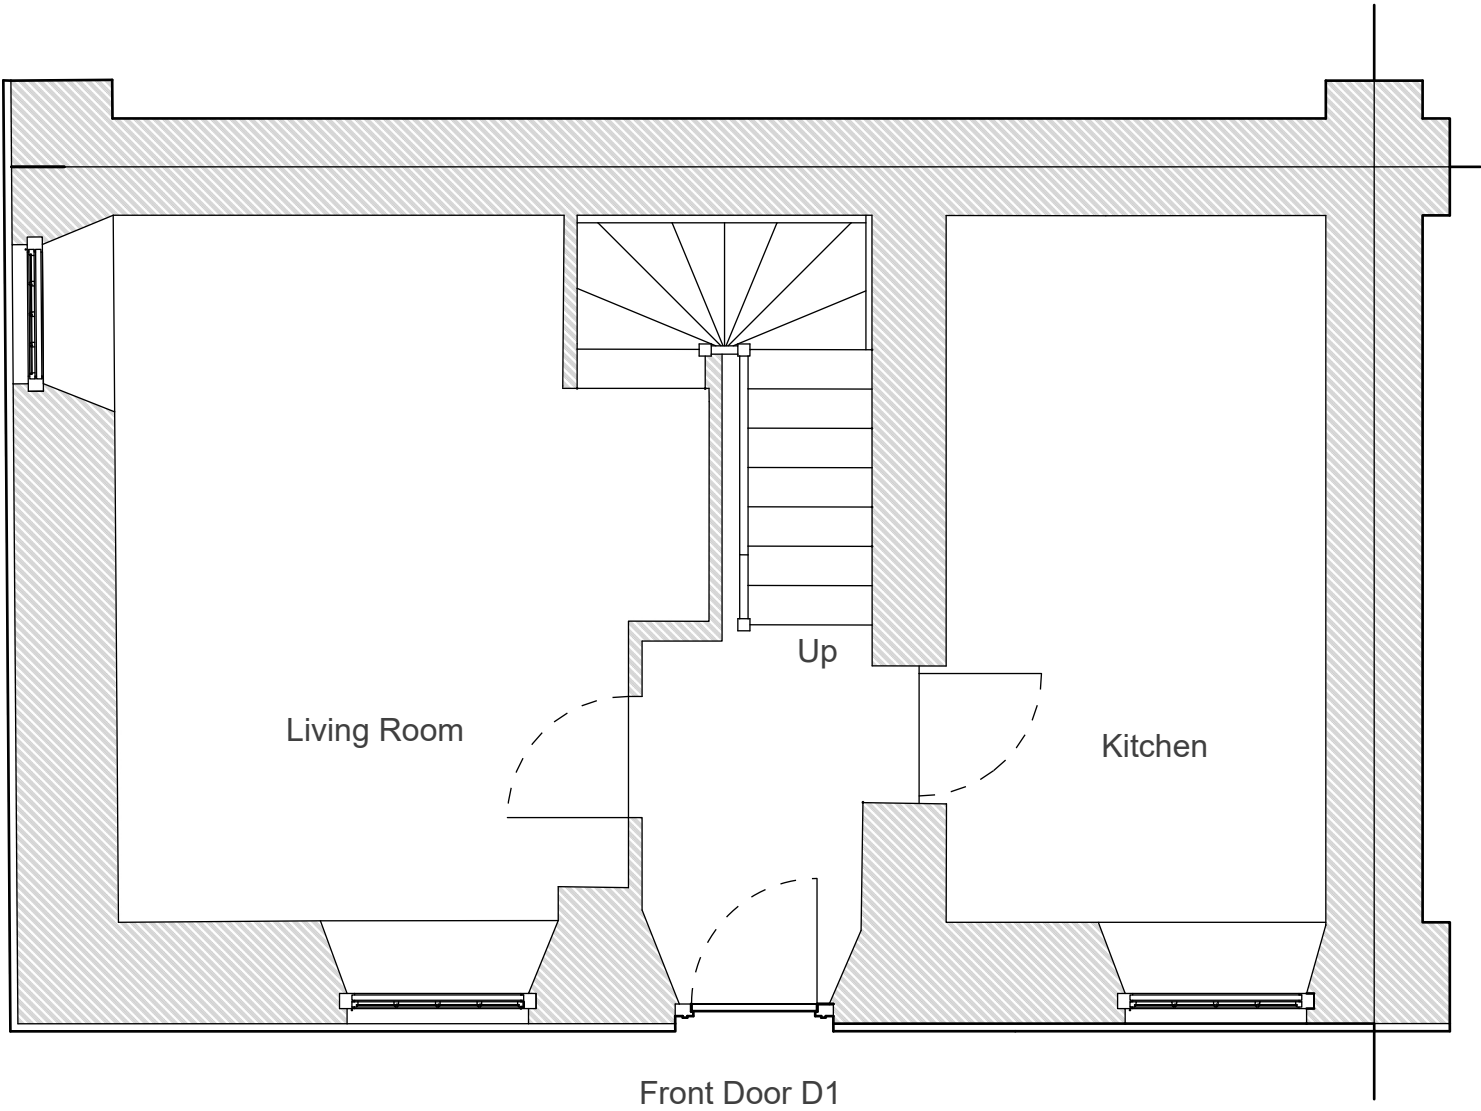

5.0 m

Scale: 1:50 A3

Site Block Plan - Existing and Proposed - Scale 1:500 A3
Floorplan - Ground Floor - Existing and Proposed - Scale: 1:50 A3
(No alterations to building proposed)