


NOTES

1. No dimensions are to be scaled from this drawing.


2. Contractors must verify all figured dimensions on site before commencing any work or making any shop drawings.

3. This drawing is the sole copyright of Savills and no part may be reproduced without the written consent of the above.


4. Site Location Plans are prepared from the Ordnance Survey Map with the sanction of the Controller of H.M. Stationery Office. Crown Copyright Reserved.

 

ELEVATION

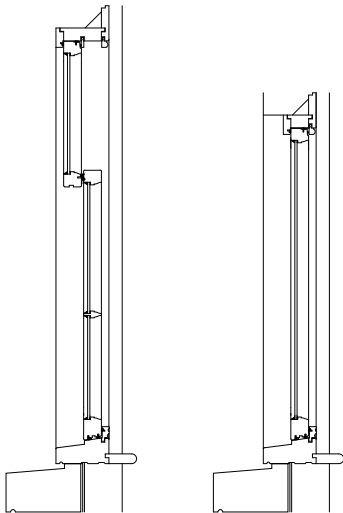

2.8 SECTION 2.7 & 2.9 SECTION

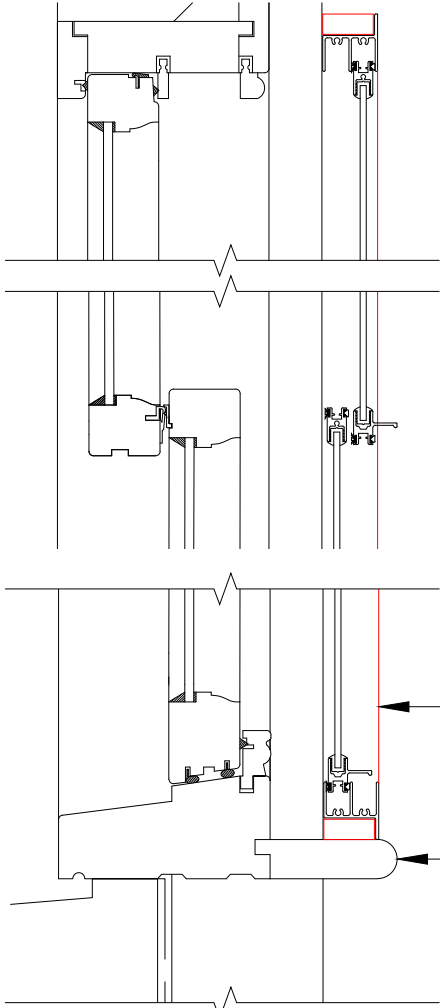



2.8 PROPOSED SECTION scale 1:5 @ A3



WINDOW LOCATION scale 1:200 @ A3

SELECTAGLAZE SLIMLINE SECONDARY GLAZING

NEW HARDWOOD WINDOW BOARD
INSERTED TO ACCEPT
SECONDARY GLAZING

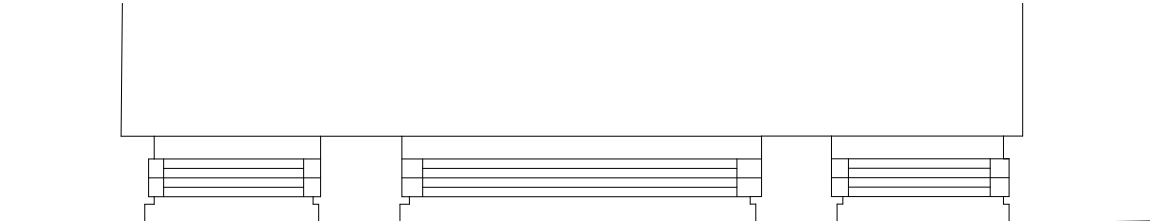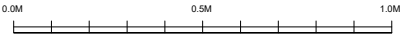

2.7 2.8 2.9

PLAN

2.7 & 2.9 REQUIRE RE-GLAZING BECAUSE THEY HAVE PERSPEX SHEETING FITTED AT TPRESNT.

ALL REQUIRE MINOR REPAIRS
CILL EXTENSION OF 25mm TO ACCEPT SECONDARY GLAZING.

UNLESS REPLACEMENT IS SPECIFIED ALL OTHER REPAIRS WILL BE UNDERTAKEN BY STRIPPING AND SANDING TIMBER BACK TO SOUND TIMBER AND REPAIRCARE TWO PART EPOXY RESIN APPLIED TO BUILT UP TO MATCH EXISTING PROFILE

LIKE FOR LIKE TIMBER SPECIES WILL BE EMPLOYED FOR ANY SPLICING REPAIRS IDENTIFIED

Rev	Description	By	Date
Drawing Status			
PLANNING LBC			
			
ARCHITECTURE & BUILDING CONSULTANCY Savills (UK) Limited Wytham Court, 11 West Way, Botley, Oxford OX2 0QL Telephone: + 44 (0)1865 269000 Fax: + 44 (0)1865 269001 www.savills.co.uk			
Client The Ninth Duke of Newcastle 1987 Settlement			
Project 44-45 Market Place Chippenham -			
Drawing Title Windows 2.7-2.9 Repairs and secondary glazing -			
Scale 1:20 @ A3	Date July 2026	Drawn RE	Checked SN
Drawing Number 26-32-16	Rev. -	Project Number 771254	