



1:50
metres 1 2 3 4 5

© This Drawing is the copyright of benjamin + beauchamp architects ltd.
All dimensions to be checked on site by contractor and not scaled from this drawing. Scaling for planning purposes only.
benjamin + beauchamp architects ltd accept no liability for any expense, loss or damage of whatsoever nature and however arising, from any variation made to this drawing; or in the execution of the work to which it relates, which has not been referred to them and their approval obtained.
p:\south wraxall - south wraxall manor - 1084\drawings, photos & graphics\b2 drawings\drawing board\1084.p.002 studio ground floor plan as proposed.dwg

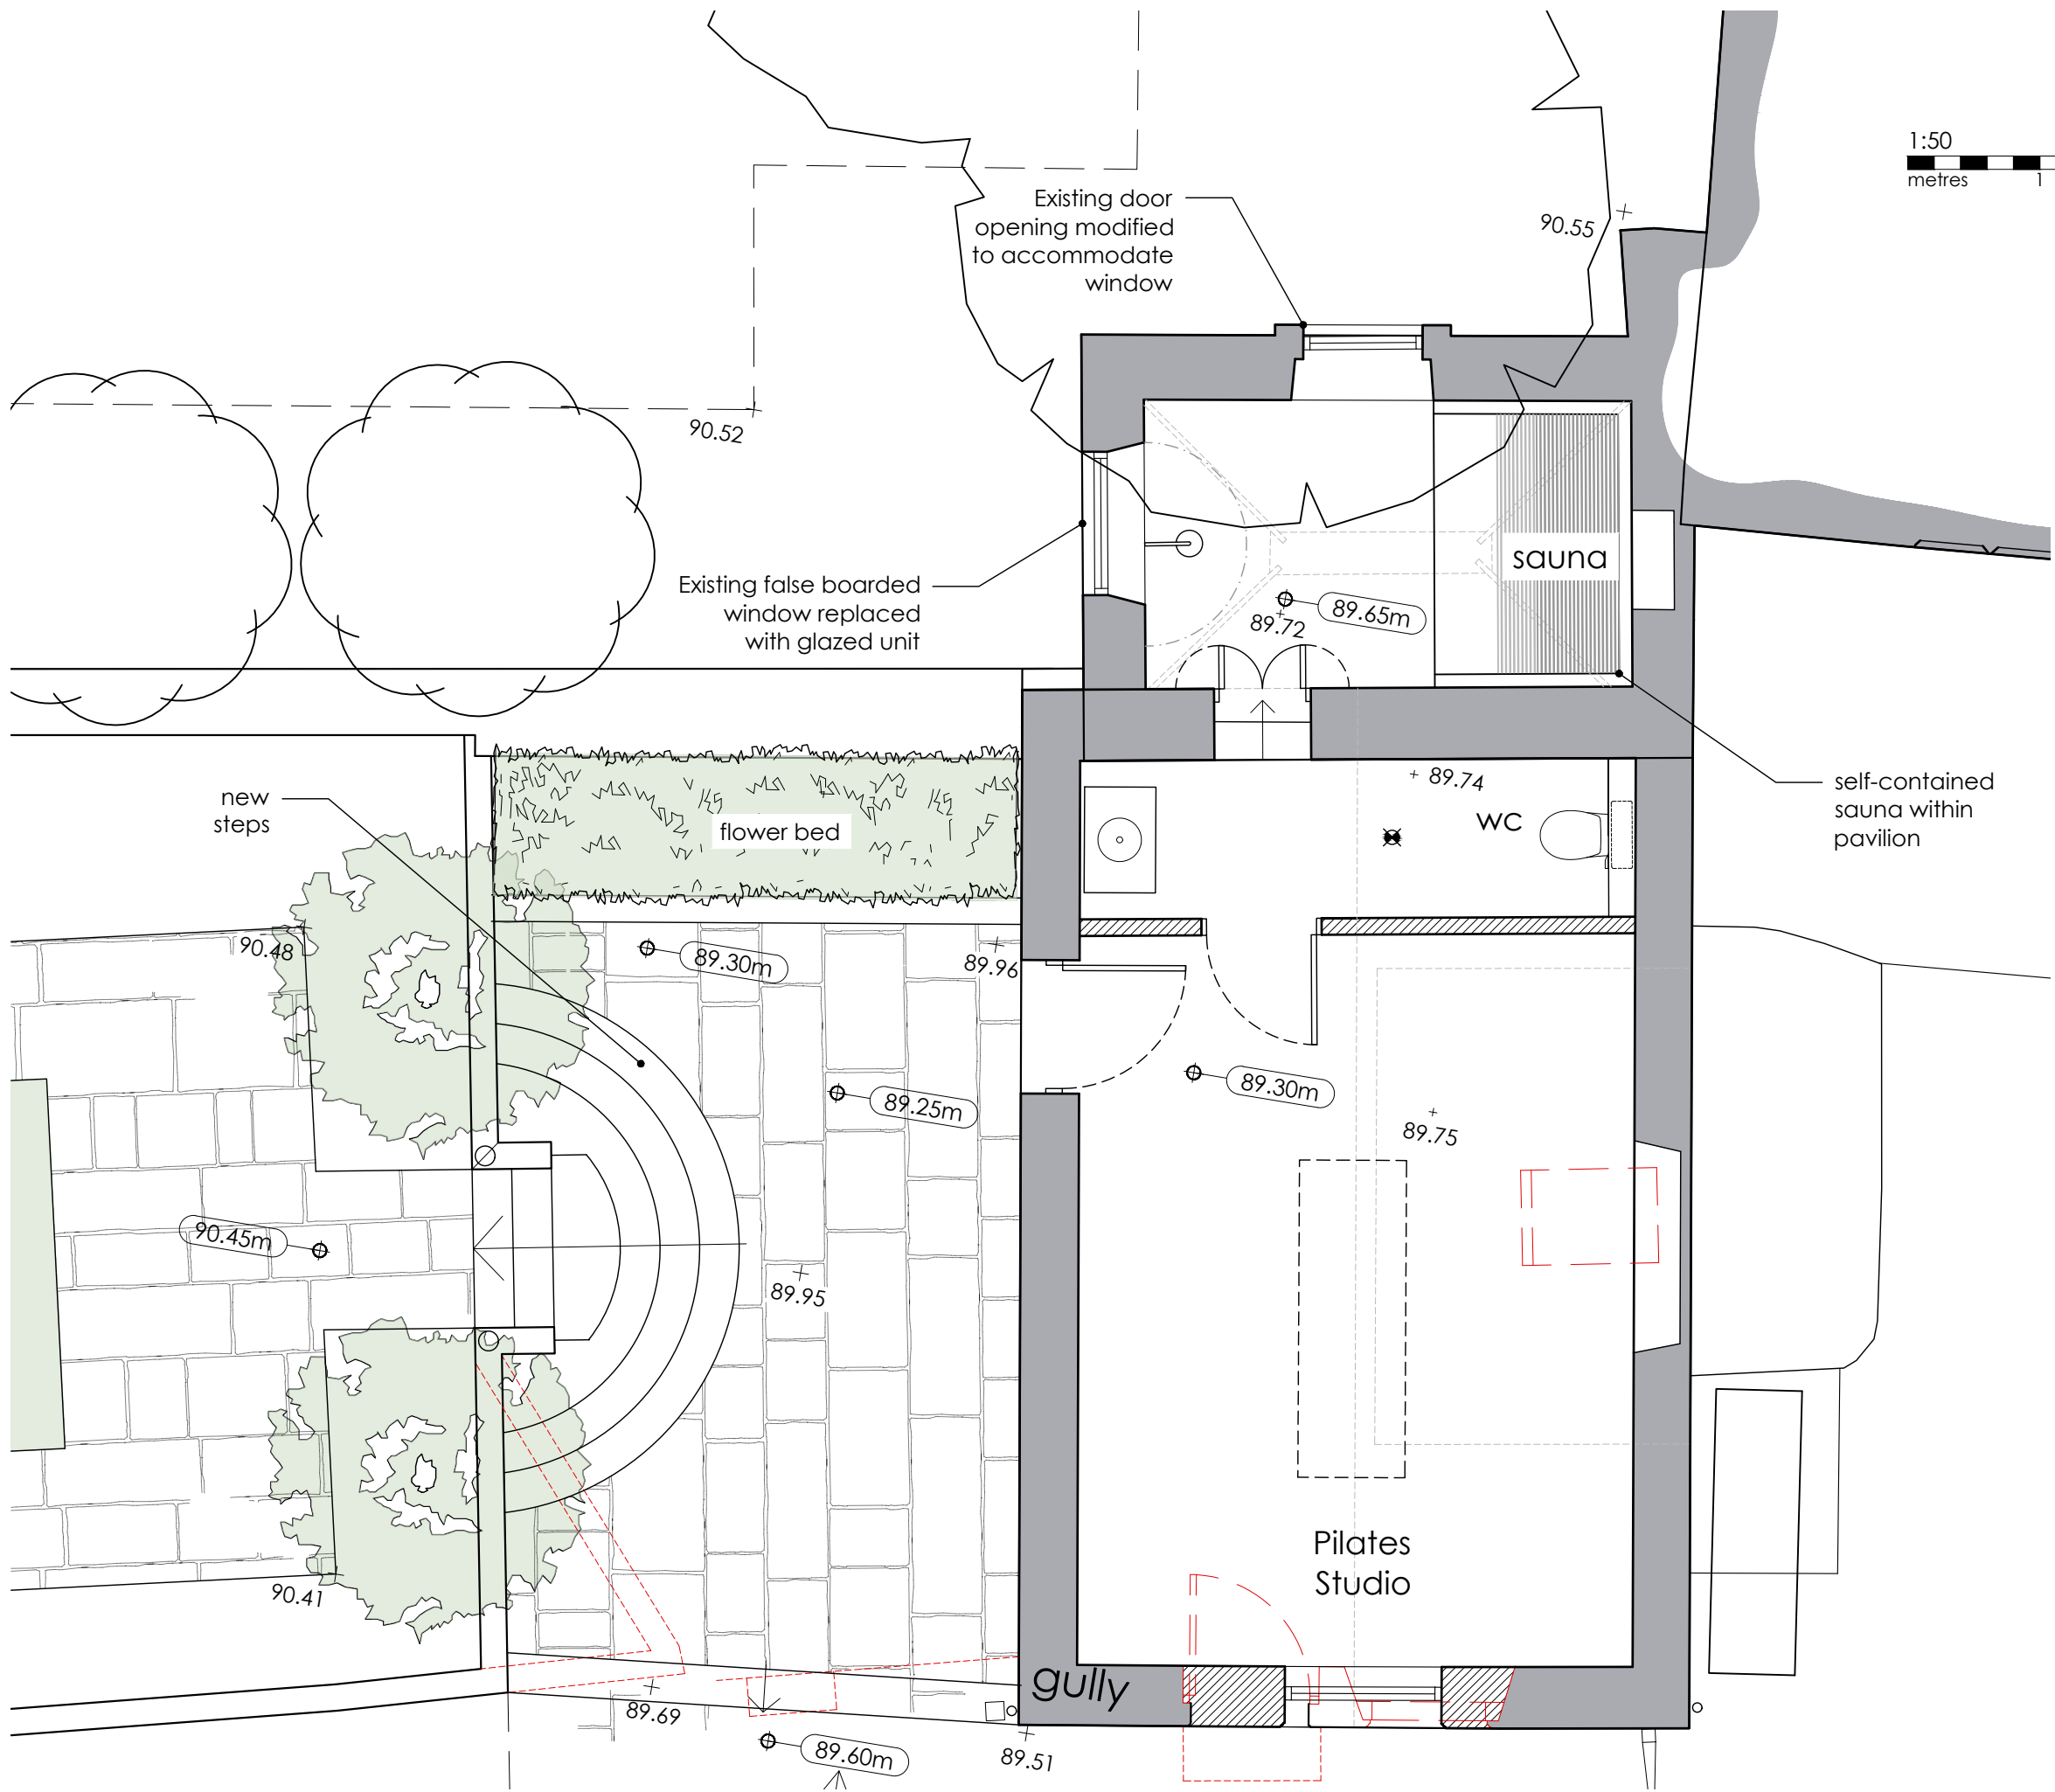

PATRICK KINMONTH
in association with

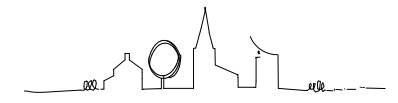

SOUTH WRAXALL MANOR
Studio

Ground Floor Plan
as Proposed

PLANNING

benjamin + beauchamp
architecture design conservation
the borough studios, the borough,
wedmore, somerset BS28 4EB
T 01934 713313 F 01934 713314

1084.P.002 A