

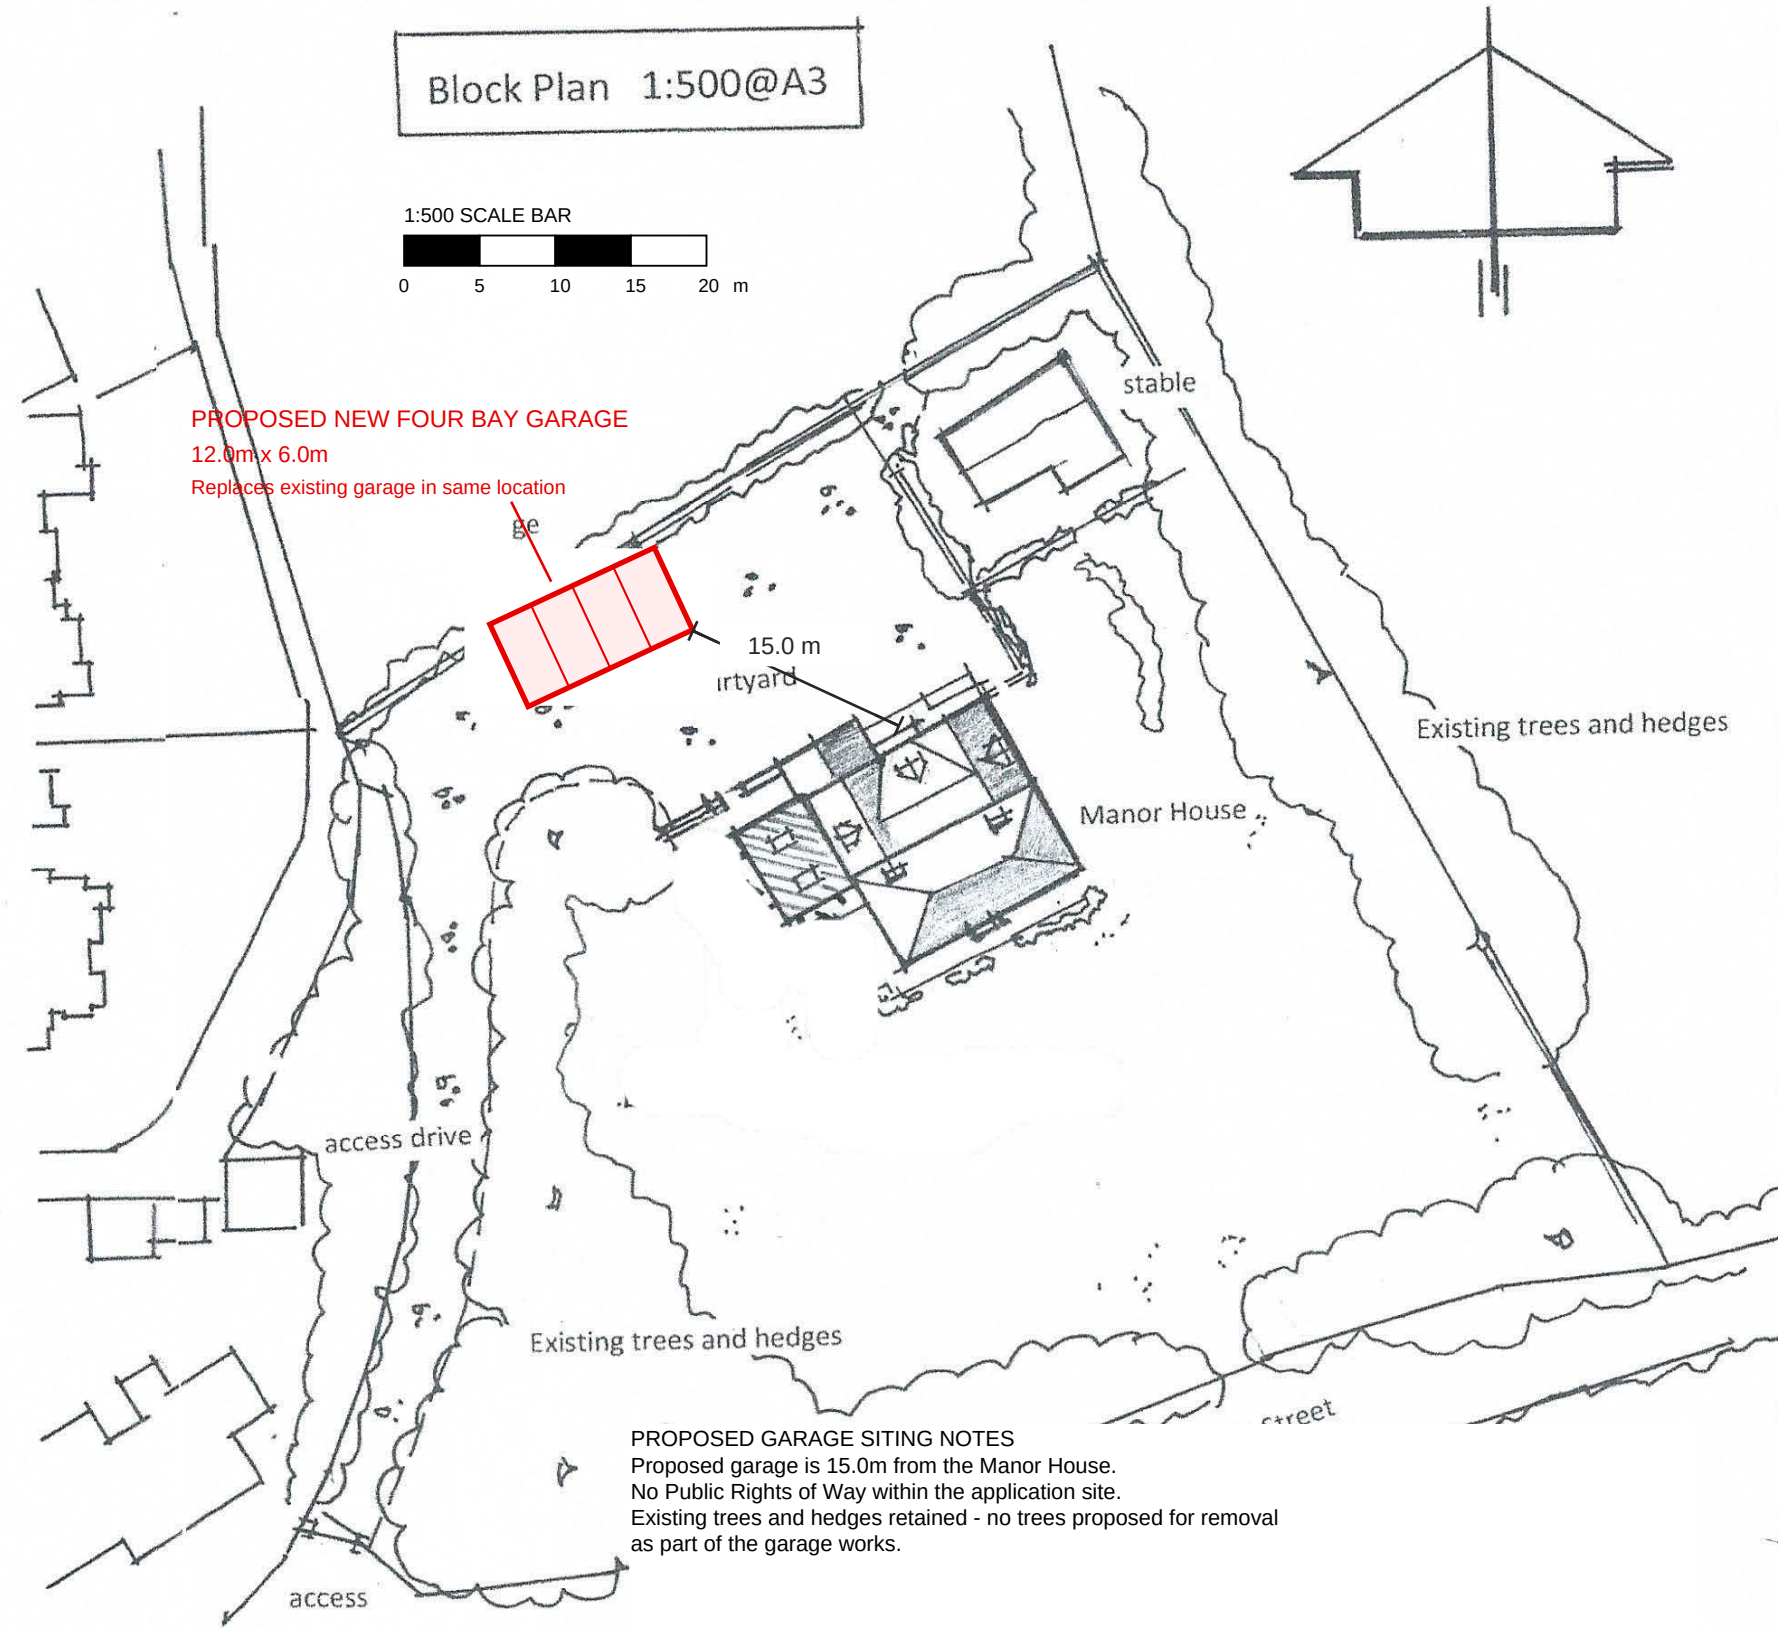


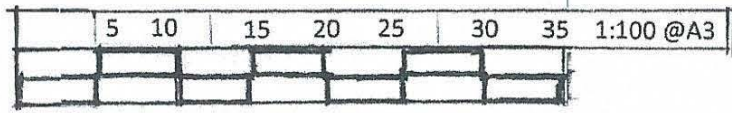

Block Plan 1:500@A3

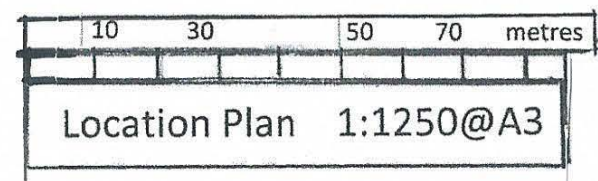

PROPOSED NEW FOUR BAY GARAGE
12.0m x 6.0m
Replaces existing garage in same location

PROPOSED GARAGE SITING NOTES
Proposed garage is 15.0m from the Manor House.
No Public Rights of Way within the application site.
Existing trees and hedges retained - no trees proposed for removal as part of the garage works.

Figured dimension shown between proposed garage and Manor House: 15.0m.