



NOTES

1. No dimensions are to be scaled from this drawing.
2. Contractors must verify all figured dimensions on site before commencing any work or making any shop drawings.
3. This drawing is the sole copyright of Savills and no part may be reproduced without the written consent of the above.
4. Site Location Plans are prepared from the Ordnance Survey Map with the sanction of the Controller of H.M. Stationery Office. Crown Copyright Reserved.

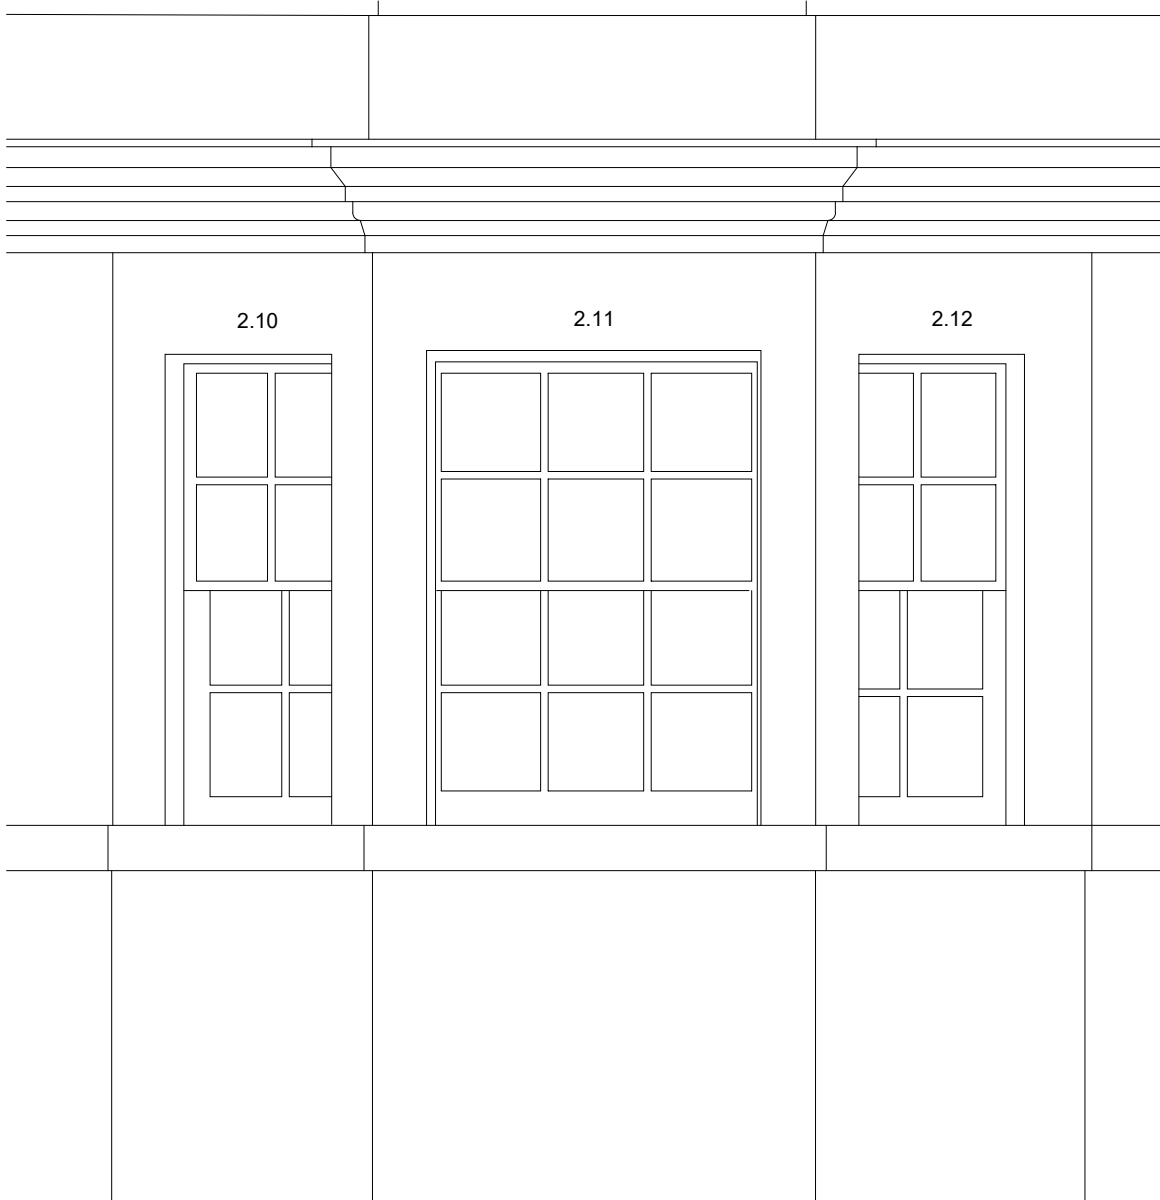

ELEVATION

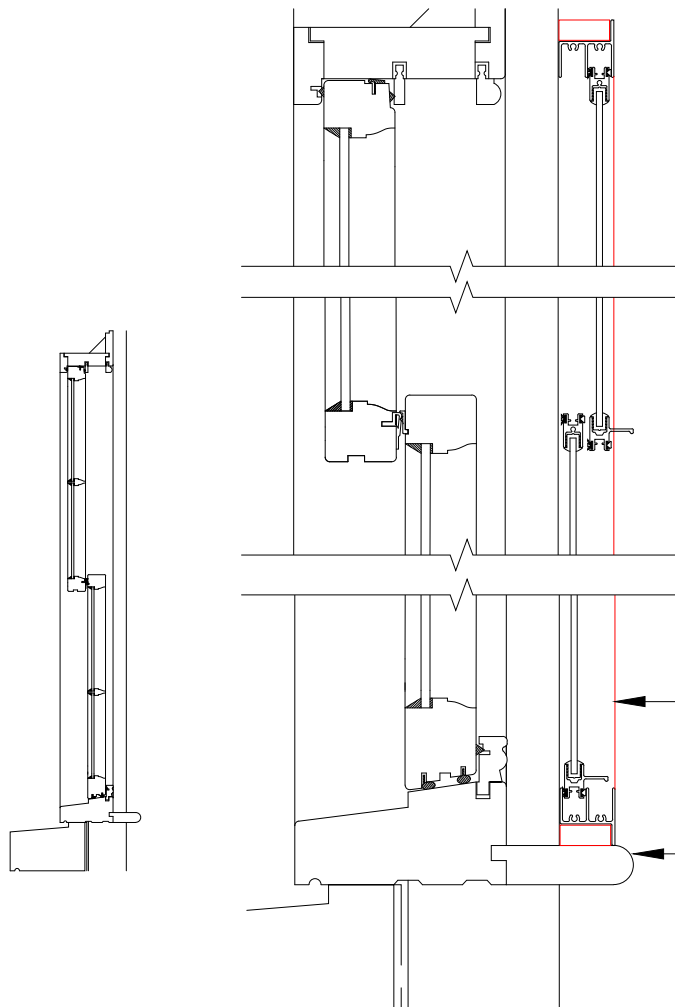

SECTION



PROPOSED SECTION scale 1:5 @ A3



WINDOW LOCATION scale 1:200 @ A3

SELECTAGLAZE SLIMLINE SECONDARY GLAZING

NEW HARDWOOD WINDOW BOARD
INSERTED TO ACCEPT
SECONDARY GLAZING

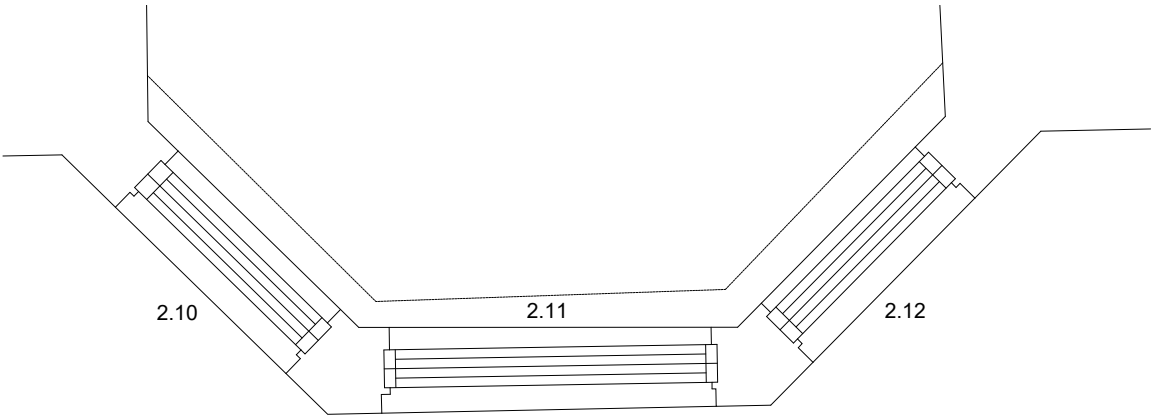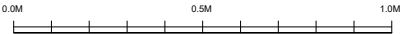

PLAN

MINOR REPAIRS.

REMOVE POOR QUALITY PERSPEX DOUBLE GLAZING
SURFACE FIXED TO SASHES.

ALL EXTERNAL STAFF BEADS ARE SHOWING DECAY.

ALL SASH BOX COVERS ARE SHOWING DECAY

CILL EXTENSION OF 25mm TO ACCEPT SECONDARY
GLAZING.

UNLESS REPLACEMENT IS SPECIFIED ALL OTHER REPAIRS
WILL BE UNDERTAKEN BY STRIPPING AND SANDING
TIMBER BACK TO SOUND TIMBER AND REPAIRCARE TWO
PART EPOXY RESIN APPLIED TO BUILT UP TO MATCH
EXISTING PROFILE

LIKE FOR LIKE TIMBER SPECIES WILL BE EMPLOYED FOR
ANY SPLICING REPAIRS IDENTIFIED

Description		By	Date
Drawing Status			
PLANNING LBC			
savills ARCHITECTURE & BUILDING CONSULTANCY Savills (UK) Limited Wytham Court, 11 West Way, Botley, Oxford OX2 0QL Telephone: + 44 (0)1865 269000 Fax: + 44 (0)1865 269001 www.savills.co.uk			
Client			
The Ninth Duke of Newcastle 1987 Settlement			
Project			
44-45 Market Place Chippenham -			
Drawing Title			
Windows 2.10-2.12 Repairs and secondary glazing -			
Scale 1:20 @ A3	Date July 2026	Drawn RE	Checked SN
Drawing Number 26-32-17	Rev. -	Project Number 771254	