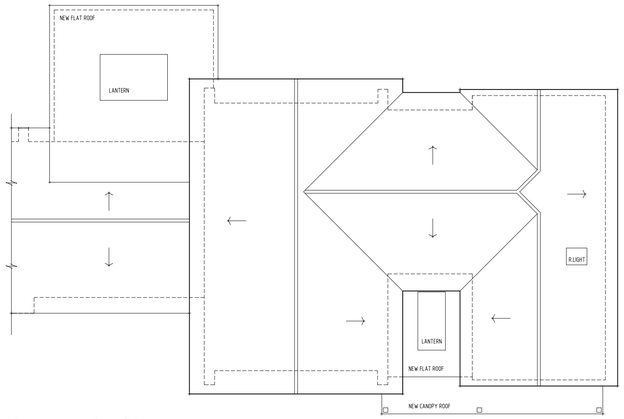

Proposed Roof Plan

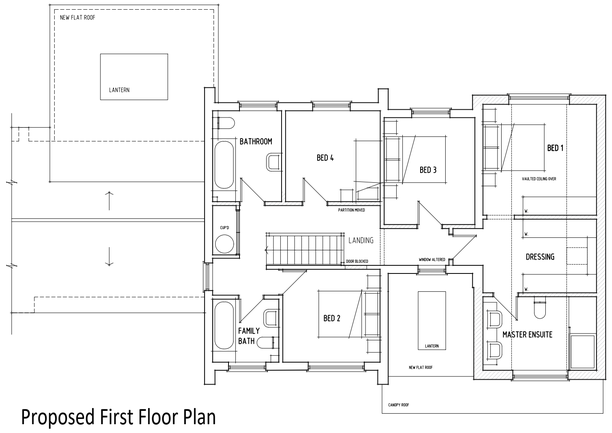

Proposed First Floor Plan

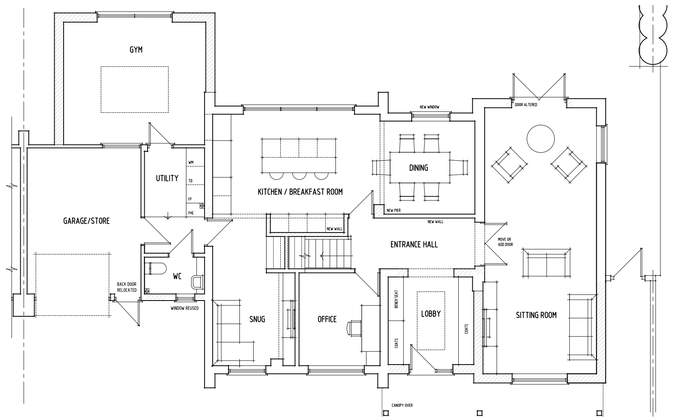

Proposed Ground Floor Plan

PROPOSED PLANS 1:100

0m 1 2 3 4 5

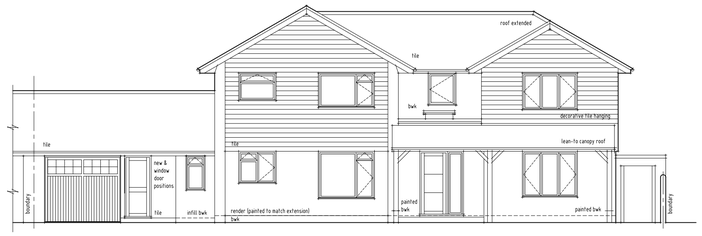

Proposed North Elevation

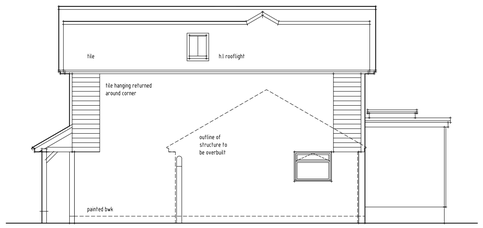

Proposed West Elevation

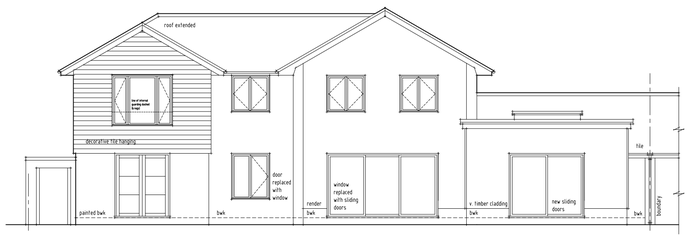

Proposed South Elevation

PROPOSED ELEVATIONS 1:100

0m 1 2 3 4 5

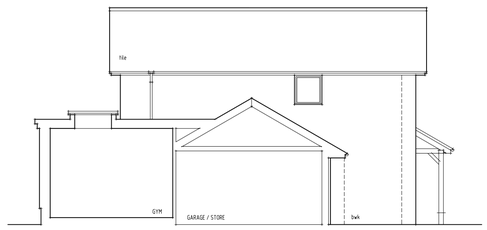

Proposed East Elevation & Garage Section

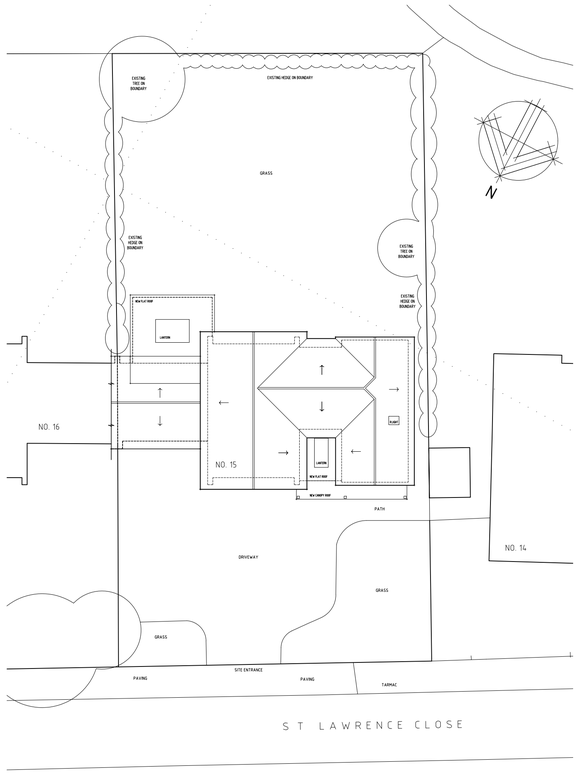

PROPOSED SITE PLAN 1:200

0m 5 10

AREAS OF ALTERATION HATCHED

ALL CASEMENTS OPEN OUTWARDS.
DASHED LINES INDICATE OPENING WINDOWS & HINGE POINT.
GUARD RAILS ADDED INTERNALLY IF LOW LEVEL CILL PROPOSED.

Rev A: Master bedroom window details clarified

SPACE design solutions ltd.

Ivon House - High Road - Broad Chalke
Salisbury - SP5 5EH
Tel. 01722 780915 Mob. 07970 473967
Email. spacedsl@btinternet.com

Client: MR METSON

Job Title: 15 ST LAWRENCE CLOSE STRATFORD-SUB-CASTLE

Drawing Title: PROPOSED PLANS AND ELEVATIONS

Scale: 1:100 & 1:200 @ A1

Date: JUN 26 Drawn by: DAJ

Dwg. No. 562-11 Rev. A

PROPOSED ALTERATIONS TO 15 ST LAWRENCE CLOSE - STRATFORD SUB CASTLE