


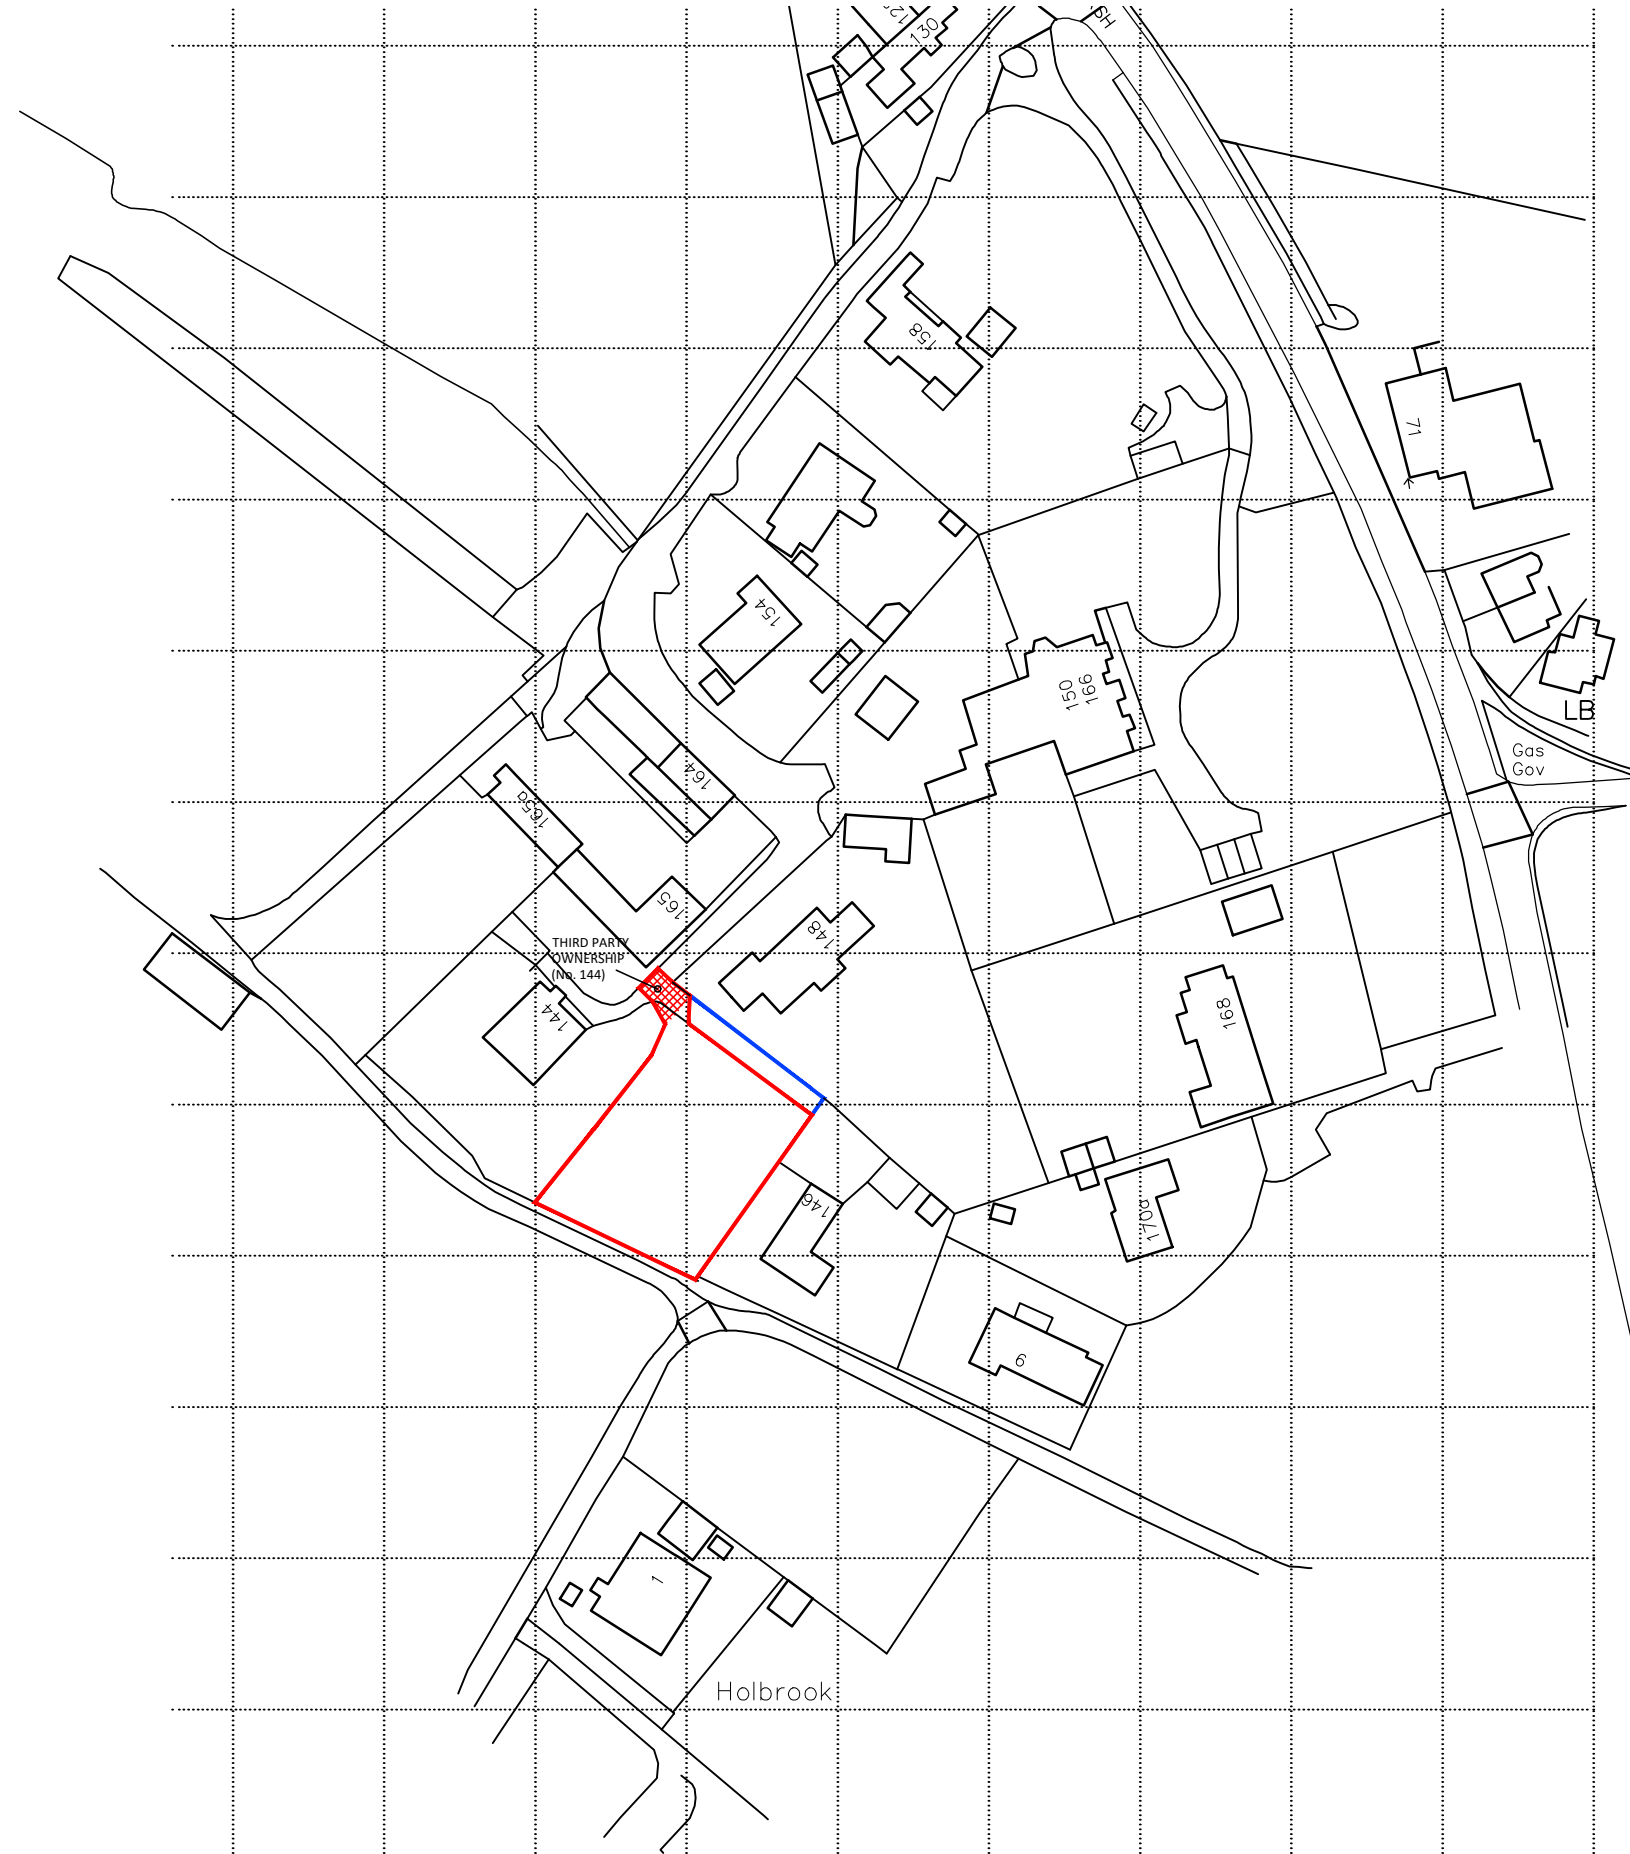

LOCATION PLAN - scale 1:1250

Existing Drawings - St Ediths Marsh

1:1250

0

10

10

30

ISSUED FOR PLANNING

CLIENT	Mark Burbidge
PROJECT	New Dwelling, St Ediths Marsh
DRWG TITLE	Location Plan
DRWG NO	A17 25 40 S01 Rev B
DRAWN	NB
SCALE	1:1250 @ A3
DATE	27.02.26
CHK'D	NB

atelier 17 ltd

Atelier 17 Ltd, 28 Southleigh, Bradford On Avon, BA15 2EQ.
nigel.a.w.bedford@gmail.com VV www.atelier17.co.uk T 07841679591

This drawing is copyright. Only figured dimensions to be used.
Contractors to check all dimensions before proceeding

DO NOT SCALE