



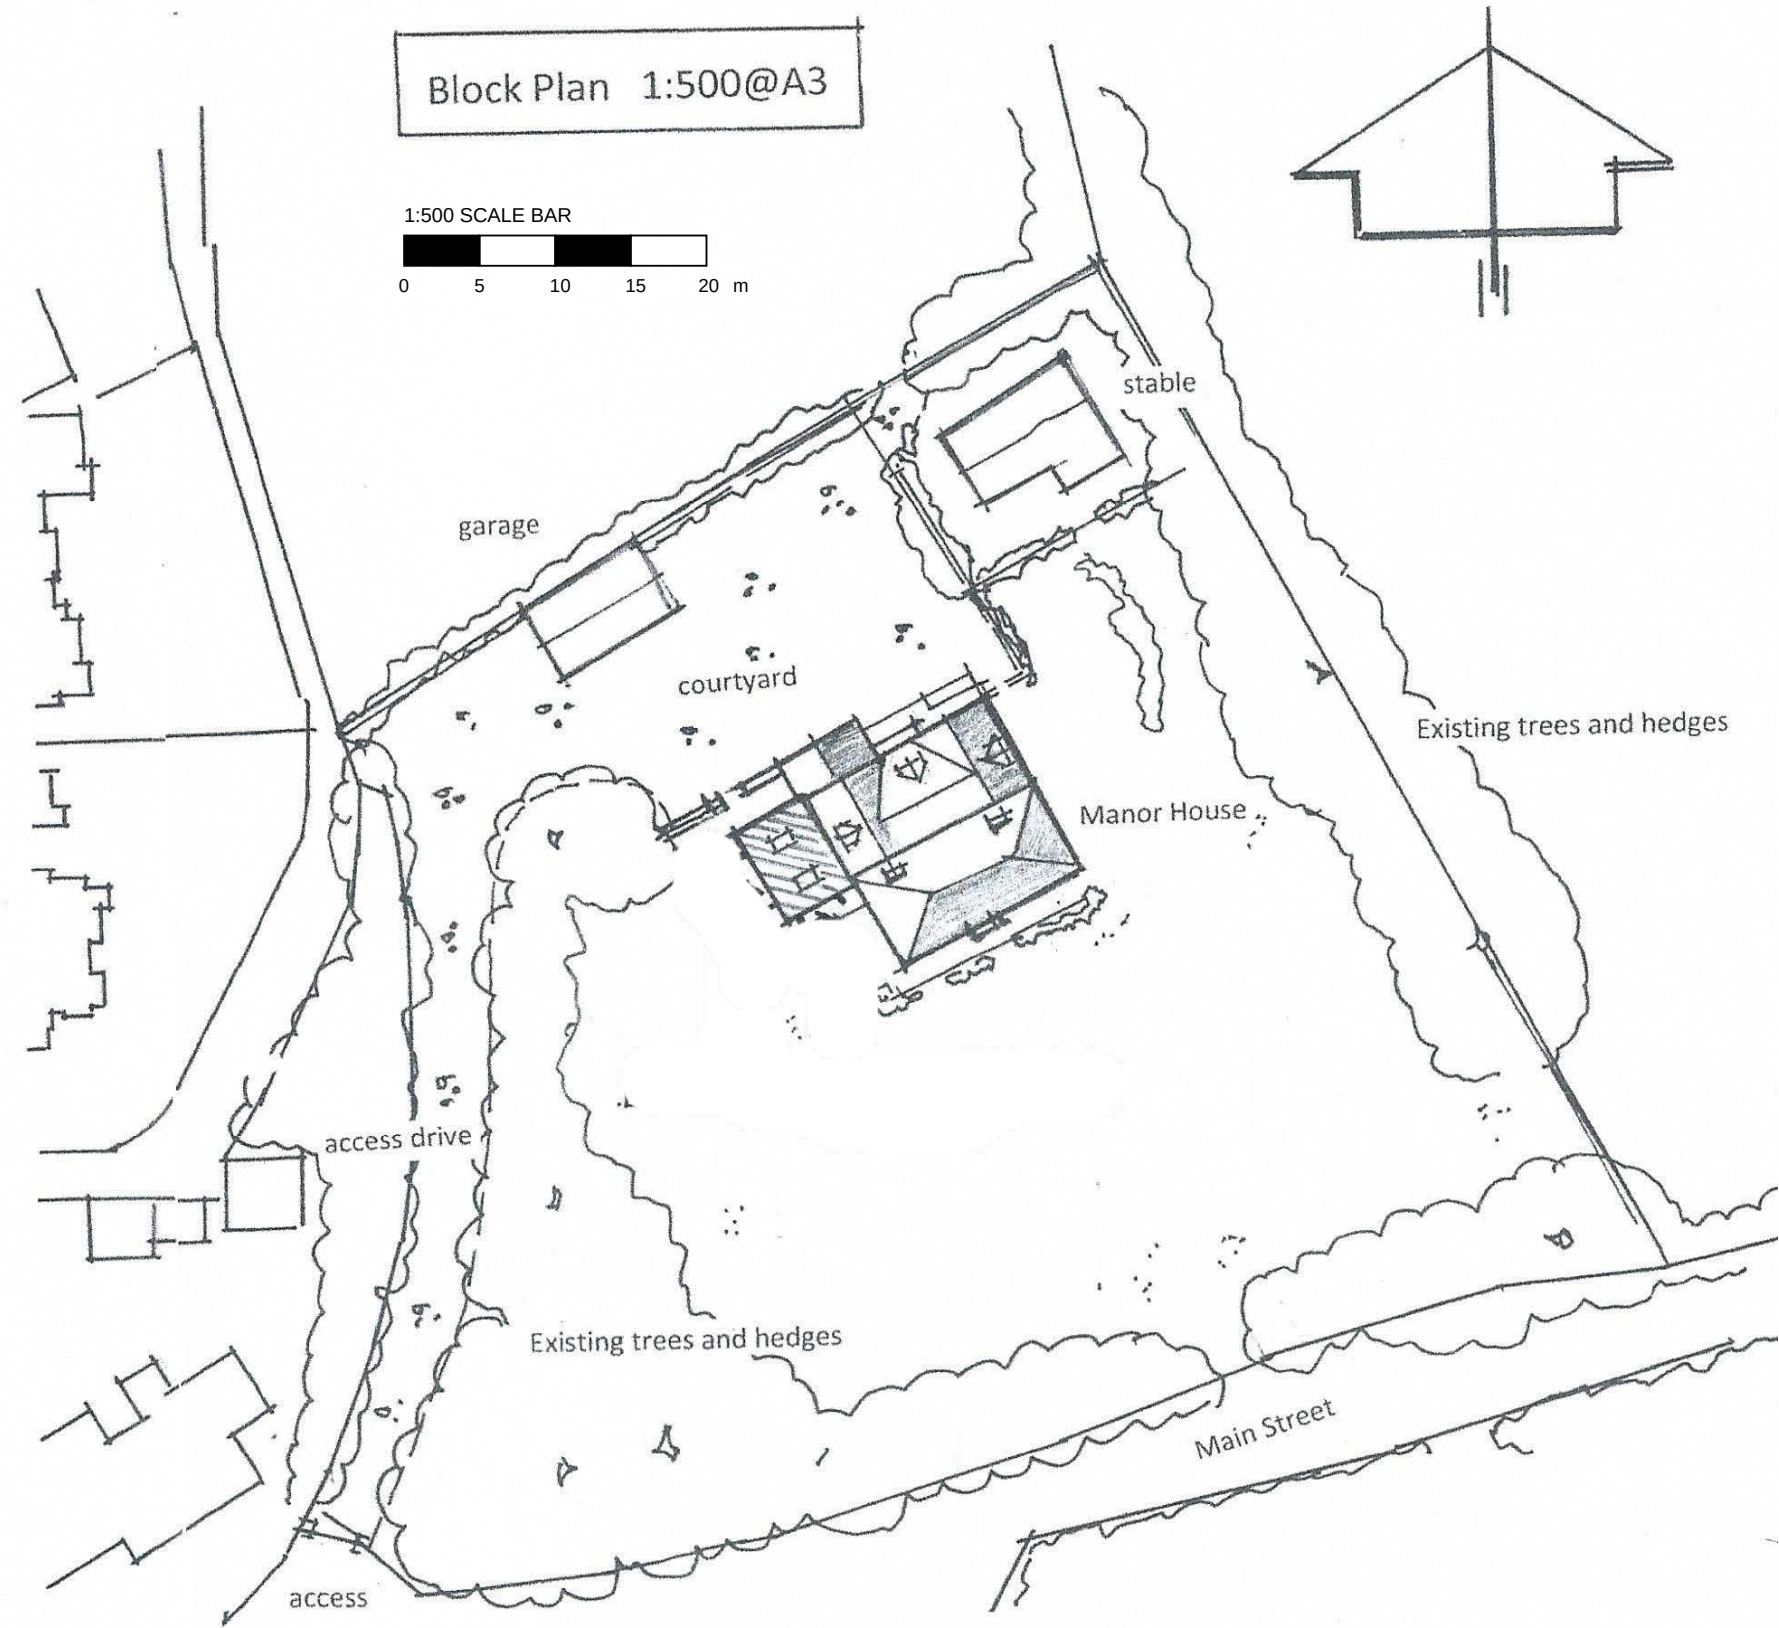

10 30 50 70 metres

Location Plan 1:1250@A3

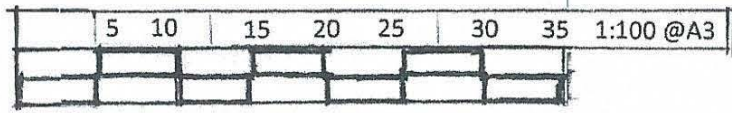

Block Plan 1:500@A3



The Manor House
Great Hinton

Claudia and Kevin Howes
Scale 1:500 and 1:1250@A3
October 2021 MHGH 01 A