

NOTES

1. No dimensions are to be scaled from this drawing.


2. Contractors must verify all figured dimensions on site before commencing any work or making any shop drawings.

3. This drawing is the sole copyright of Savills and no part may be reproduced without the written consent of the above.


4. Site Location Plans are prepared from the Ordnance Survey Map with the sanction of the Controller of H.M. Stationery Office. Crown Copyright Reserved.



SOUTHERN ELEVATION

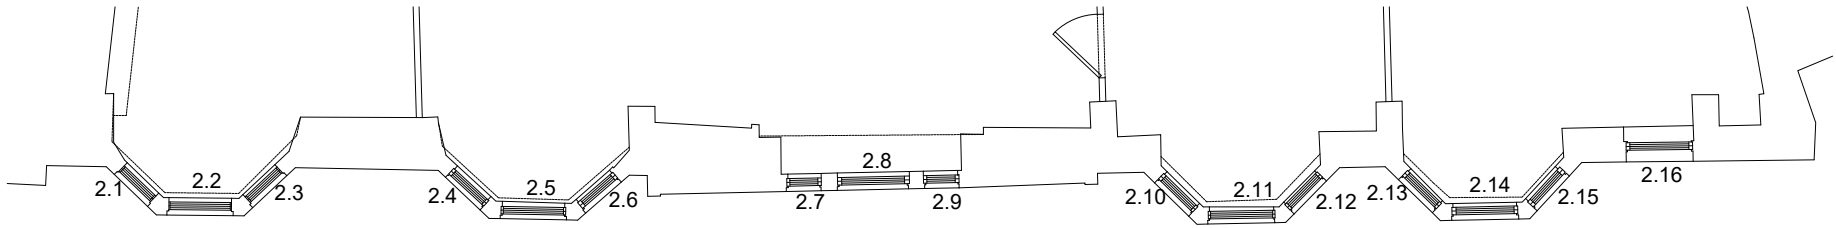

SECOND FLOOR FIRST FLOOR PARTIAL PLAN

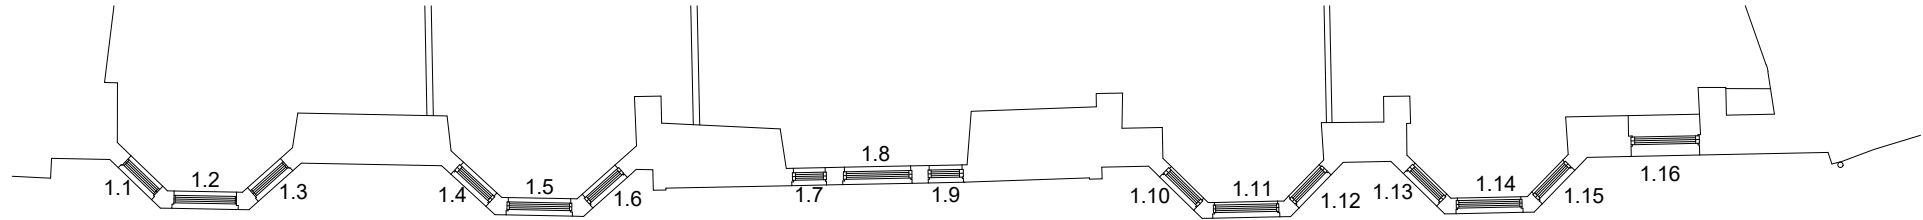

FIRST FLOOR PARTIAL PLAN



Rev	Description	By	Date
Drawing Status			
PLANNING LBC			
			
ARCHITECTURE & BUILDING CONSULTANCY			
Savills (UK) Limited			
Wytham Court, 11 West Way, Botley, Oxford OX2 0QL			
Telephone: + 44 (0)1865 269000			
Fax: + 44 (0)1865 269001			
www.savills.co.uk			
Client			
The Ninth Duke of Newcastle			
1987 Settlement			
Project			
44-45 Market Place			
Chippenham			
-			
Drawing Title			
Southern Elevation Windows Identified			
-			
Scale	Date	Drawn	Checked
1:100 @ A3	July 2026	RE	SN
Drawing Number	Rev.	Project Number	
26-32-07	-	771254	