

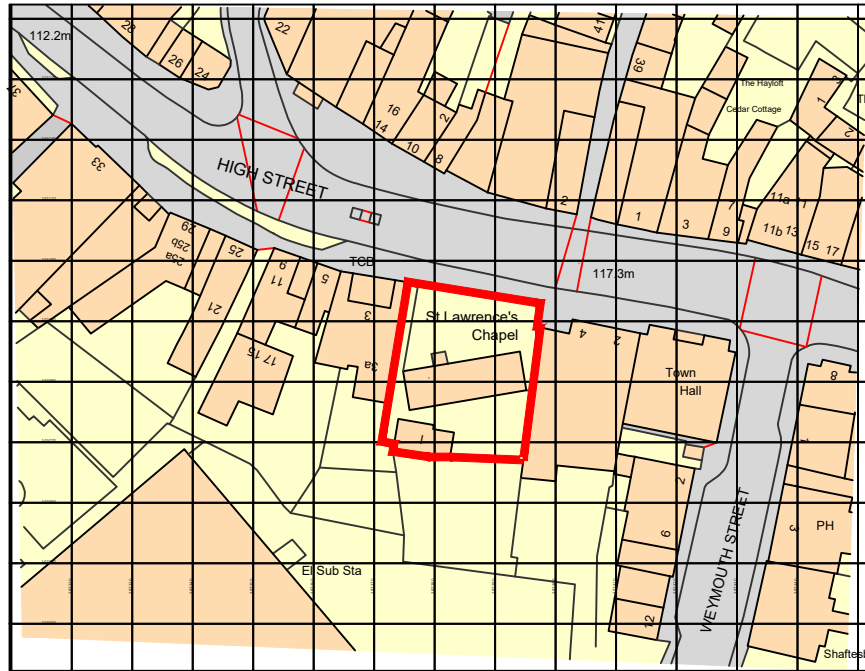


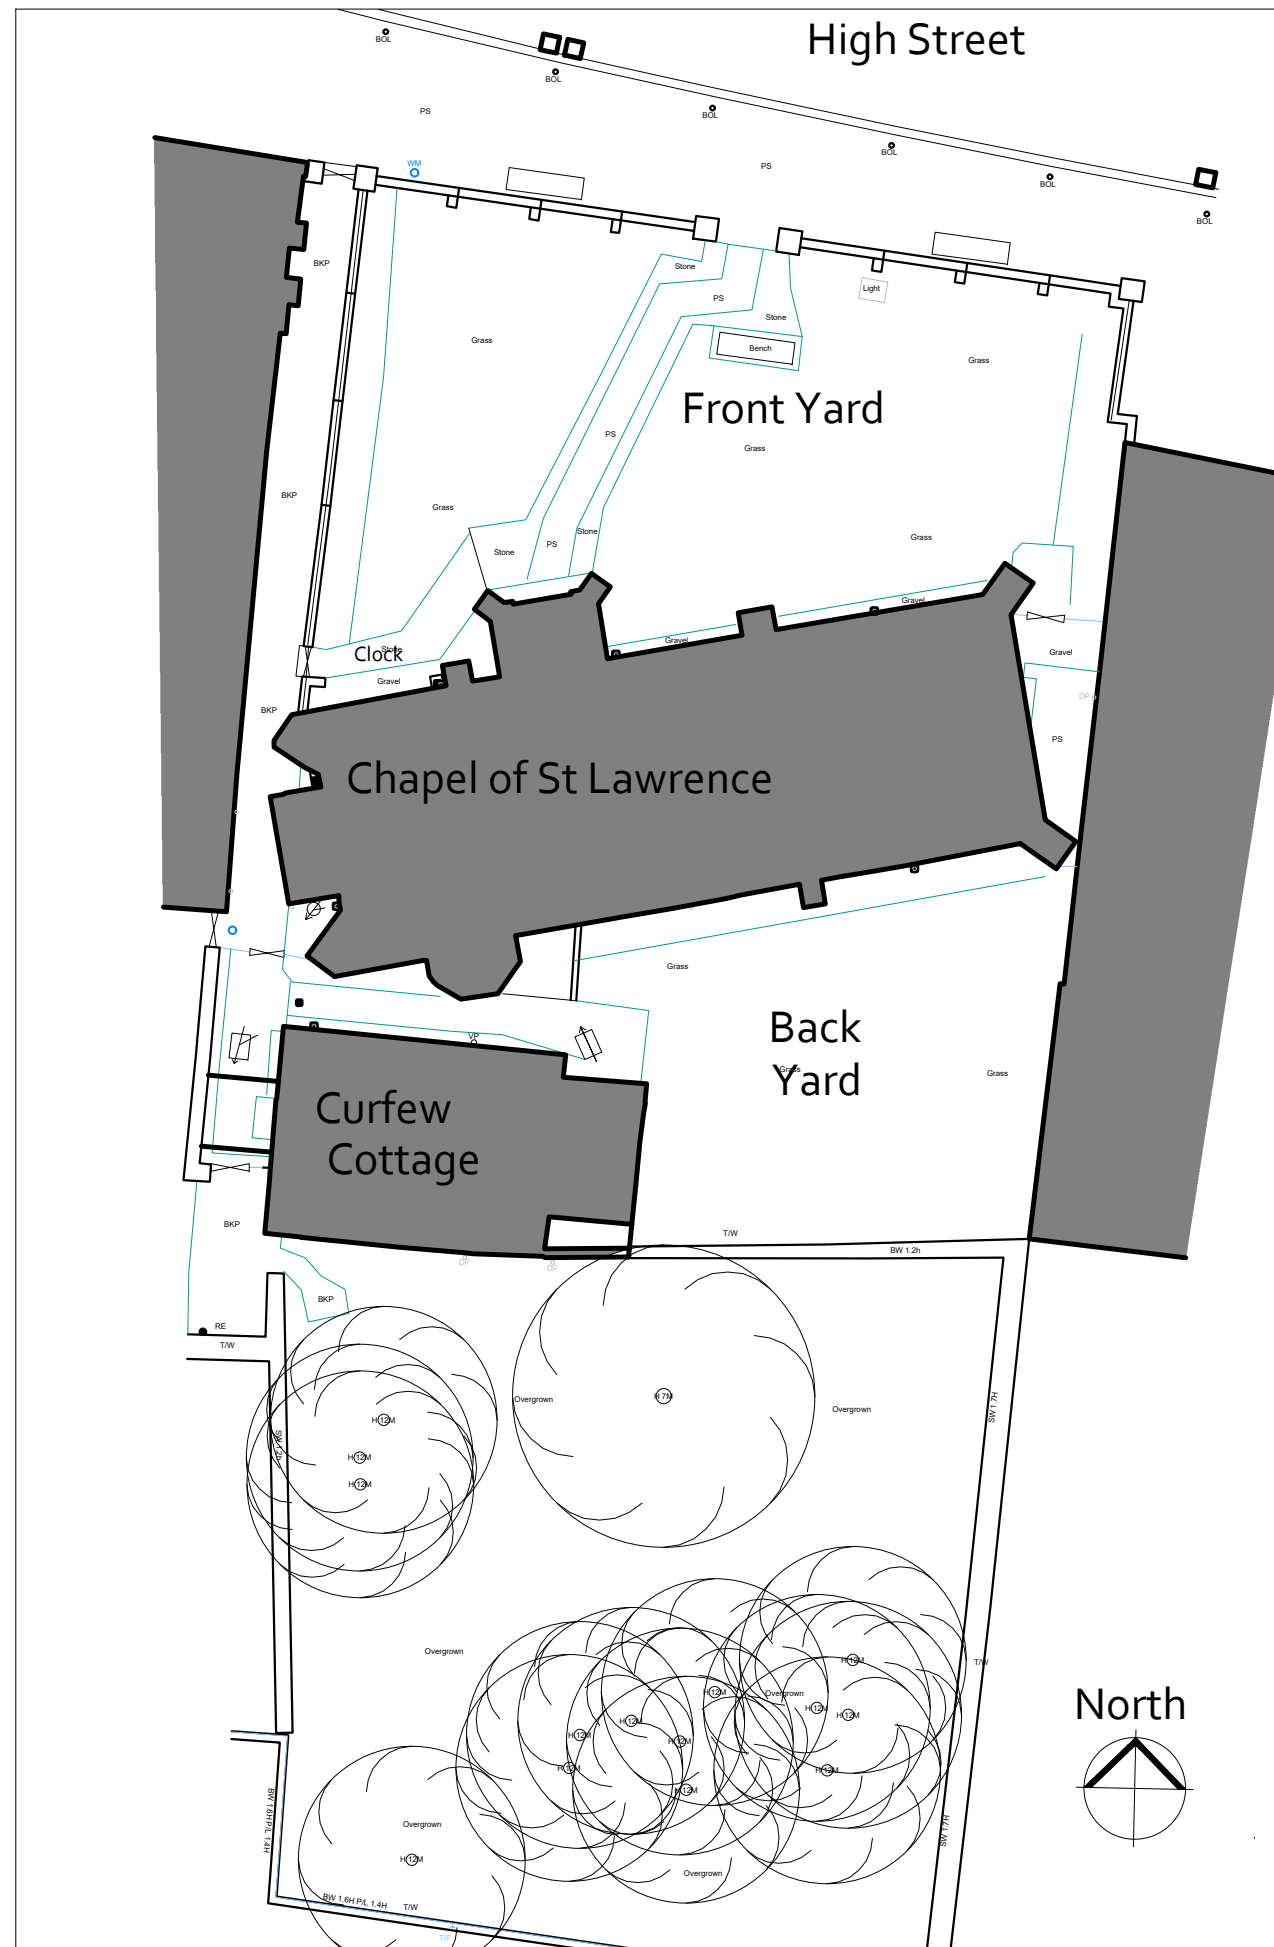


Ordnance Survey, (c) Crown Copyright 2023. All rights reserved. Licence number 100022432

Site Location Scale 1:1250 & A3

Scale 1:1250

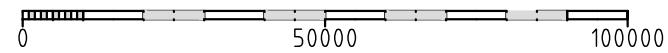

Block Plan Scale 1:200 & A3 Scale 1:200

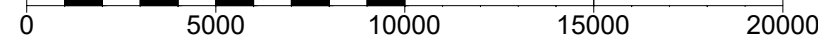

GENERAL NOTES
Use Marked dimensions where shown in preference to scaling
No accuracy can be guaranteed due to printing variations
Site measurements should be taken to ensure accuracy
Check Dimensions prior to construction or offsite fabrication
New work or any existing work affected is shown hatched on drawings
This drawing to be read in conjunction with Structural Engineer's Calculations
Please inform Architect or Drawing Originator of any discrepancy immediately

Revisions:

The Chapel of
St Lawrence

Fabric Repairs &
Improvements

Location & Block Plan


Dwg no.

1302-03-300

Rev.

ST ANN'S GATE
ARCHITECTS

No 8 Rozelle Close Littleton
Winchester SO22 6QP
Tel: 01722 555200
e: admin@stannsgate.com
w: www.stannsgate.com

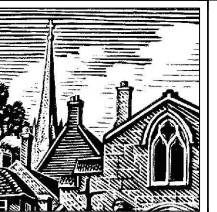

Scale:

1:1250 & 200 @ A3

Date:

July 2026

Drawn:

CJK

© This drawing may not be reproduced without the prior knowledge and consent of St Anns Gate Architects LTD