




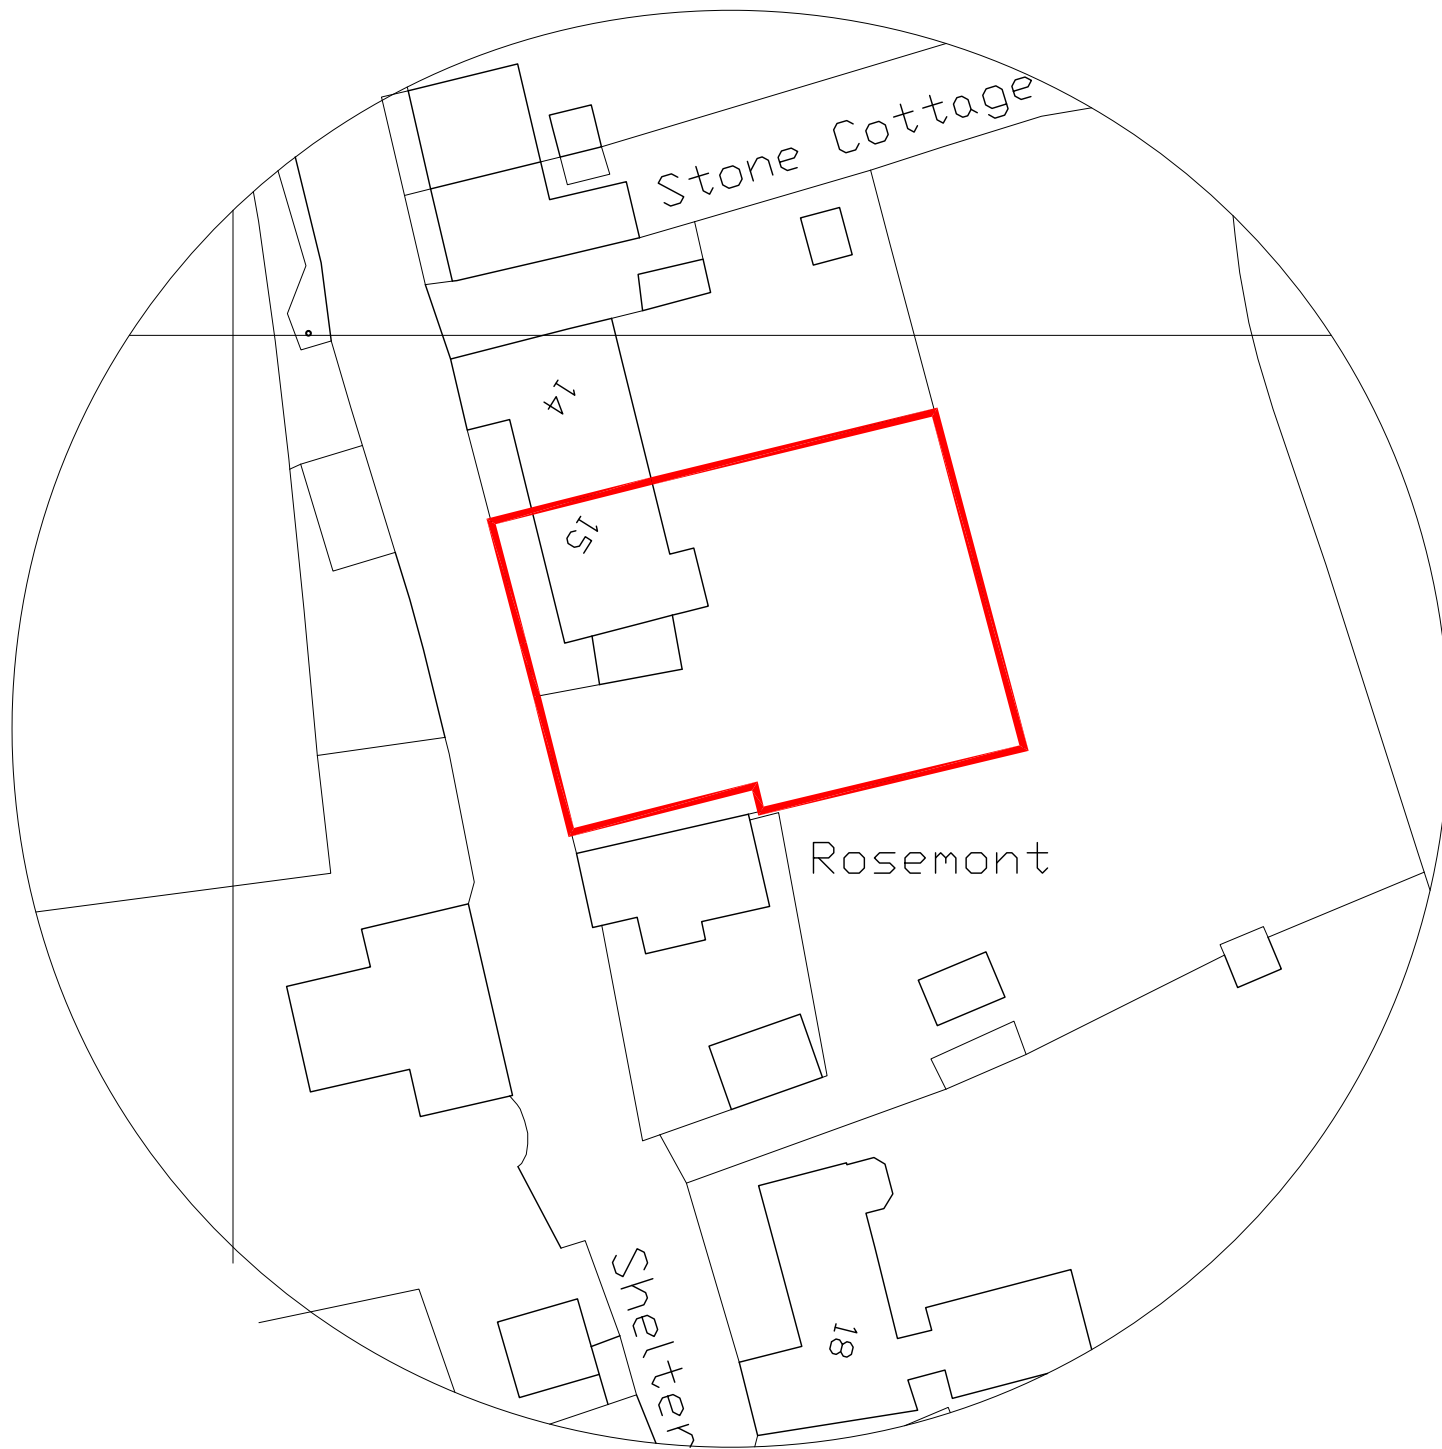

BLOCK PLAN 1:500

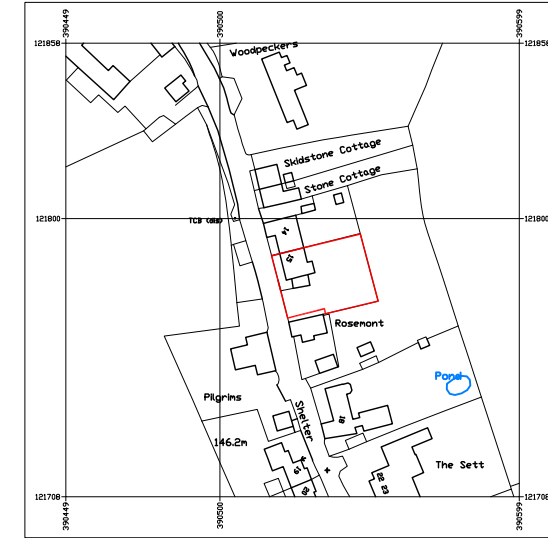

LOCATION PLAN 1:2500

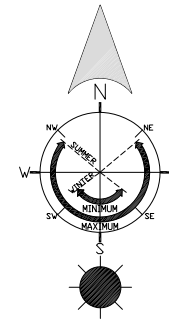

EXISTING BLOCK AND LOCATION
15 CHARLTON, SALISBURY
WILTSHIRE, SP7 0EN
FOR MR T NAJDOSKI