



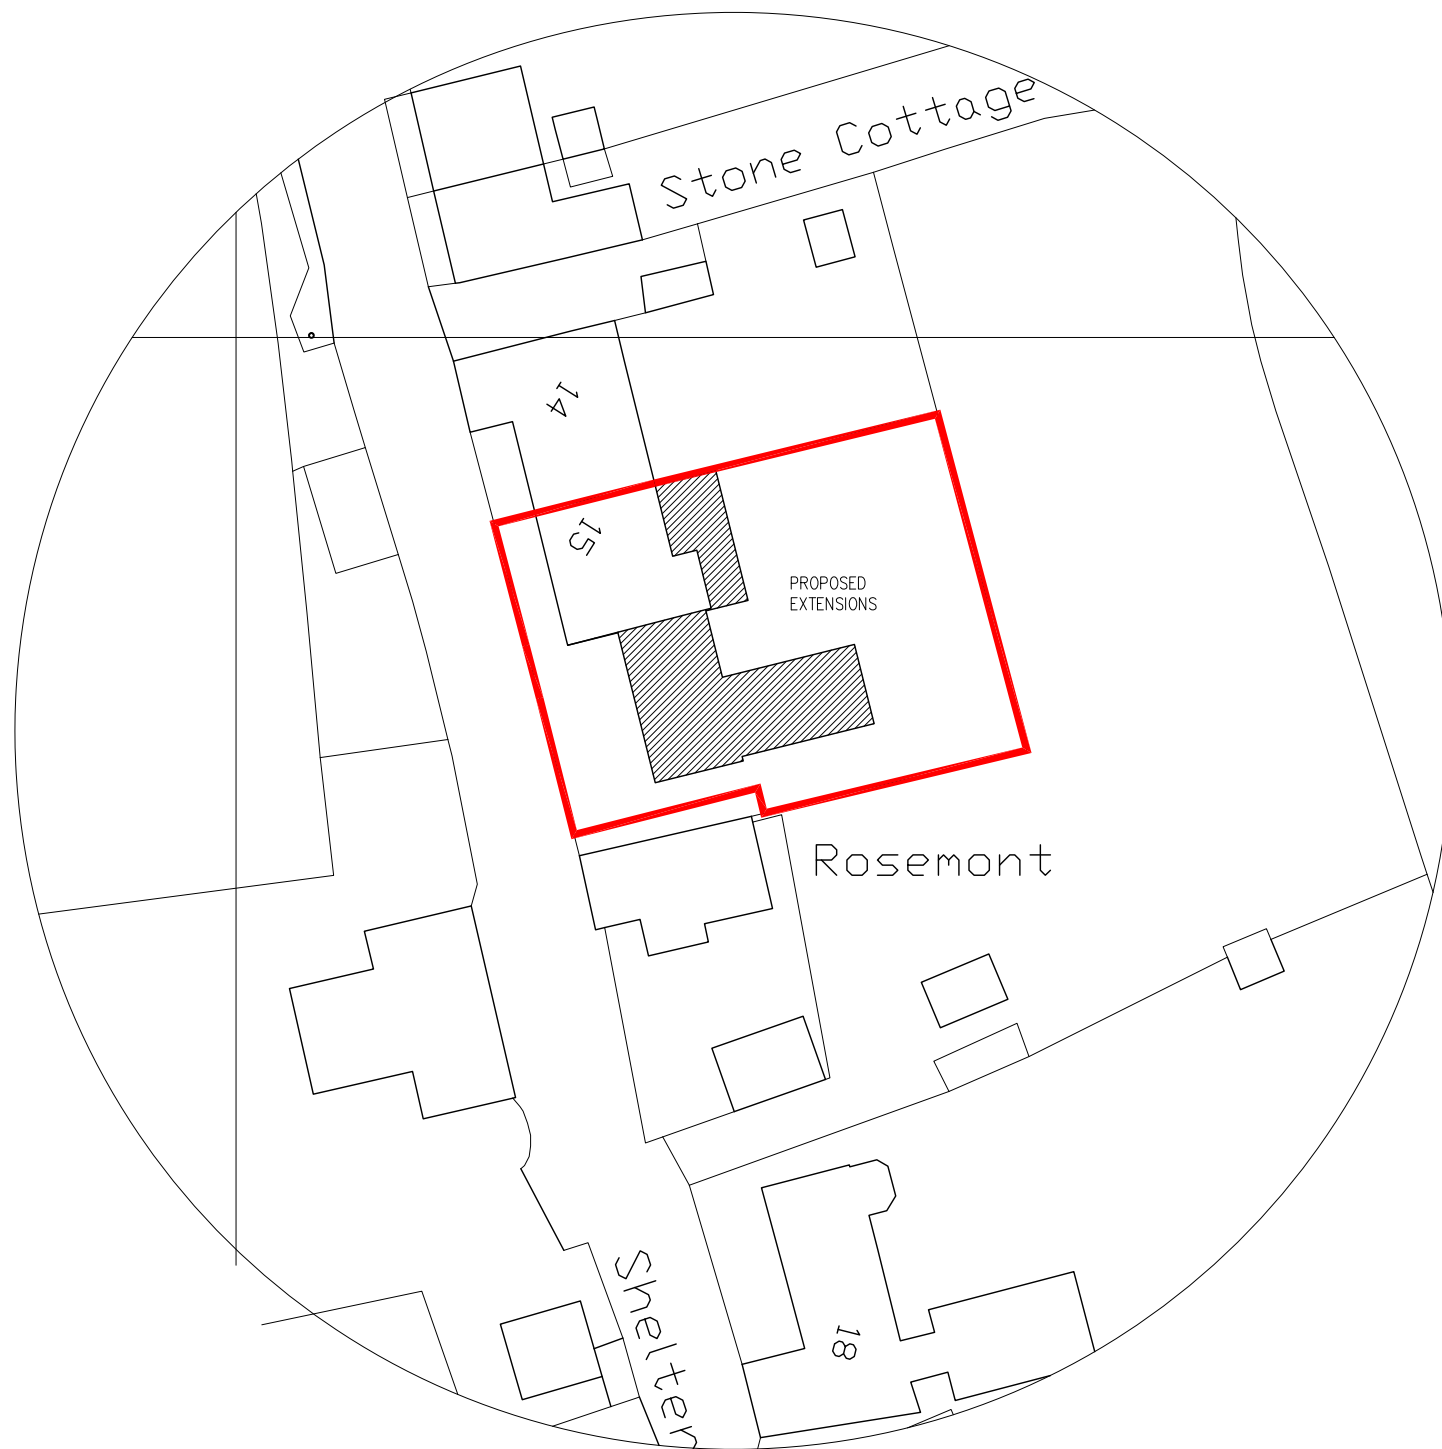

BLOCK PLAN 1:500

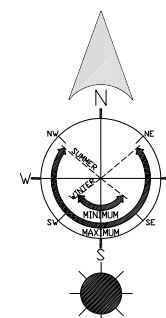

LOCATION PLAN 1:2500



PROPOSED BLOCK AND LOCATION  
15 CHARLTON, SALISBURY  
WILTSHIRE, SP7 0EN  
FOR MR AND MRS T NAJDOSKI