
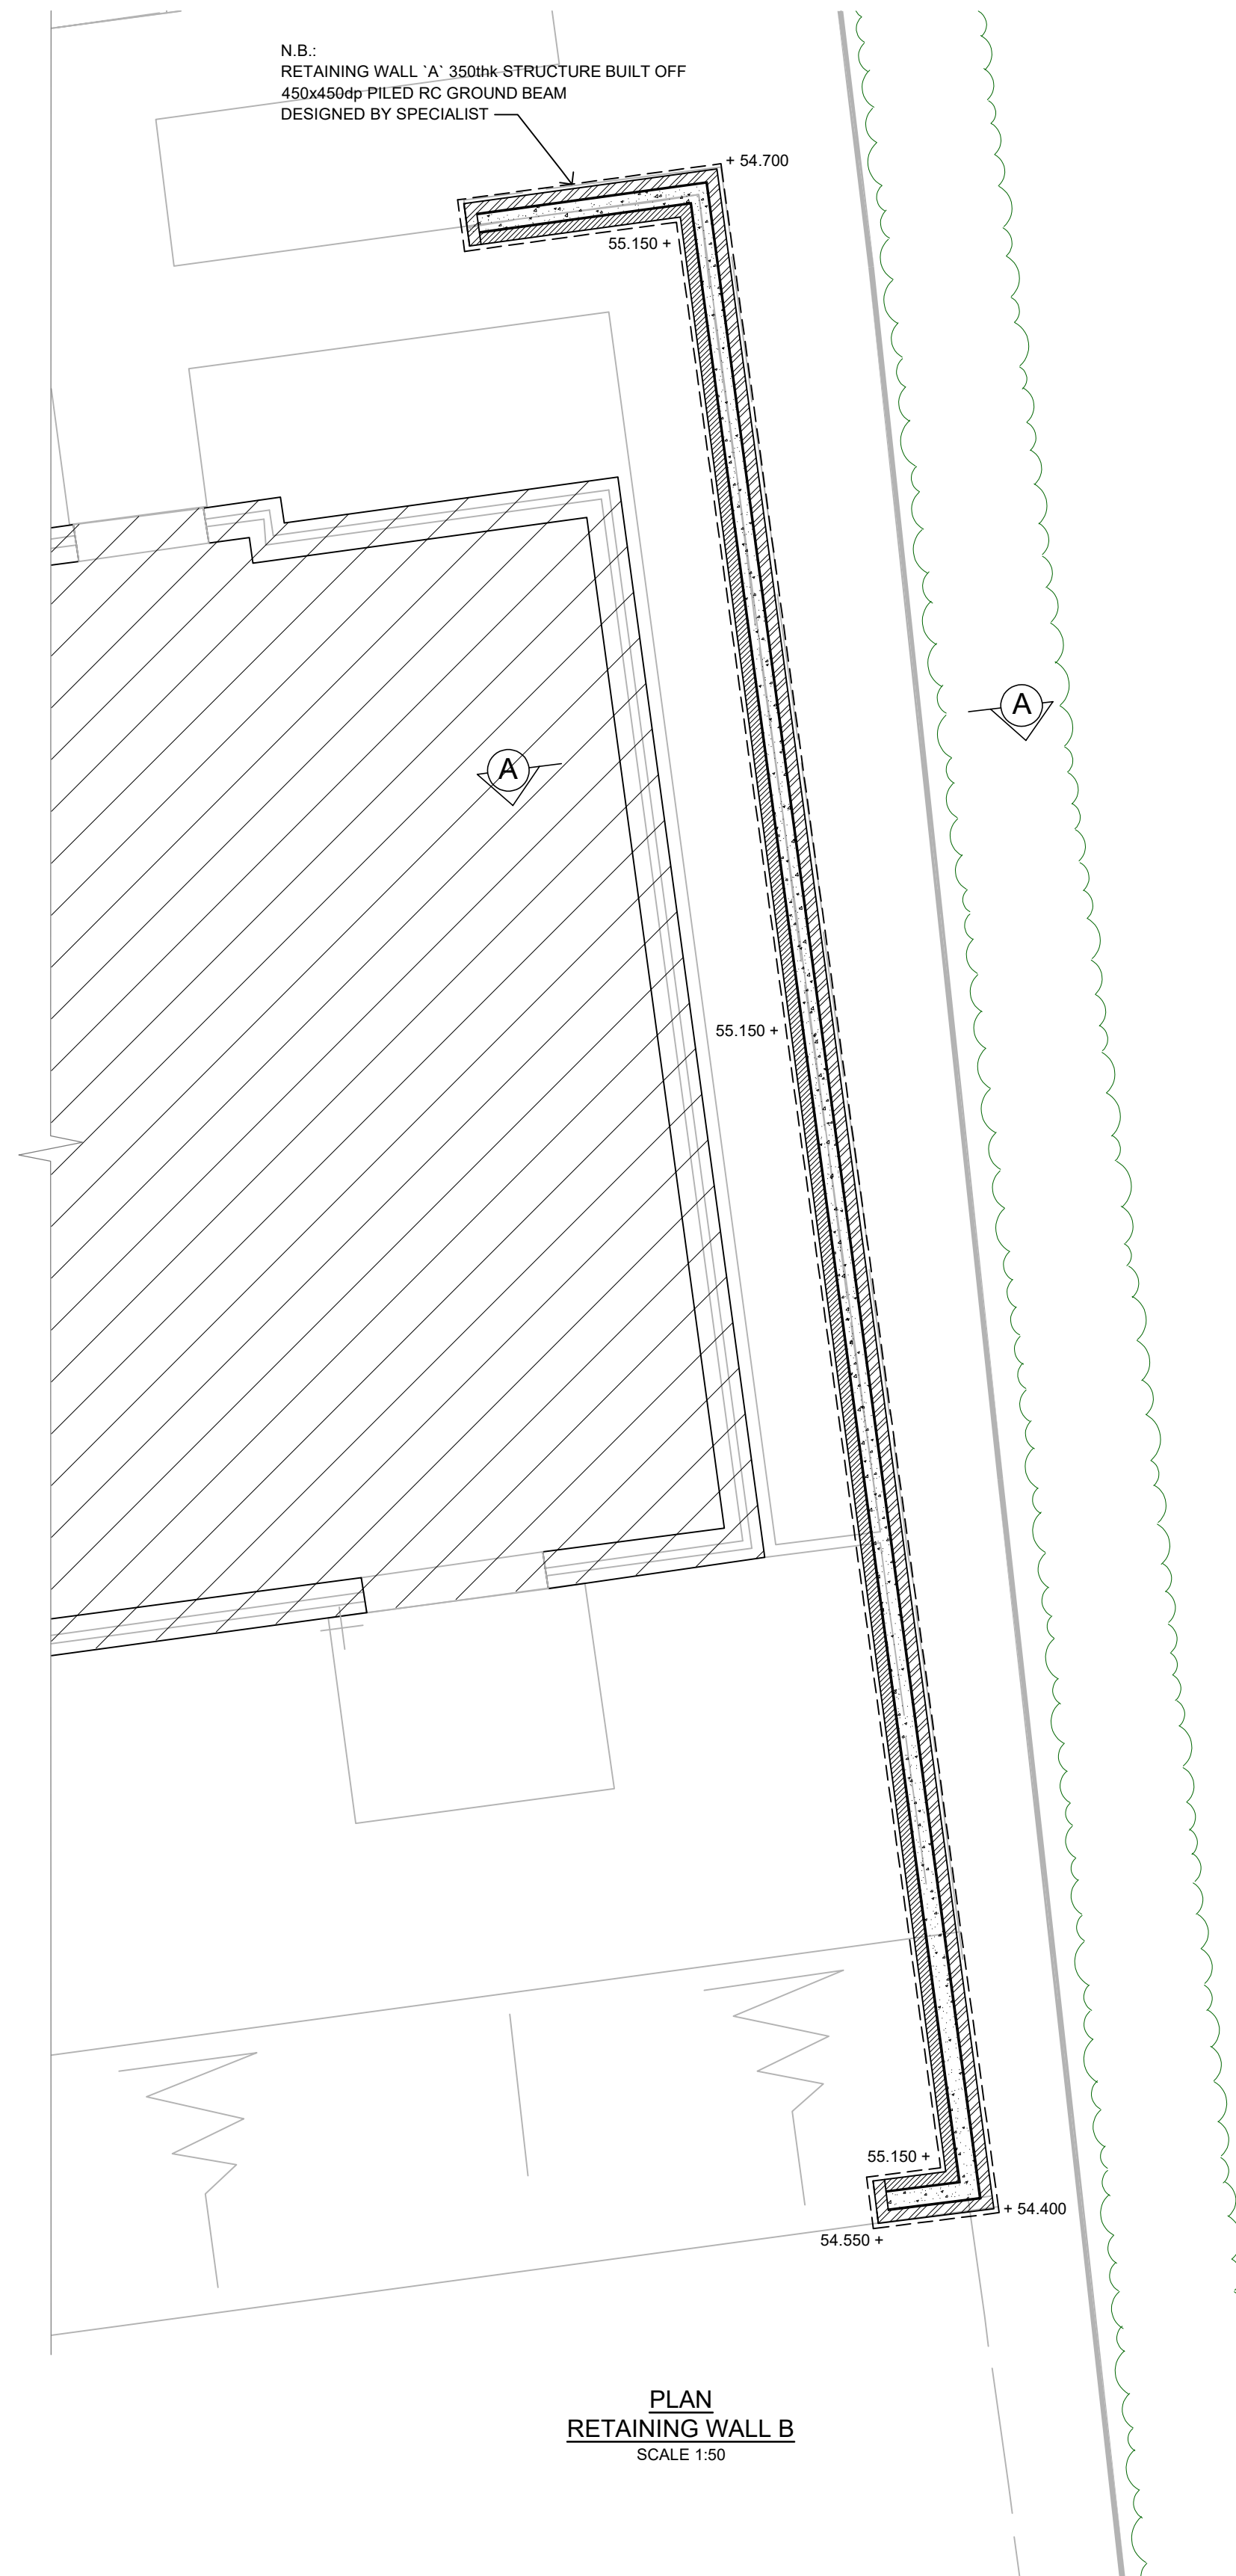
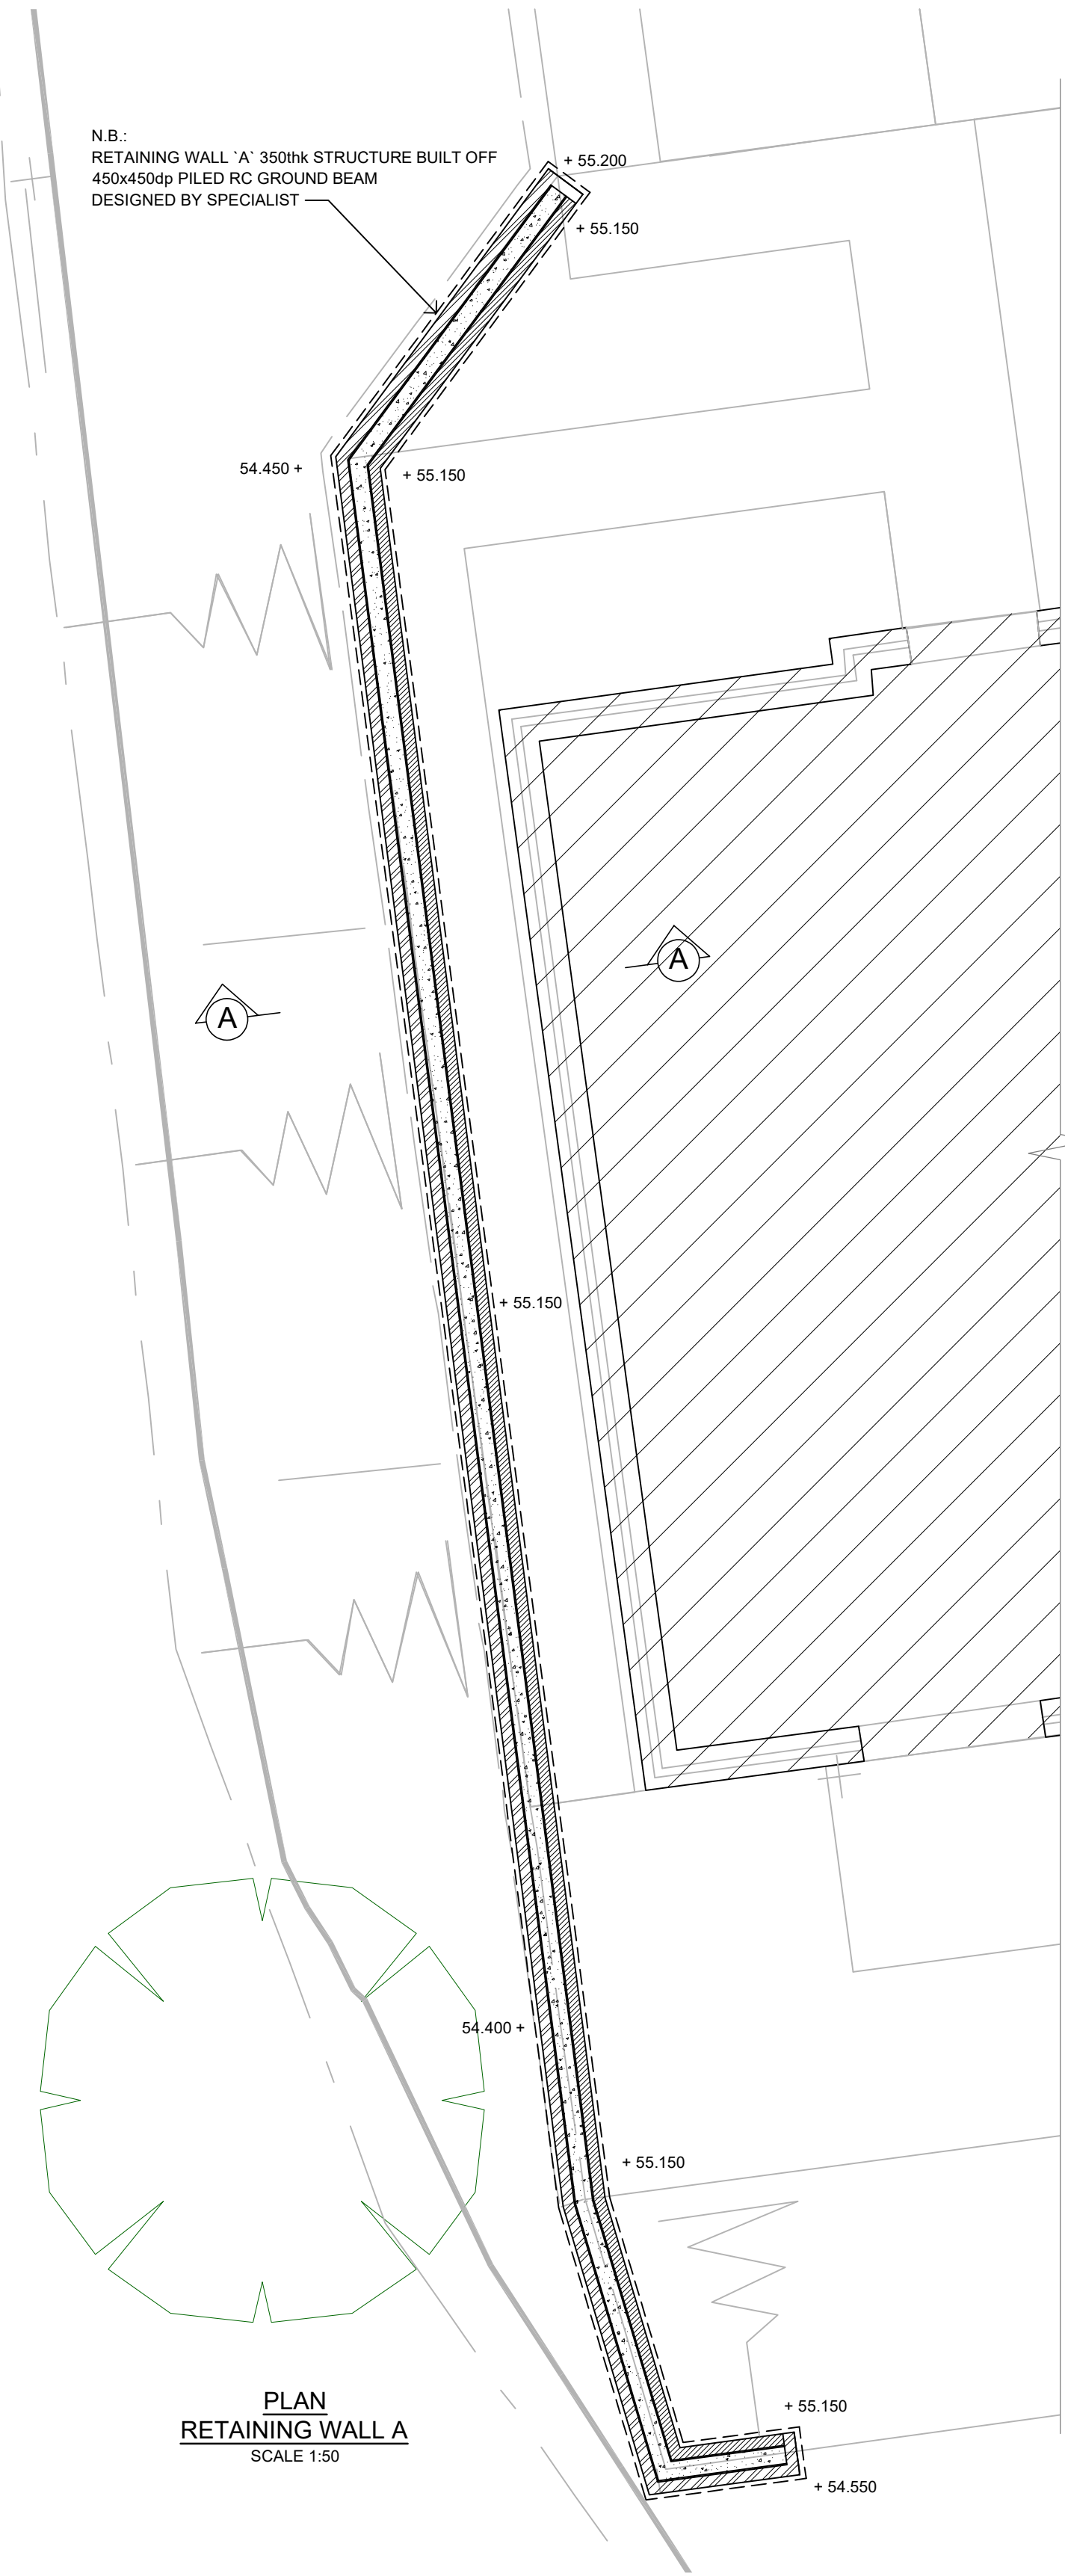
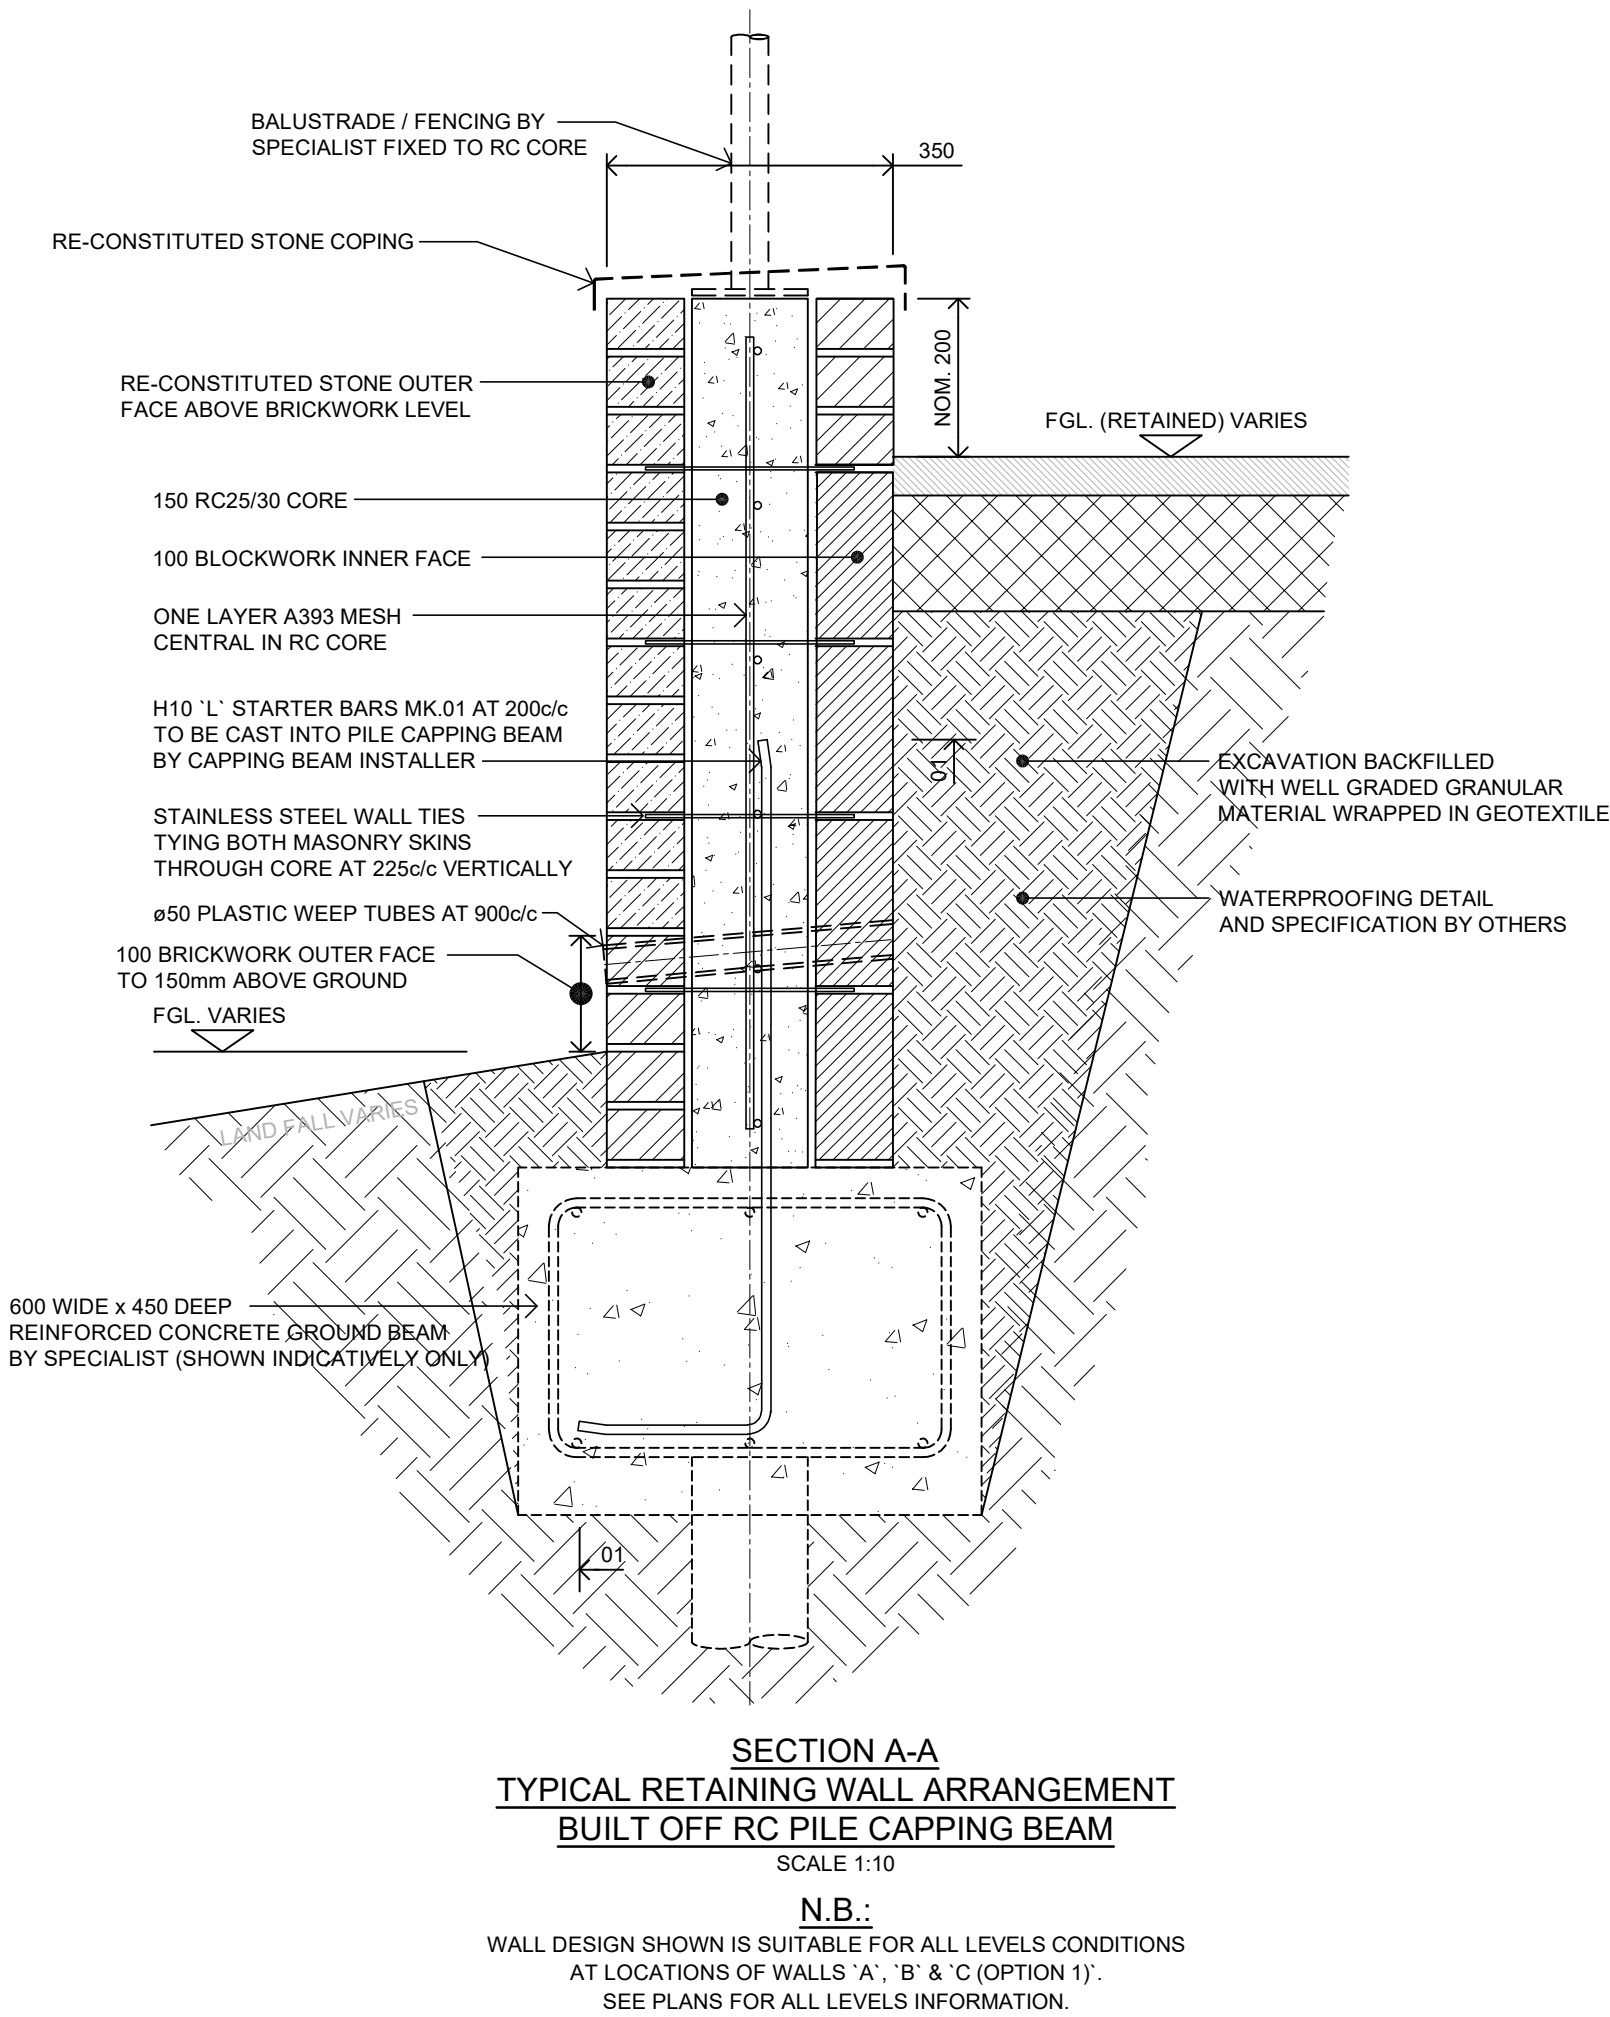


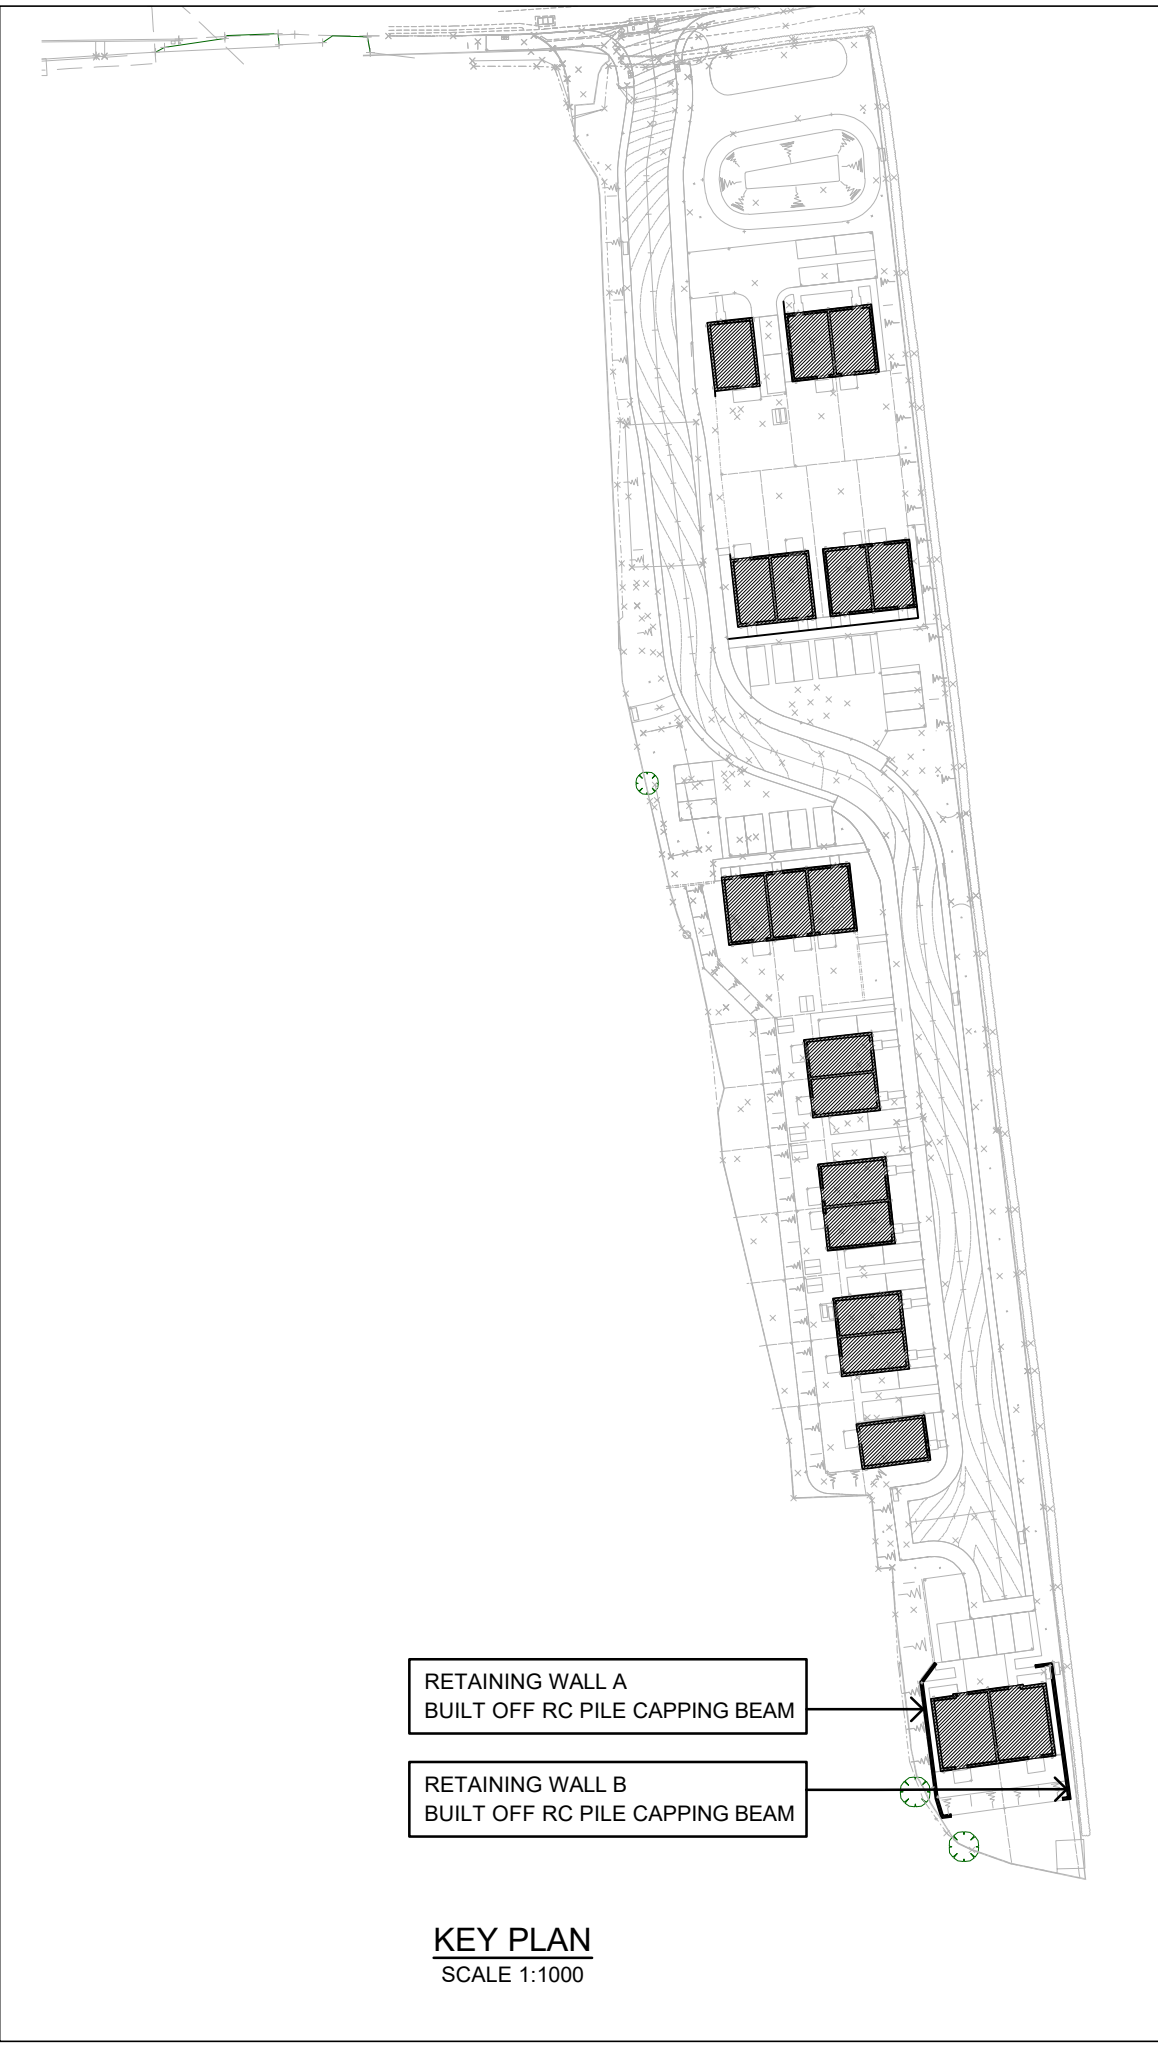

- Notes**
- THIS DRAWING IS TO BE READ IN CONJUNCTION WITH ALL RELEVANT ARCHITECTS AND ENGINEERS DRAWINGS, DETAILS AND SPECIFICATIONS.
 - ALL WORK TO BE CARRIED OUT IN ACCORDANCE WITH THE RELEVANT BRITISH STANDARDS, CODES OF PRACTICE AND BUILDING PRACTICE.
 - ALL DIMENSIONS TO BE CHECKED PRIOR TO STARTING THE WORKS ON SITE. ANY DISCREPANCIES TO BE REPORTED TO THE ENGINEER IMMEDIATELY.
 - ANY DISCREPANCIES BETWEEN THE INFORMATION INDICATED ON THIS DRAWING INCLUDING ALL ASSUMED INFORMATION AND THAT DISCOVERED ON SITE OR PROVIDED BY OTHERS, MUST HIGHLIGHTED IMMEDIATELY TO THE ENGINEER BEFORE THE AFFECTED WORKS PROCEED.
 - NO HOLES, CHASES, CUT-OUTS OR WORKS THAT RESULT IN THE REMOVAL OF THE STRUCTURAL SECTION ARE TO BE FORMED IN ANY STRUCTURAL ELEMENT UNLESS FULL WRITTEN APPROVAL HAS BEEN OBTAINED FROM THE ENGINEER.
 - FOR ALL RELEVANT CONSTRUCTION NOTES SEE DRG.25-4199-999.

CDM RESIDUAL RISKS
THERE ARE NO RESIDUAL RISKS THAT A COMPETENT CONTRACTOR SHOULD NOT BE ABLE TO EFFECTIVELY MANAGE

TEMPORARY WORKS DESIGN
THE CONTRACTOR IS RESPONSIBLE FOR ALL TEMPORARY WORKS DESIGN AND DETAILS THAT ARE REQUIRED TO INSTALL THE PERMANENT WORKS. FULL DETAILS ARE TO BE SUBMITTED TO THE CA PRIOR TO COMMENCEMENT OF THE WORKS FOR COMMENT

Rev.	Amendment	By	Date
P4	MASONRY FACING AND COPING STONE DETAIL AMENDED. WATERPROOFING TO REAR OF WALL NOTED	OS	10.09.26
P3	GROUND BEAM WIDTH INCREASED	OS	12.08.26
P2	SCALE BAR ADDED	CG	10.08.26
P1	FIRST ISSUE	CG	17.07.26

This drawing is the property of Lark Cooper Ltd.
It must not be reproduced, copied nor its contents divulged without their permission.

PRELIMINARY

CLIENT				
E G CARTER				
CONTRACT				
CHURCH VIEW SUTTON BENGHER				
TITLE				
RETAINING WALLS LAYOUT AND SECTION DETAIL				
ARCHITECT				
QUATTRO DESIGN ARCHITECTS				
Drawn CG	Checked OS	Date 07/2026	Scale SEE DRAWING	at A1



The Site, 24 Chosen View Road,
Cheltenham, Glos., GL51 9LT

T: 01242 781600
E: engineering@lark-cooper.co.uk