


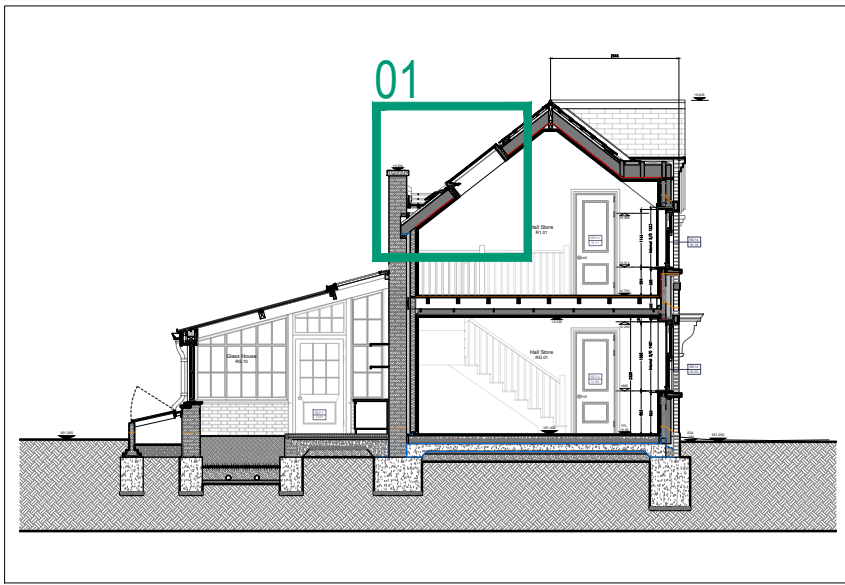


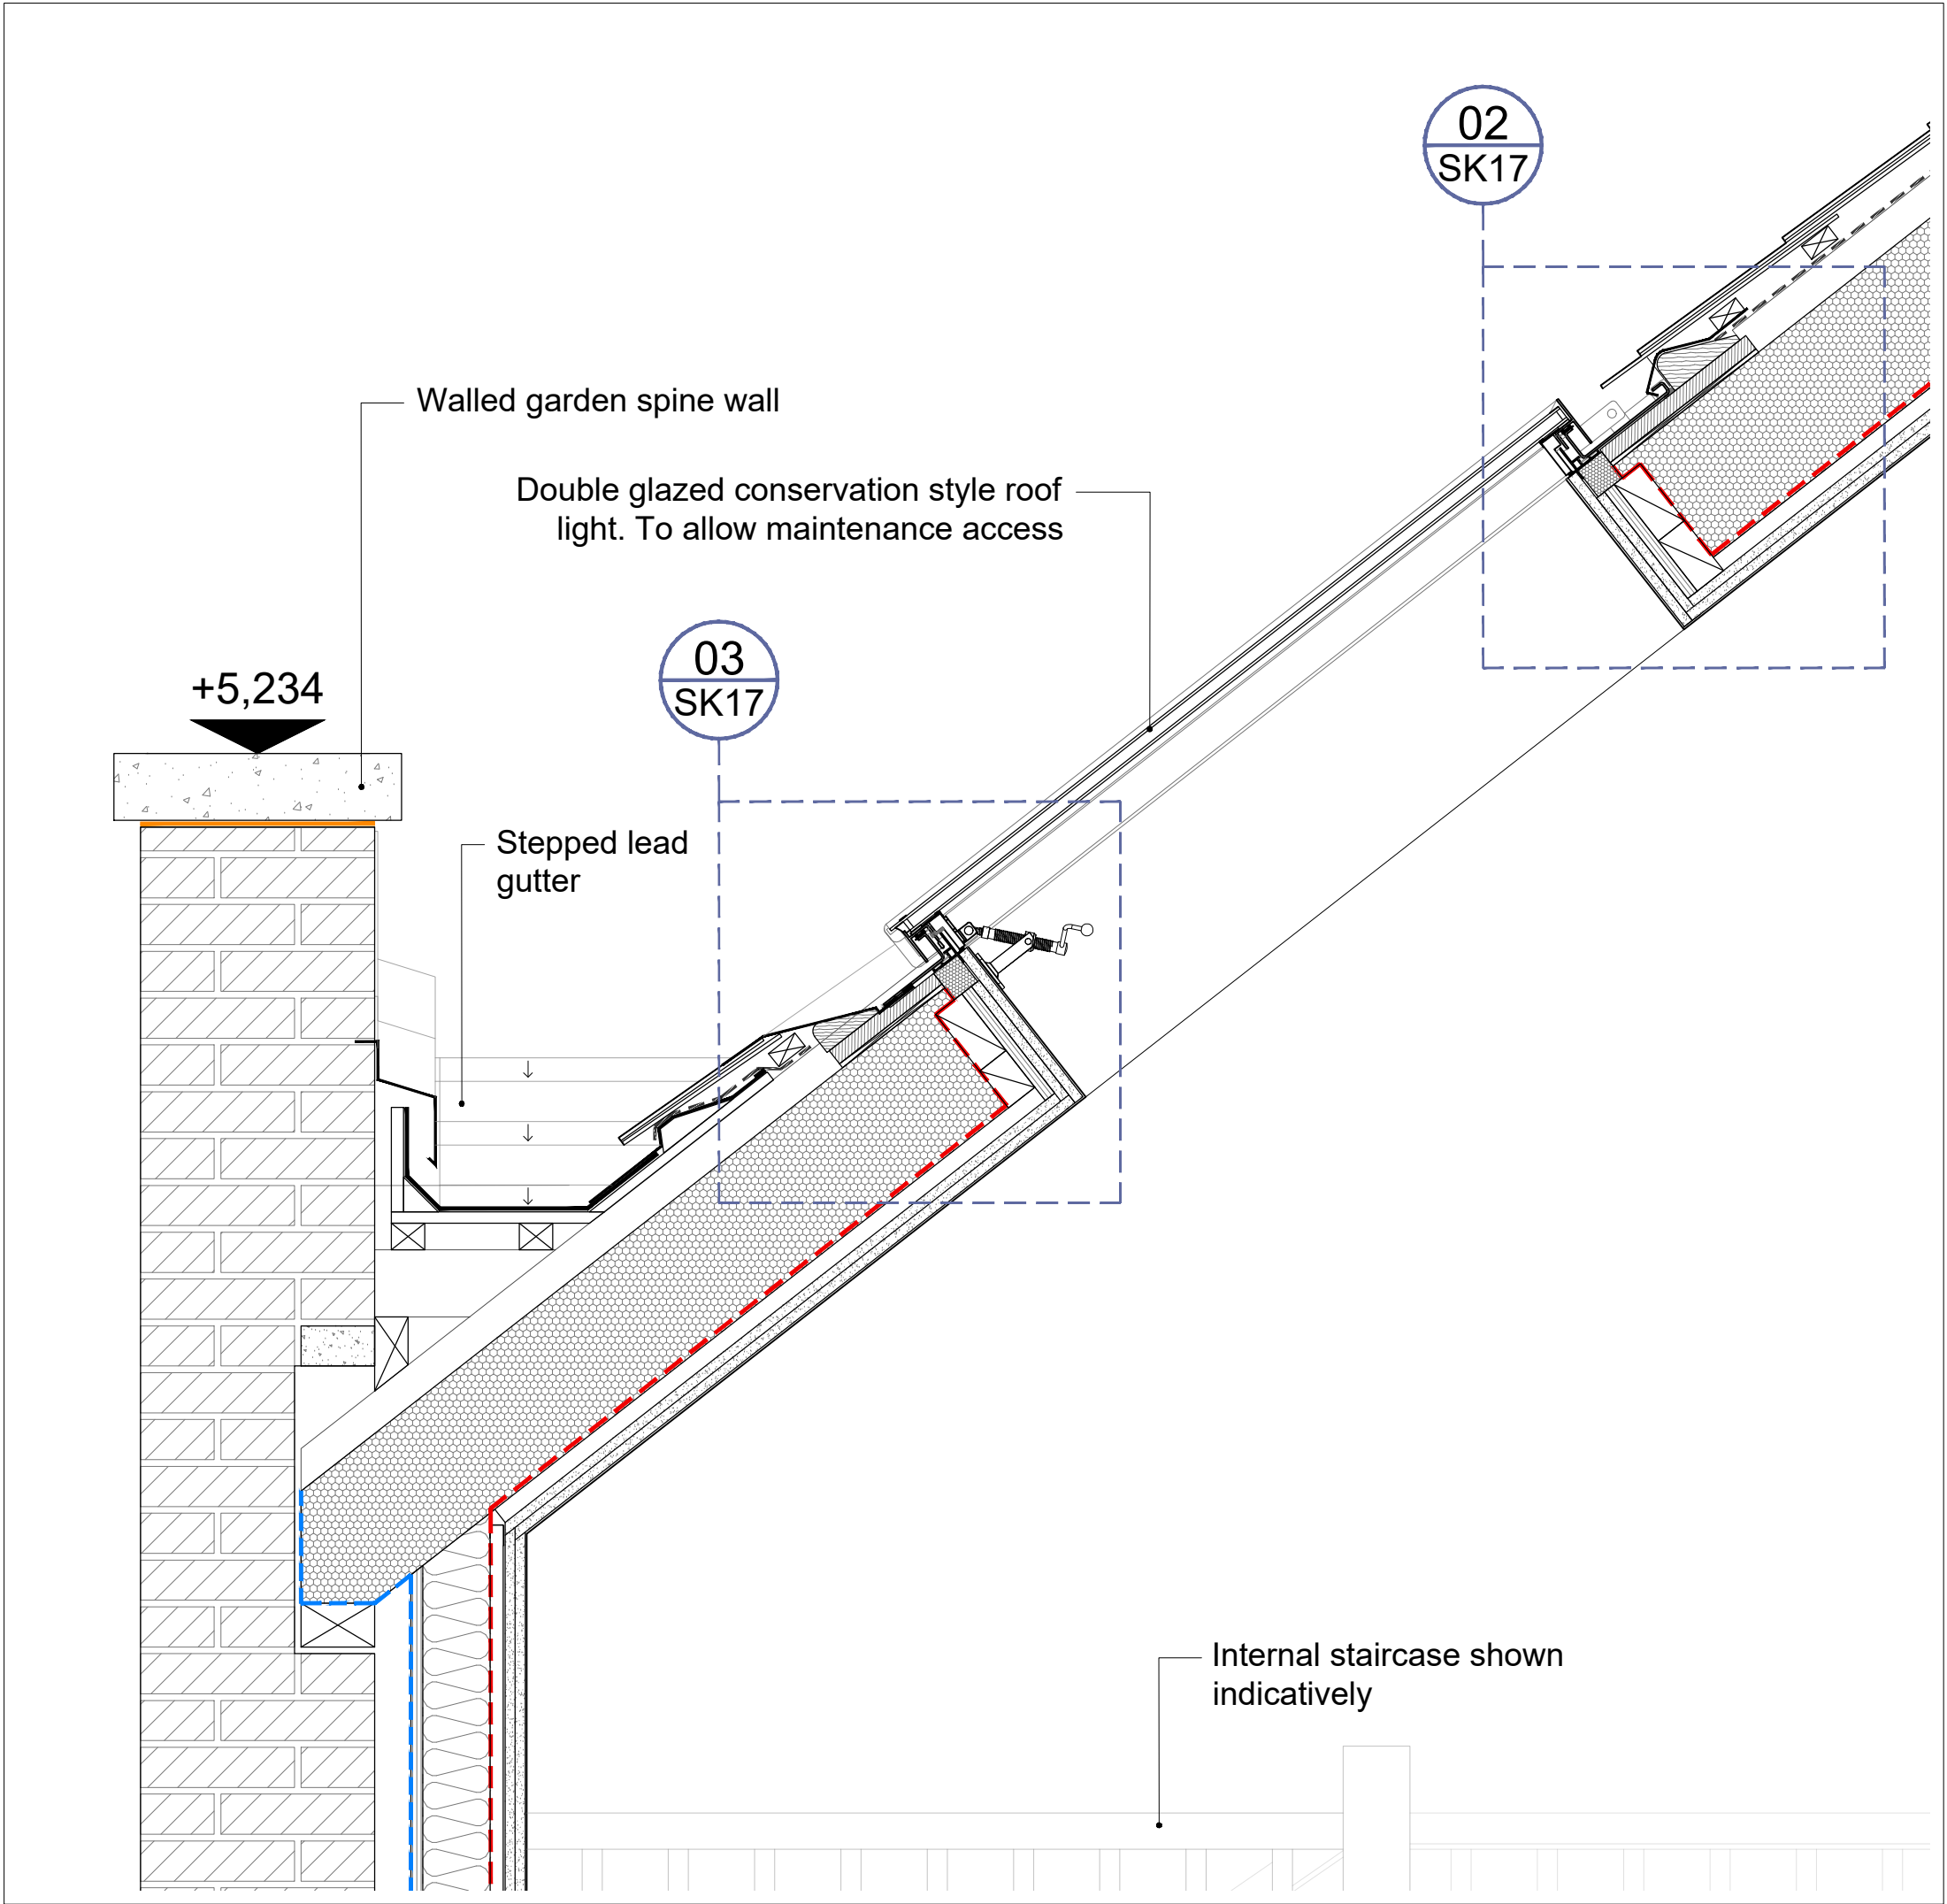

Section B-B Key

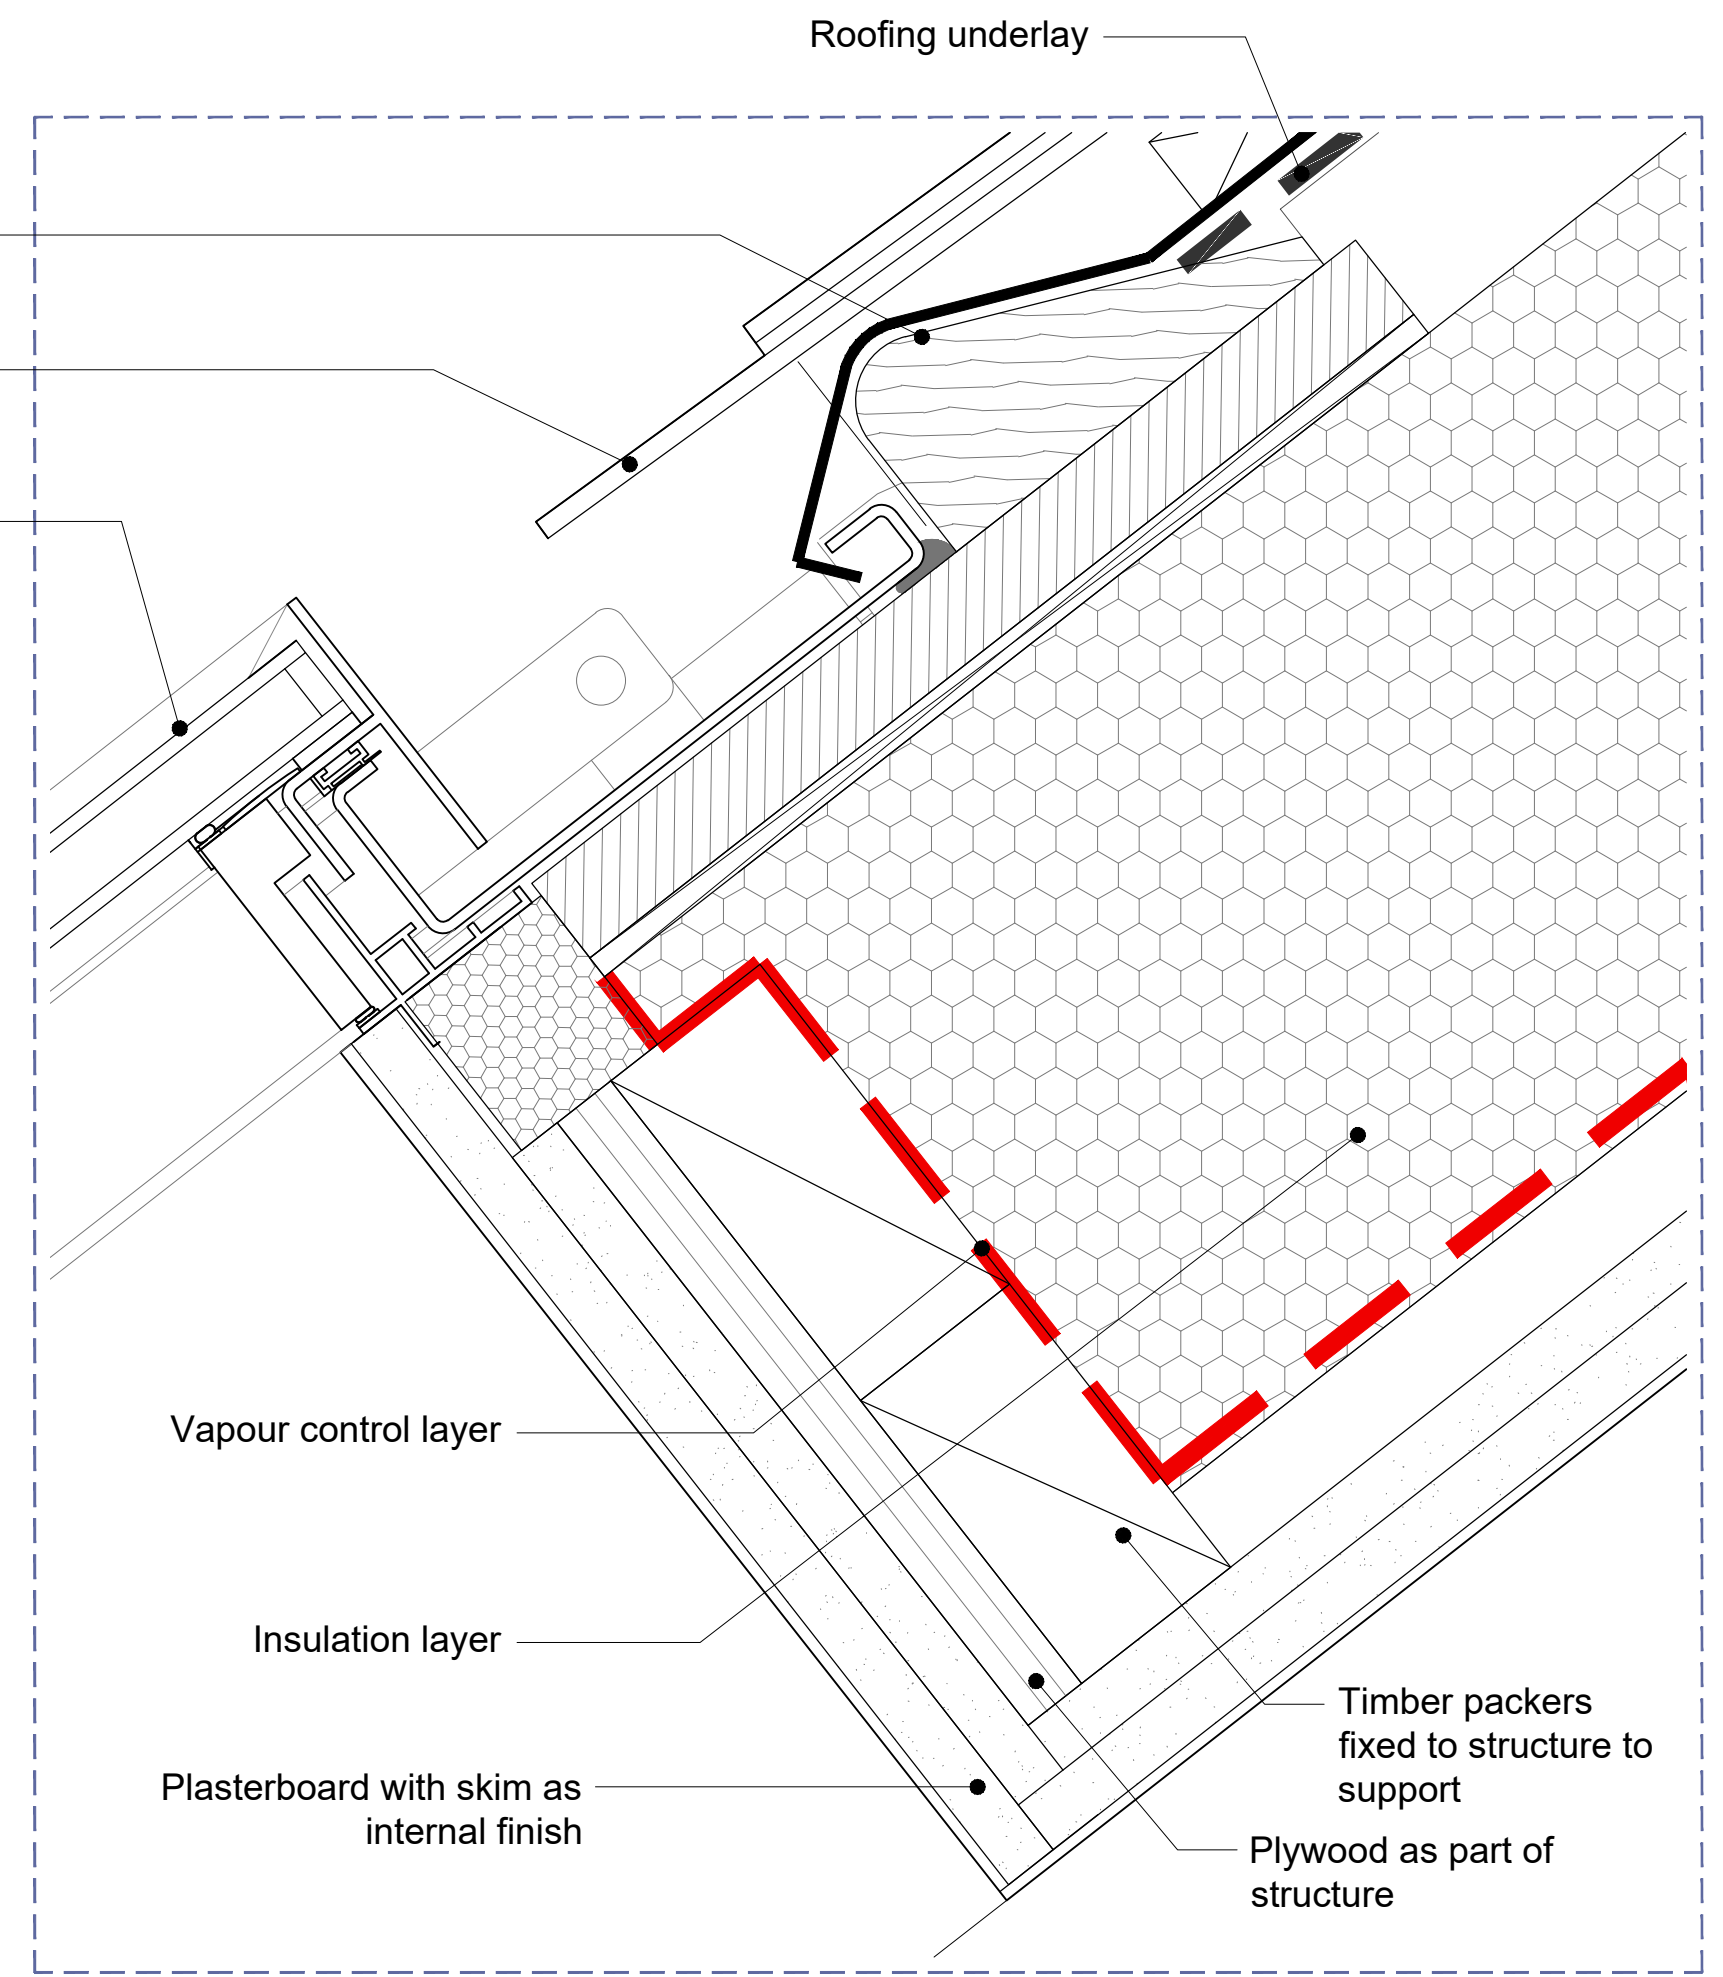

01 Buildings 14 & 17 - WTRF4 Proposed Double-Glazed Rooflight Section
750.1b SCALE 1:10 @ A1



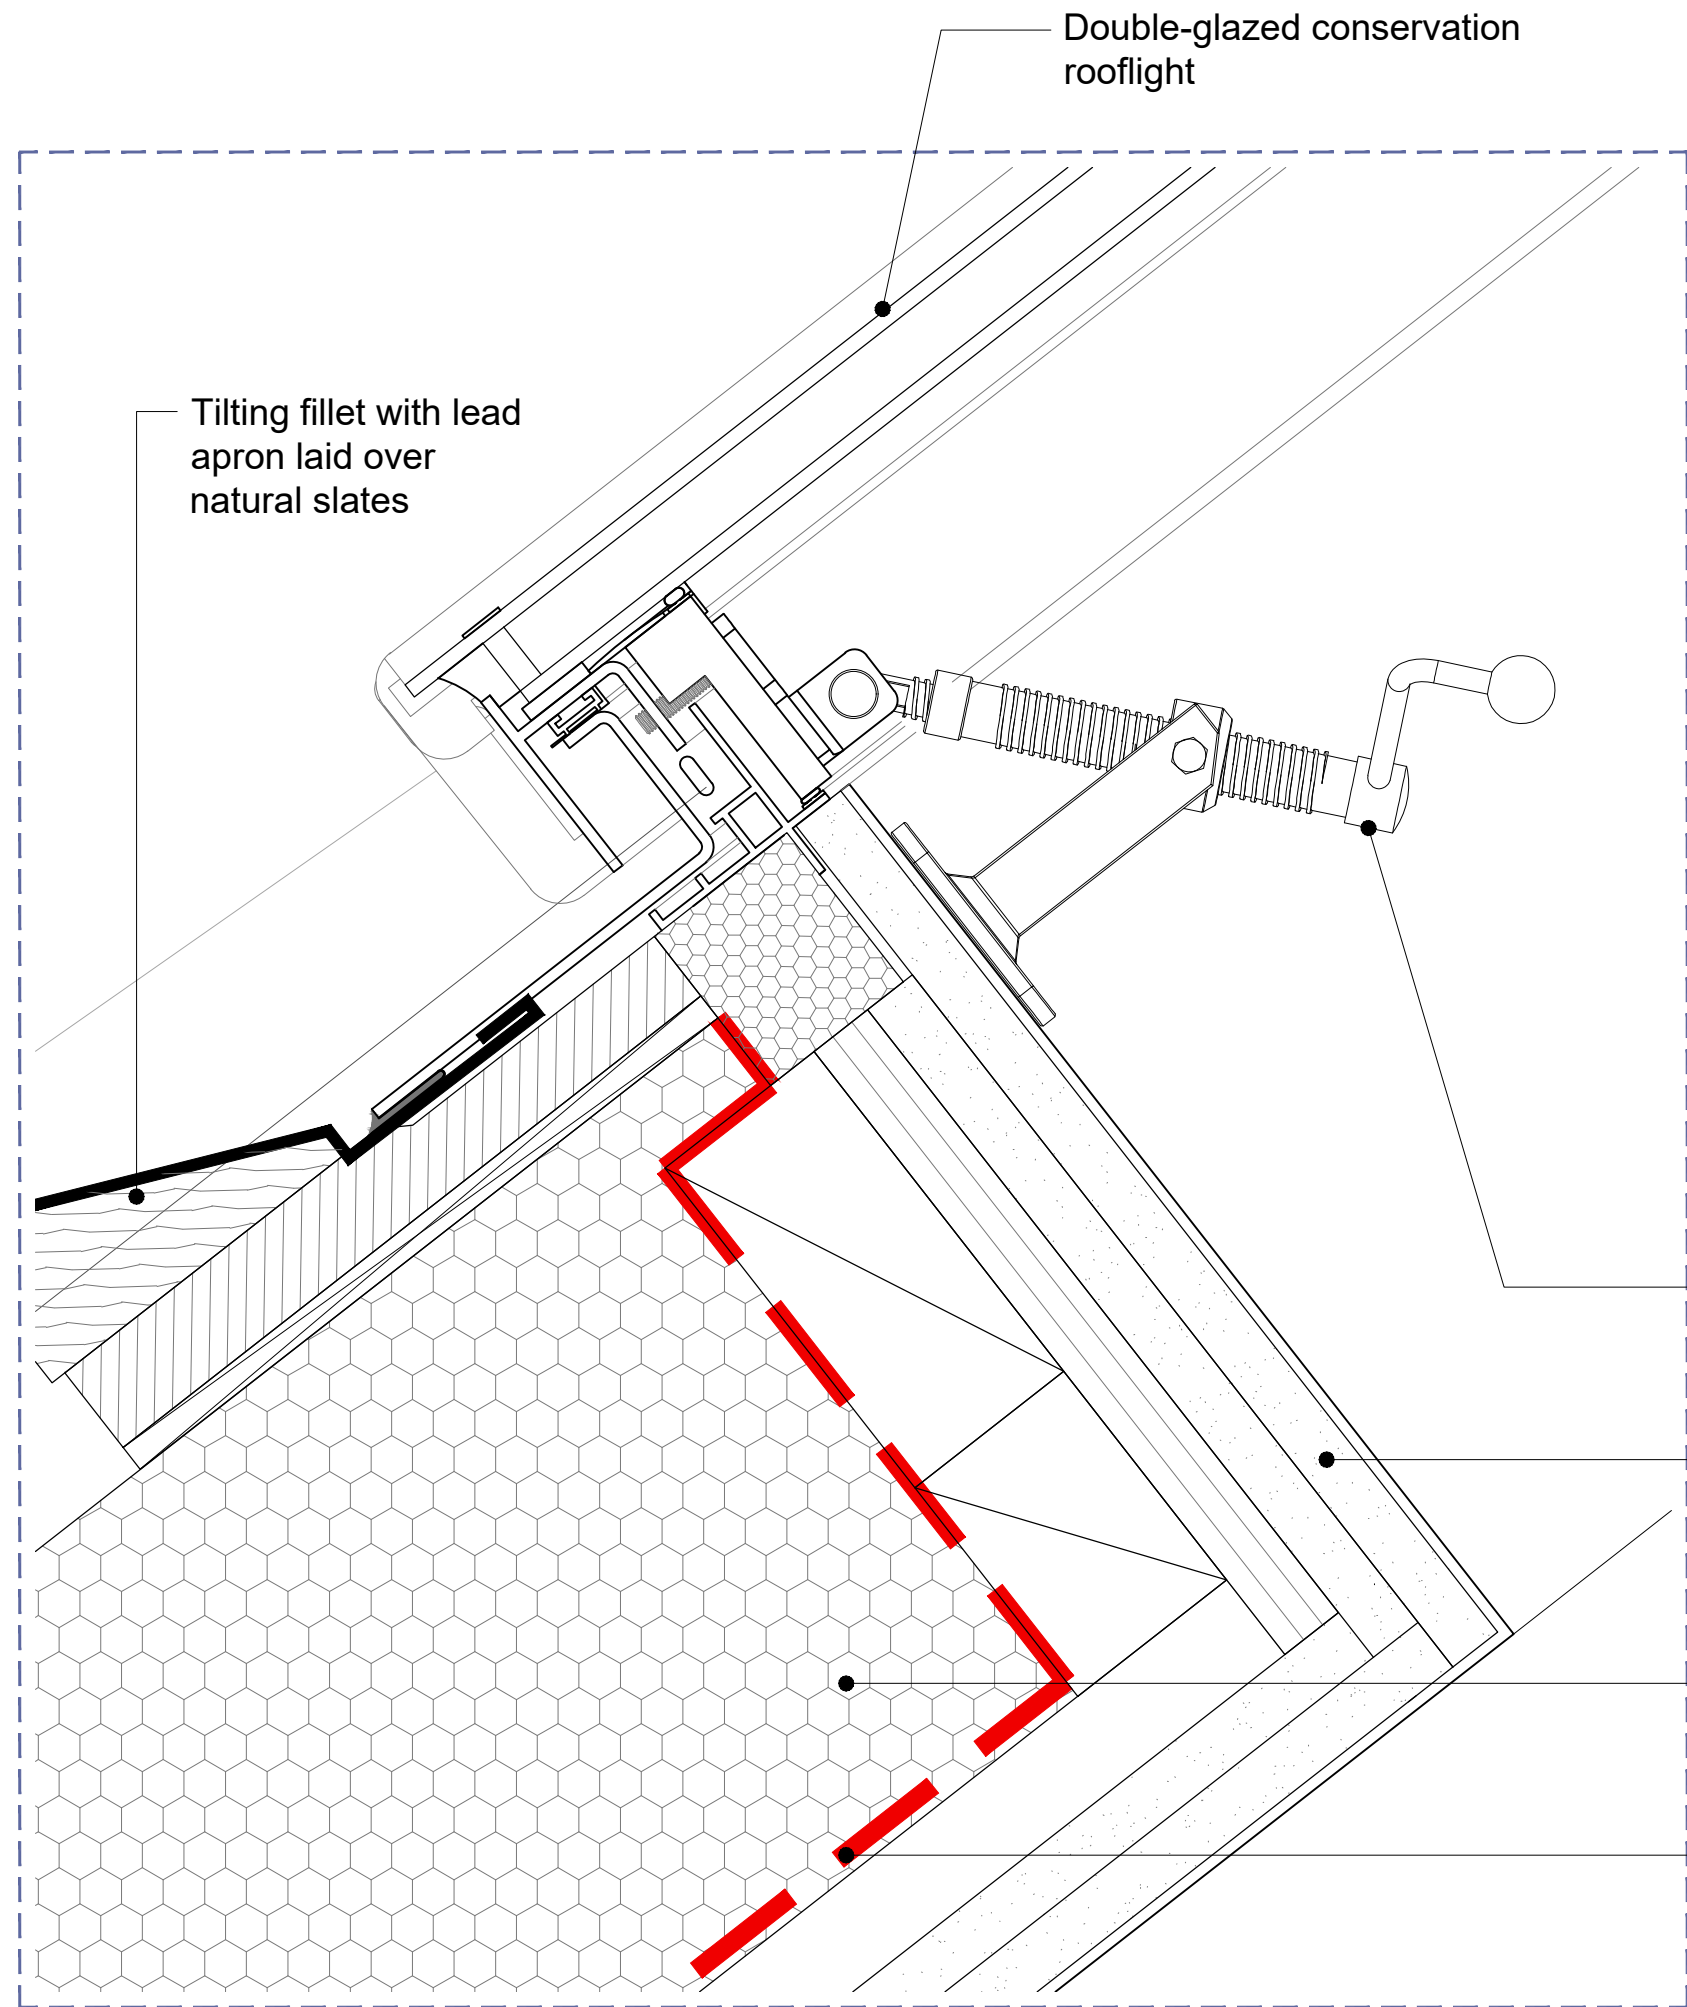


02 WTRF4 - Proposed Head Section
750.1b SCALE 1:2 @ A1

03 WTRF5 - Proposed Bottom Section
750.1b SCALE 1:2 @ A1

No. Notes

- Dimensions to be verified on site. Only figured dimensions to be used and any discrepancies in dimensions are to be reported to the architect. No dimensions are to be scaled from printed drawings. Any areas indicated on this drawing are for guidance only. No responsibility is taken for their accuracy.
- There is a risk of injury or death in construction if the works are not properly planned and supervised. The contractor must not undertake any element of the work without first having carried out the necessary risk assessments and prepared detailed method statements.

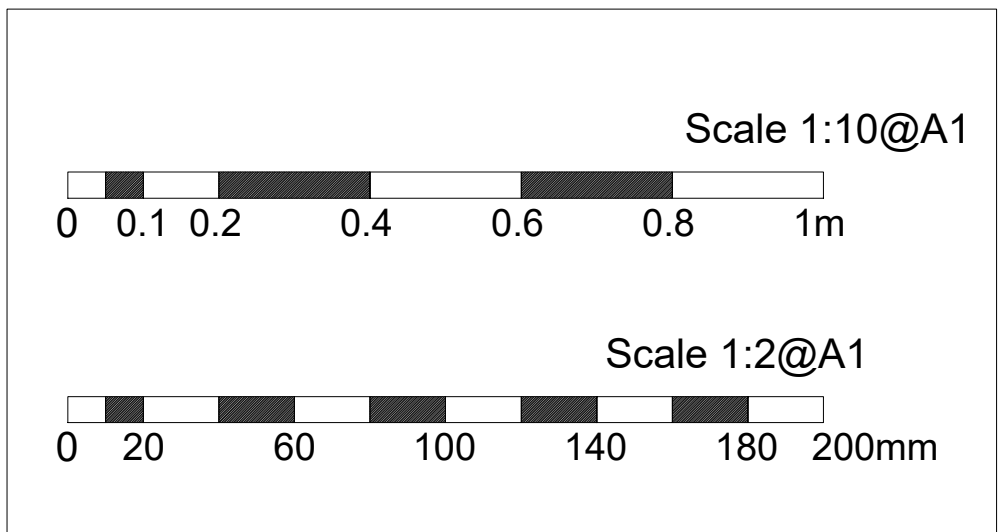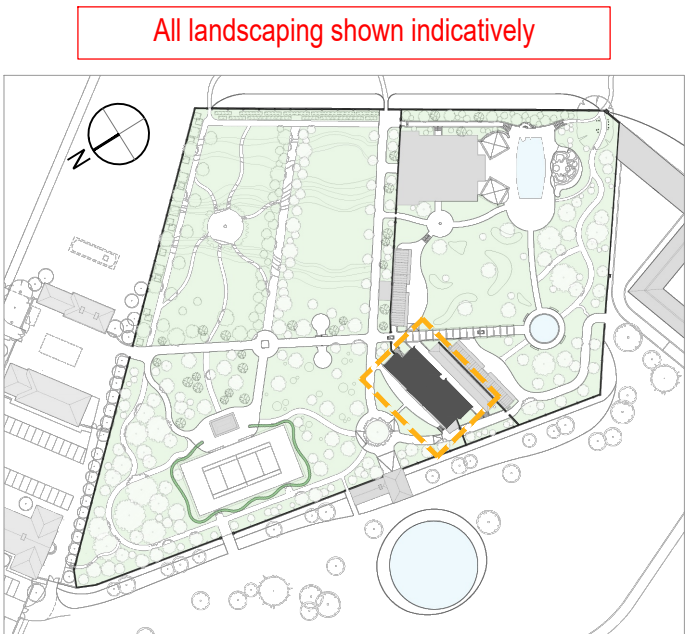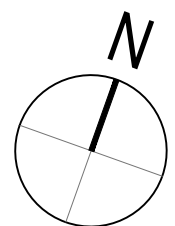

FOR PLANNING

Job: TH - Walled Garden Buildings
Title: Typical Window Details WTRF4 P4

Type: Building 14 & 17
Status: FOR PLANNING

drawn by	JM	checked by	DY	approved by	DY
scale	1:50 @ A1	size	A1	date	04/09/26
job number	3124	drawing number	750.1b	revision	P4

P4	Initial Release, as part of P4 planning set update	04/09/26
no.	revision.	date.

BLDA ARCHITECTS

RIBA Chartered Practice
211 Design Centre East
Chelsea Harbour
London, SW10 0XF
mail@blda.co.uk
www.blda.co.uk
t +44 (0) 20 7838 5555