

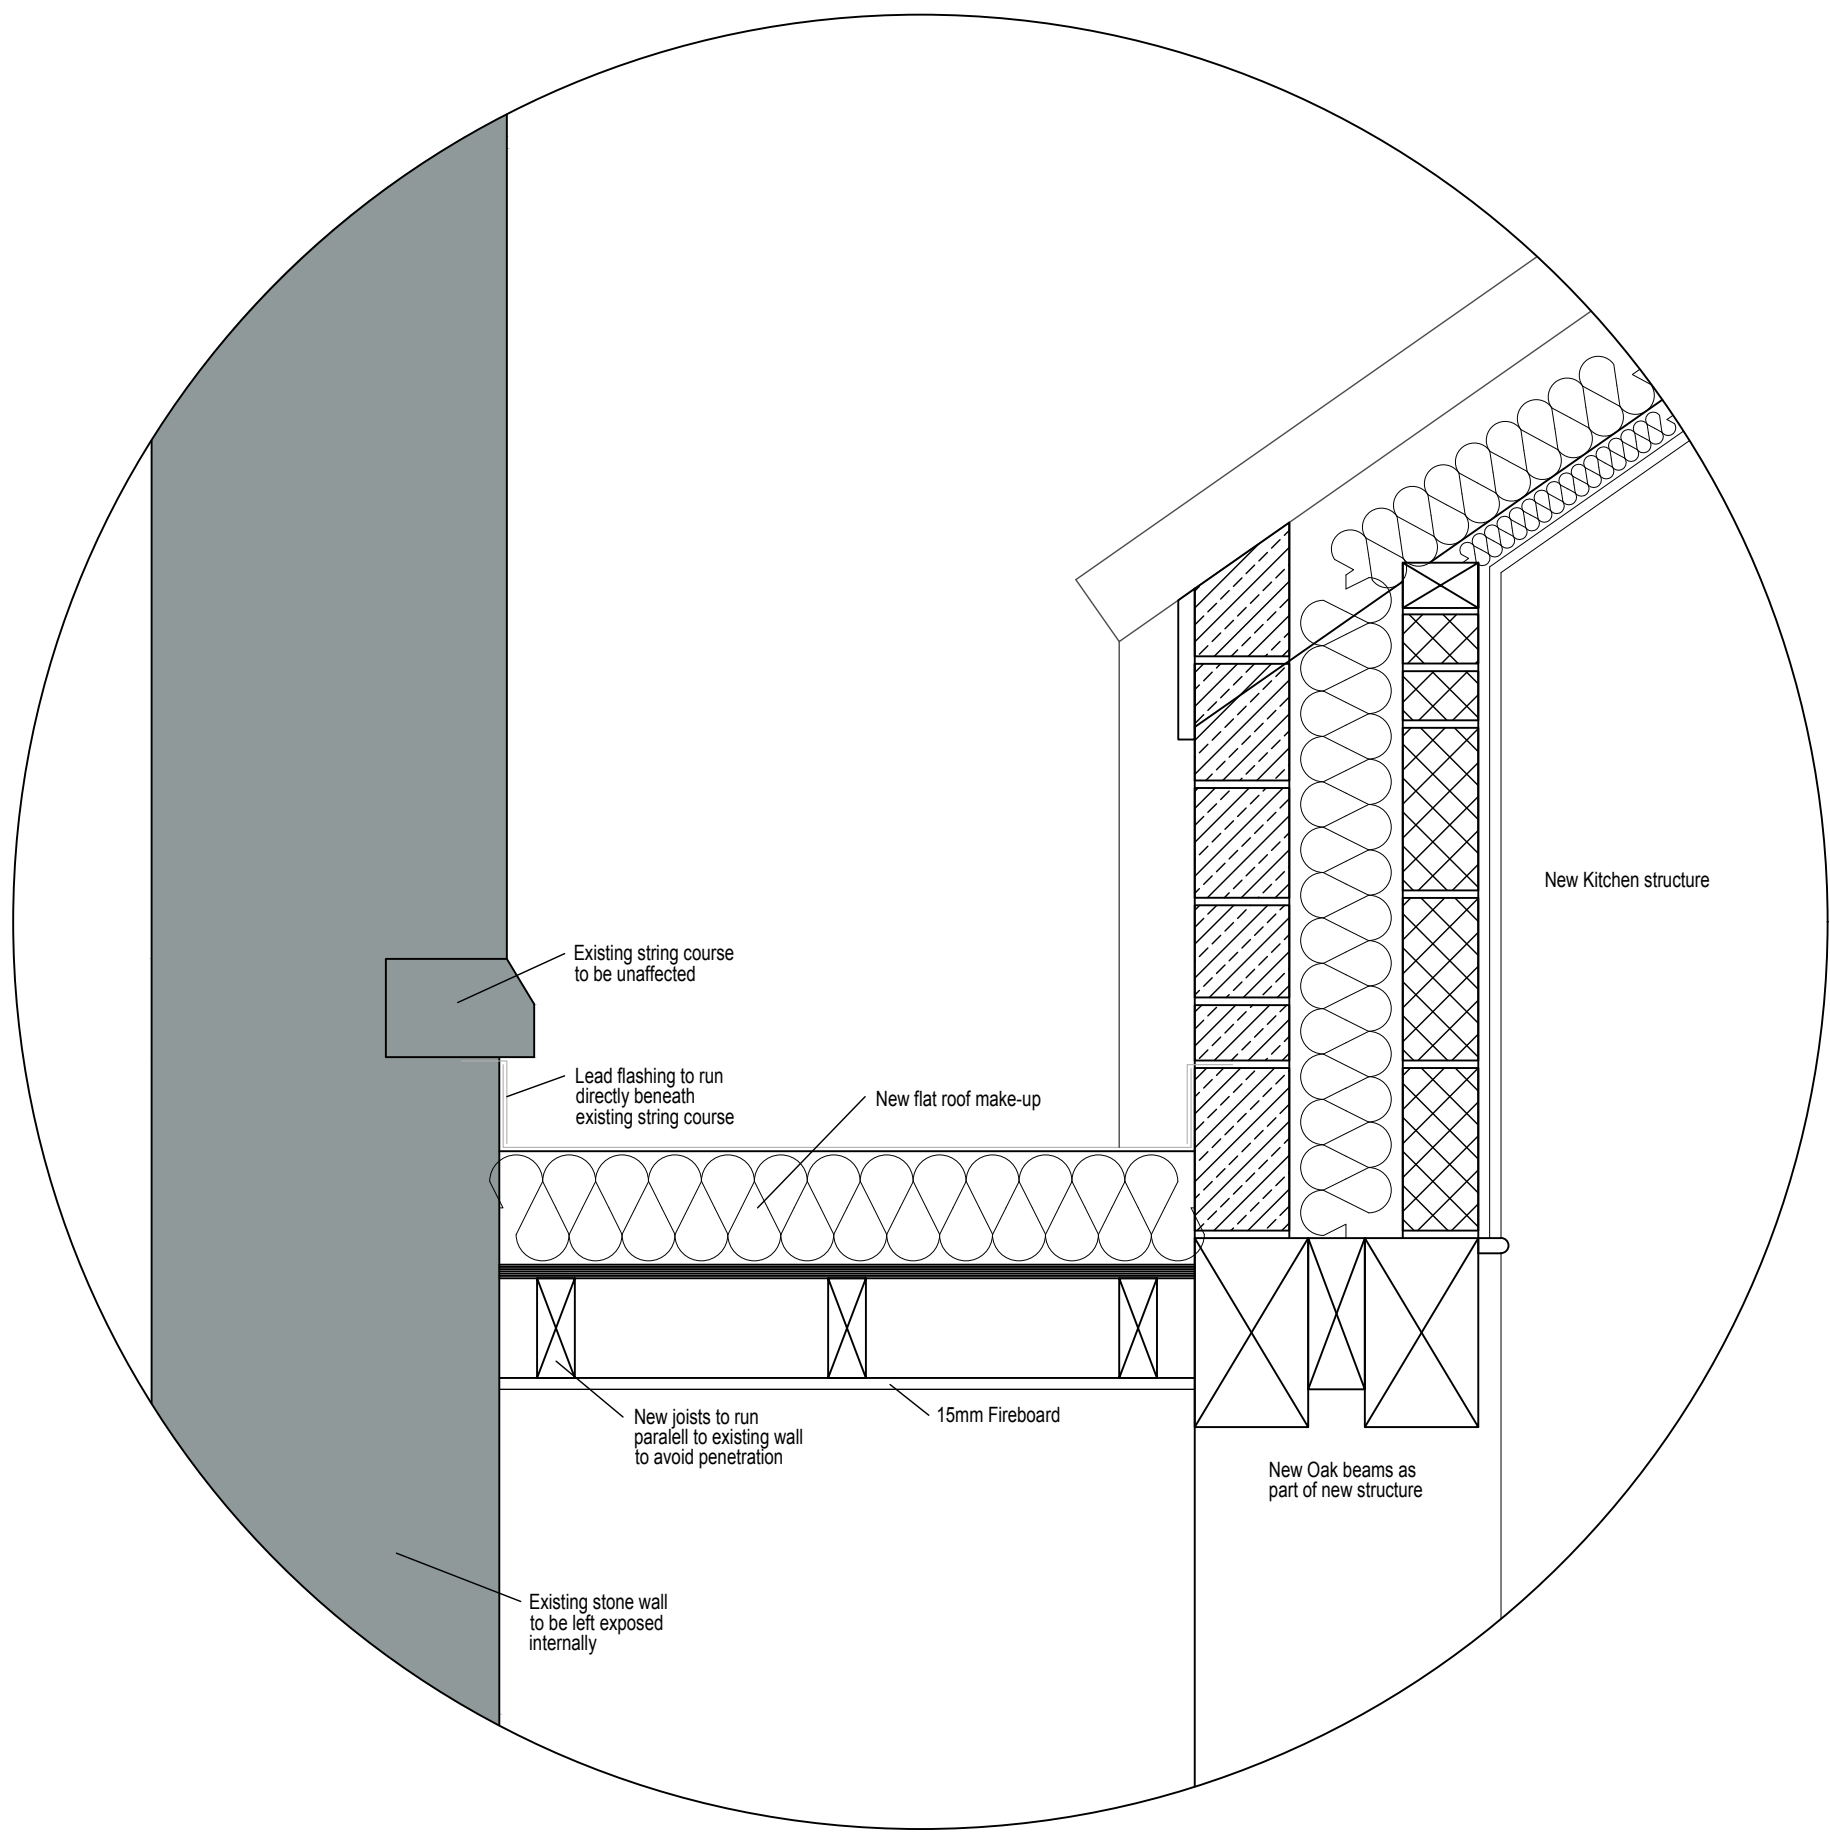


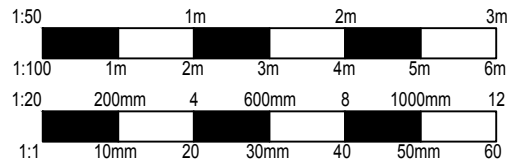

EXISTING DWELLING TO NEW KITCHEN
LINK ROOF ABUTMENT DETAIL
SCALE 1:10

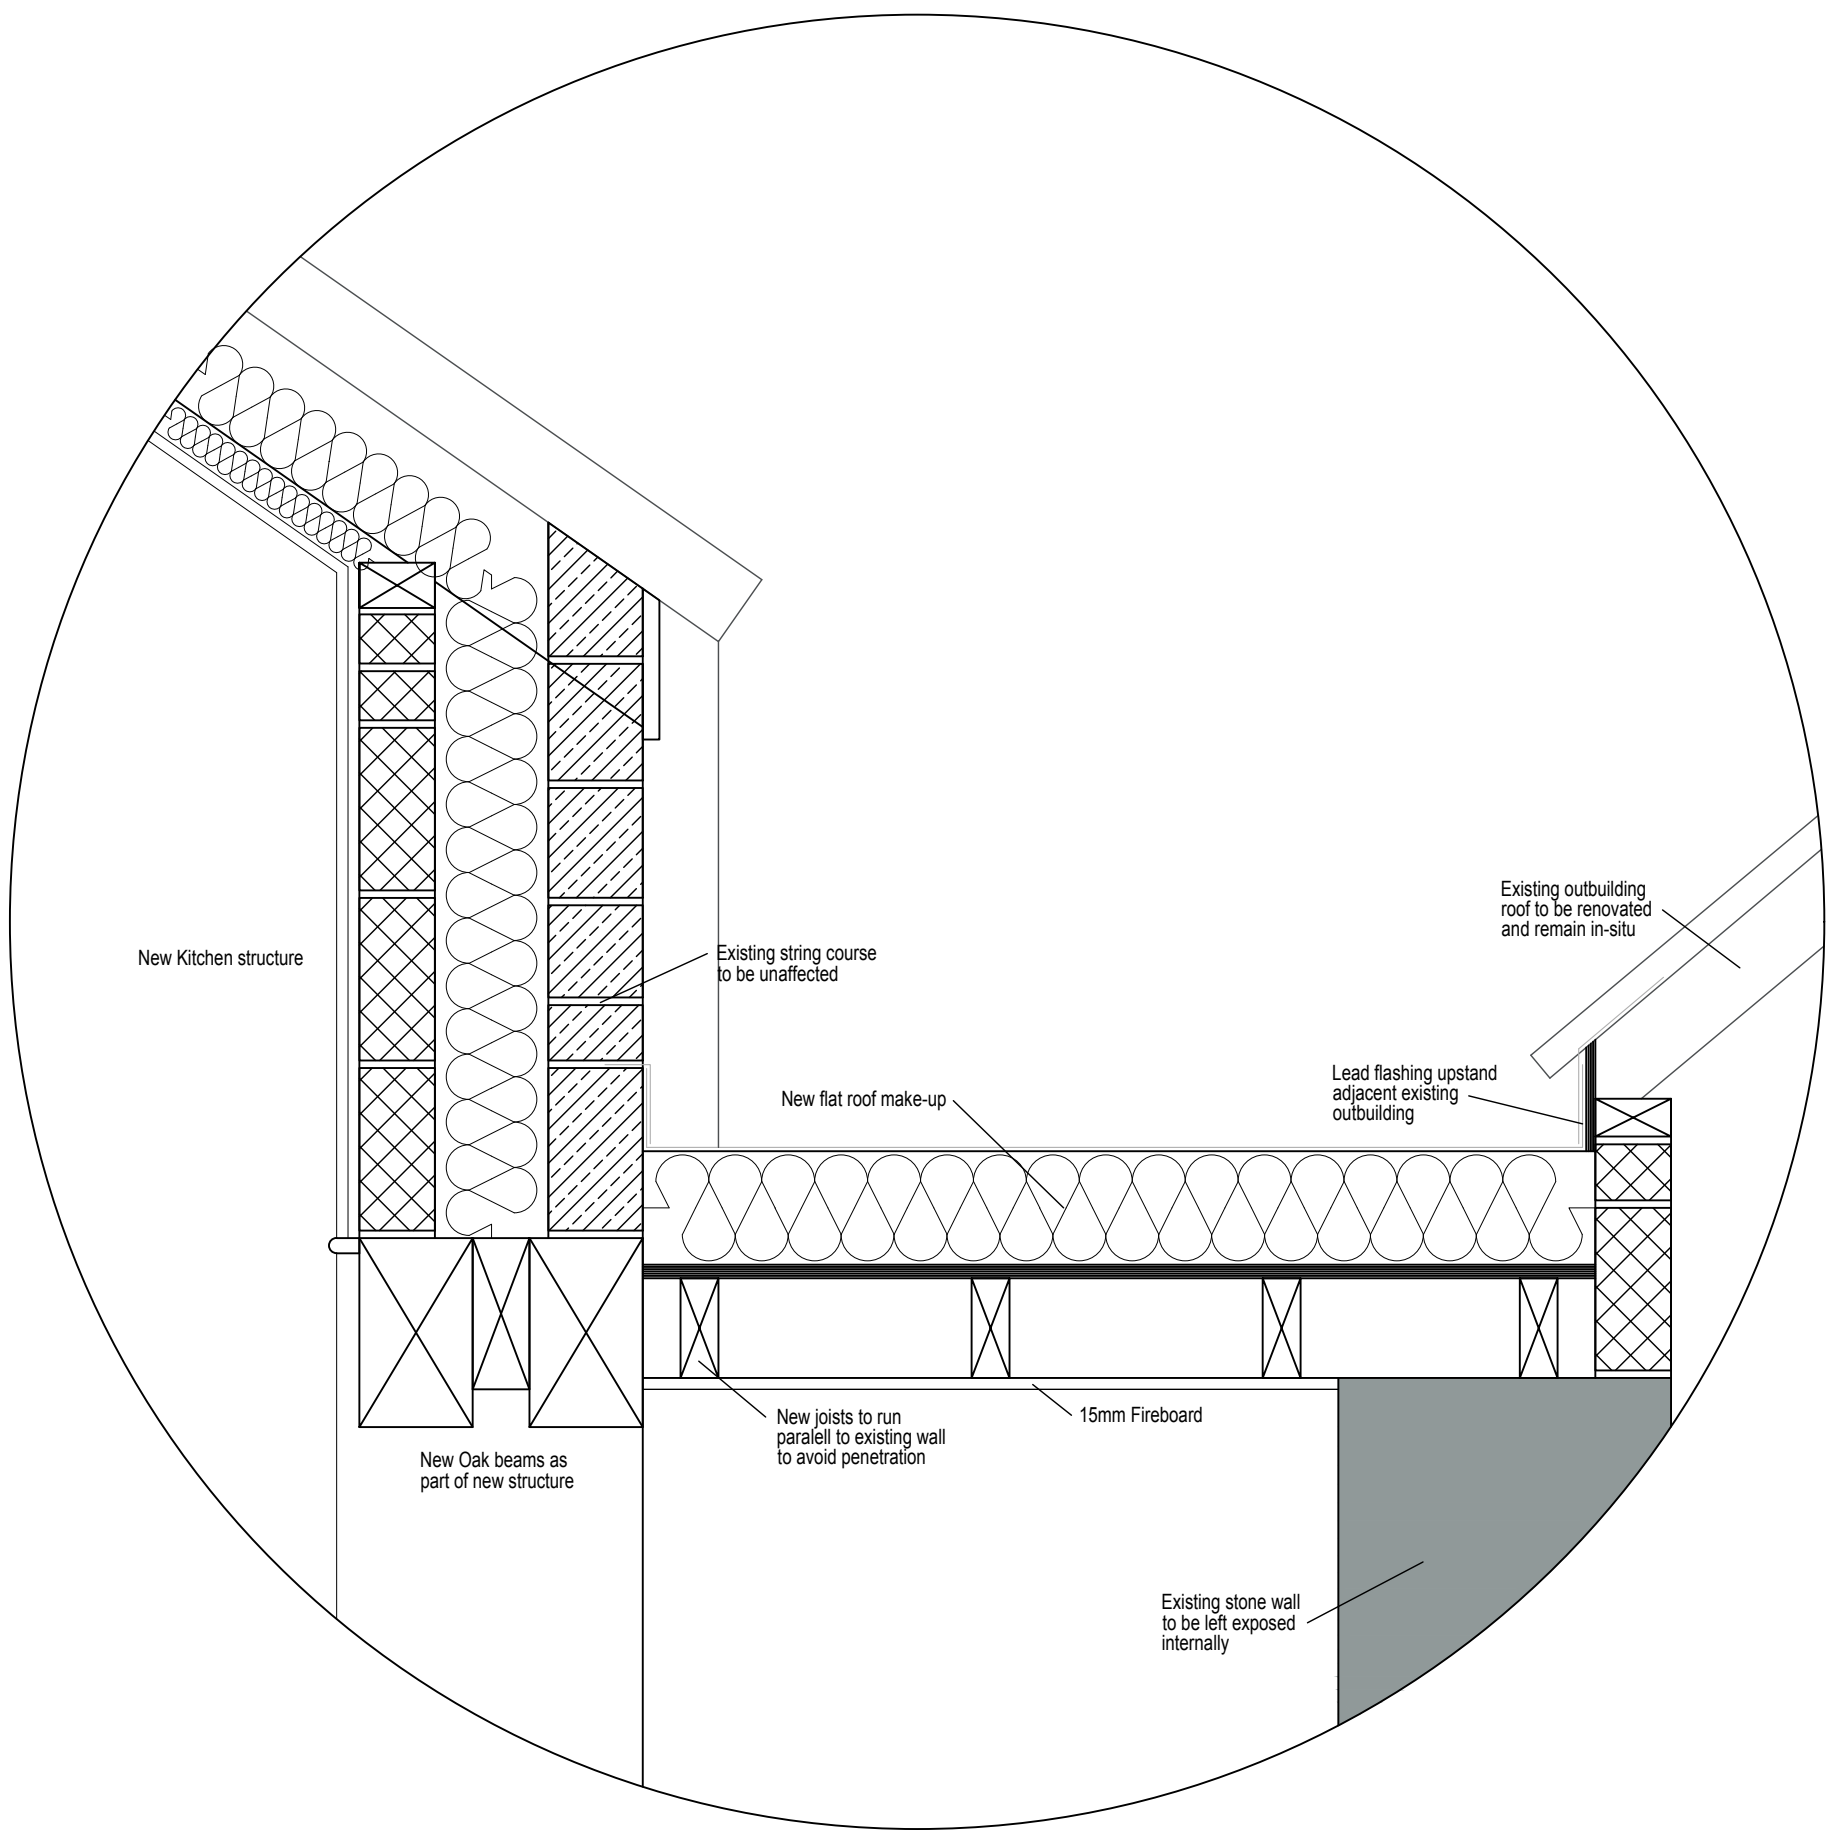

NEW KITCHEN TO EXISTING OUTBUILDING
LINK ROOF ABUTMENT DETAIL
SCALE 1:10

REVISIONS		DATE
CLIENT:	MR SNELL & MISS SUMSION	
PROJECT:	PROPOSED SINGLE STOREY REAR INFILL EXTENSION TO LINK OUT BUILDING TO MAIN DWELLING TO FORM NEW OPEN PLAN LIVING AREA AT No.1 LANHILL COTTAGES, LANHILL, CHIPPENHAM, WILTSHIRE, SN14 6LY	
TITLE:	ROOF ABUTMENT DETAILS	
DRAWN: RJ	SCALES @ A1	
CHECKED: JA	1:10	
DATE: AUG 28		
DRG No: AA/24/18/20	REV: -	
<i>Armstrong</i> architecture		
THE OLD BAKEHOUSE, 21 TIMBER STREET, CHIPPENHAM, WILTSHIRE, SN15 3BS 01242 404 004 info@armstrongarchitecture.co.uk		