




York Stone Paving

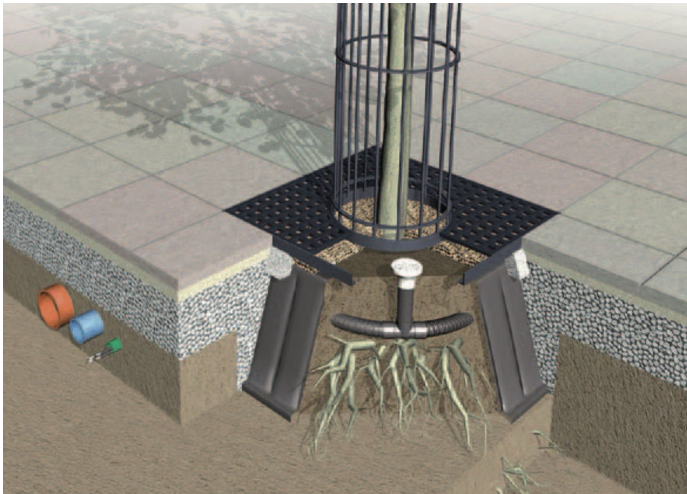


Root Director



Nature Pots/ Plant Hotel



Draught Resistant Planting - Piet Oudolf Within Serpentine Pavilion

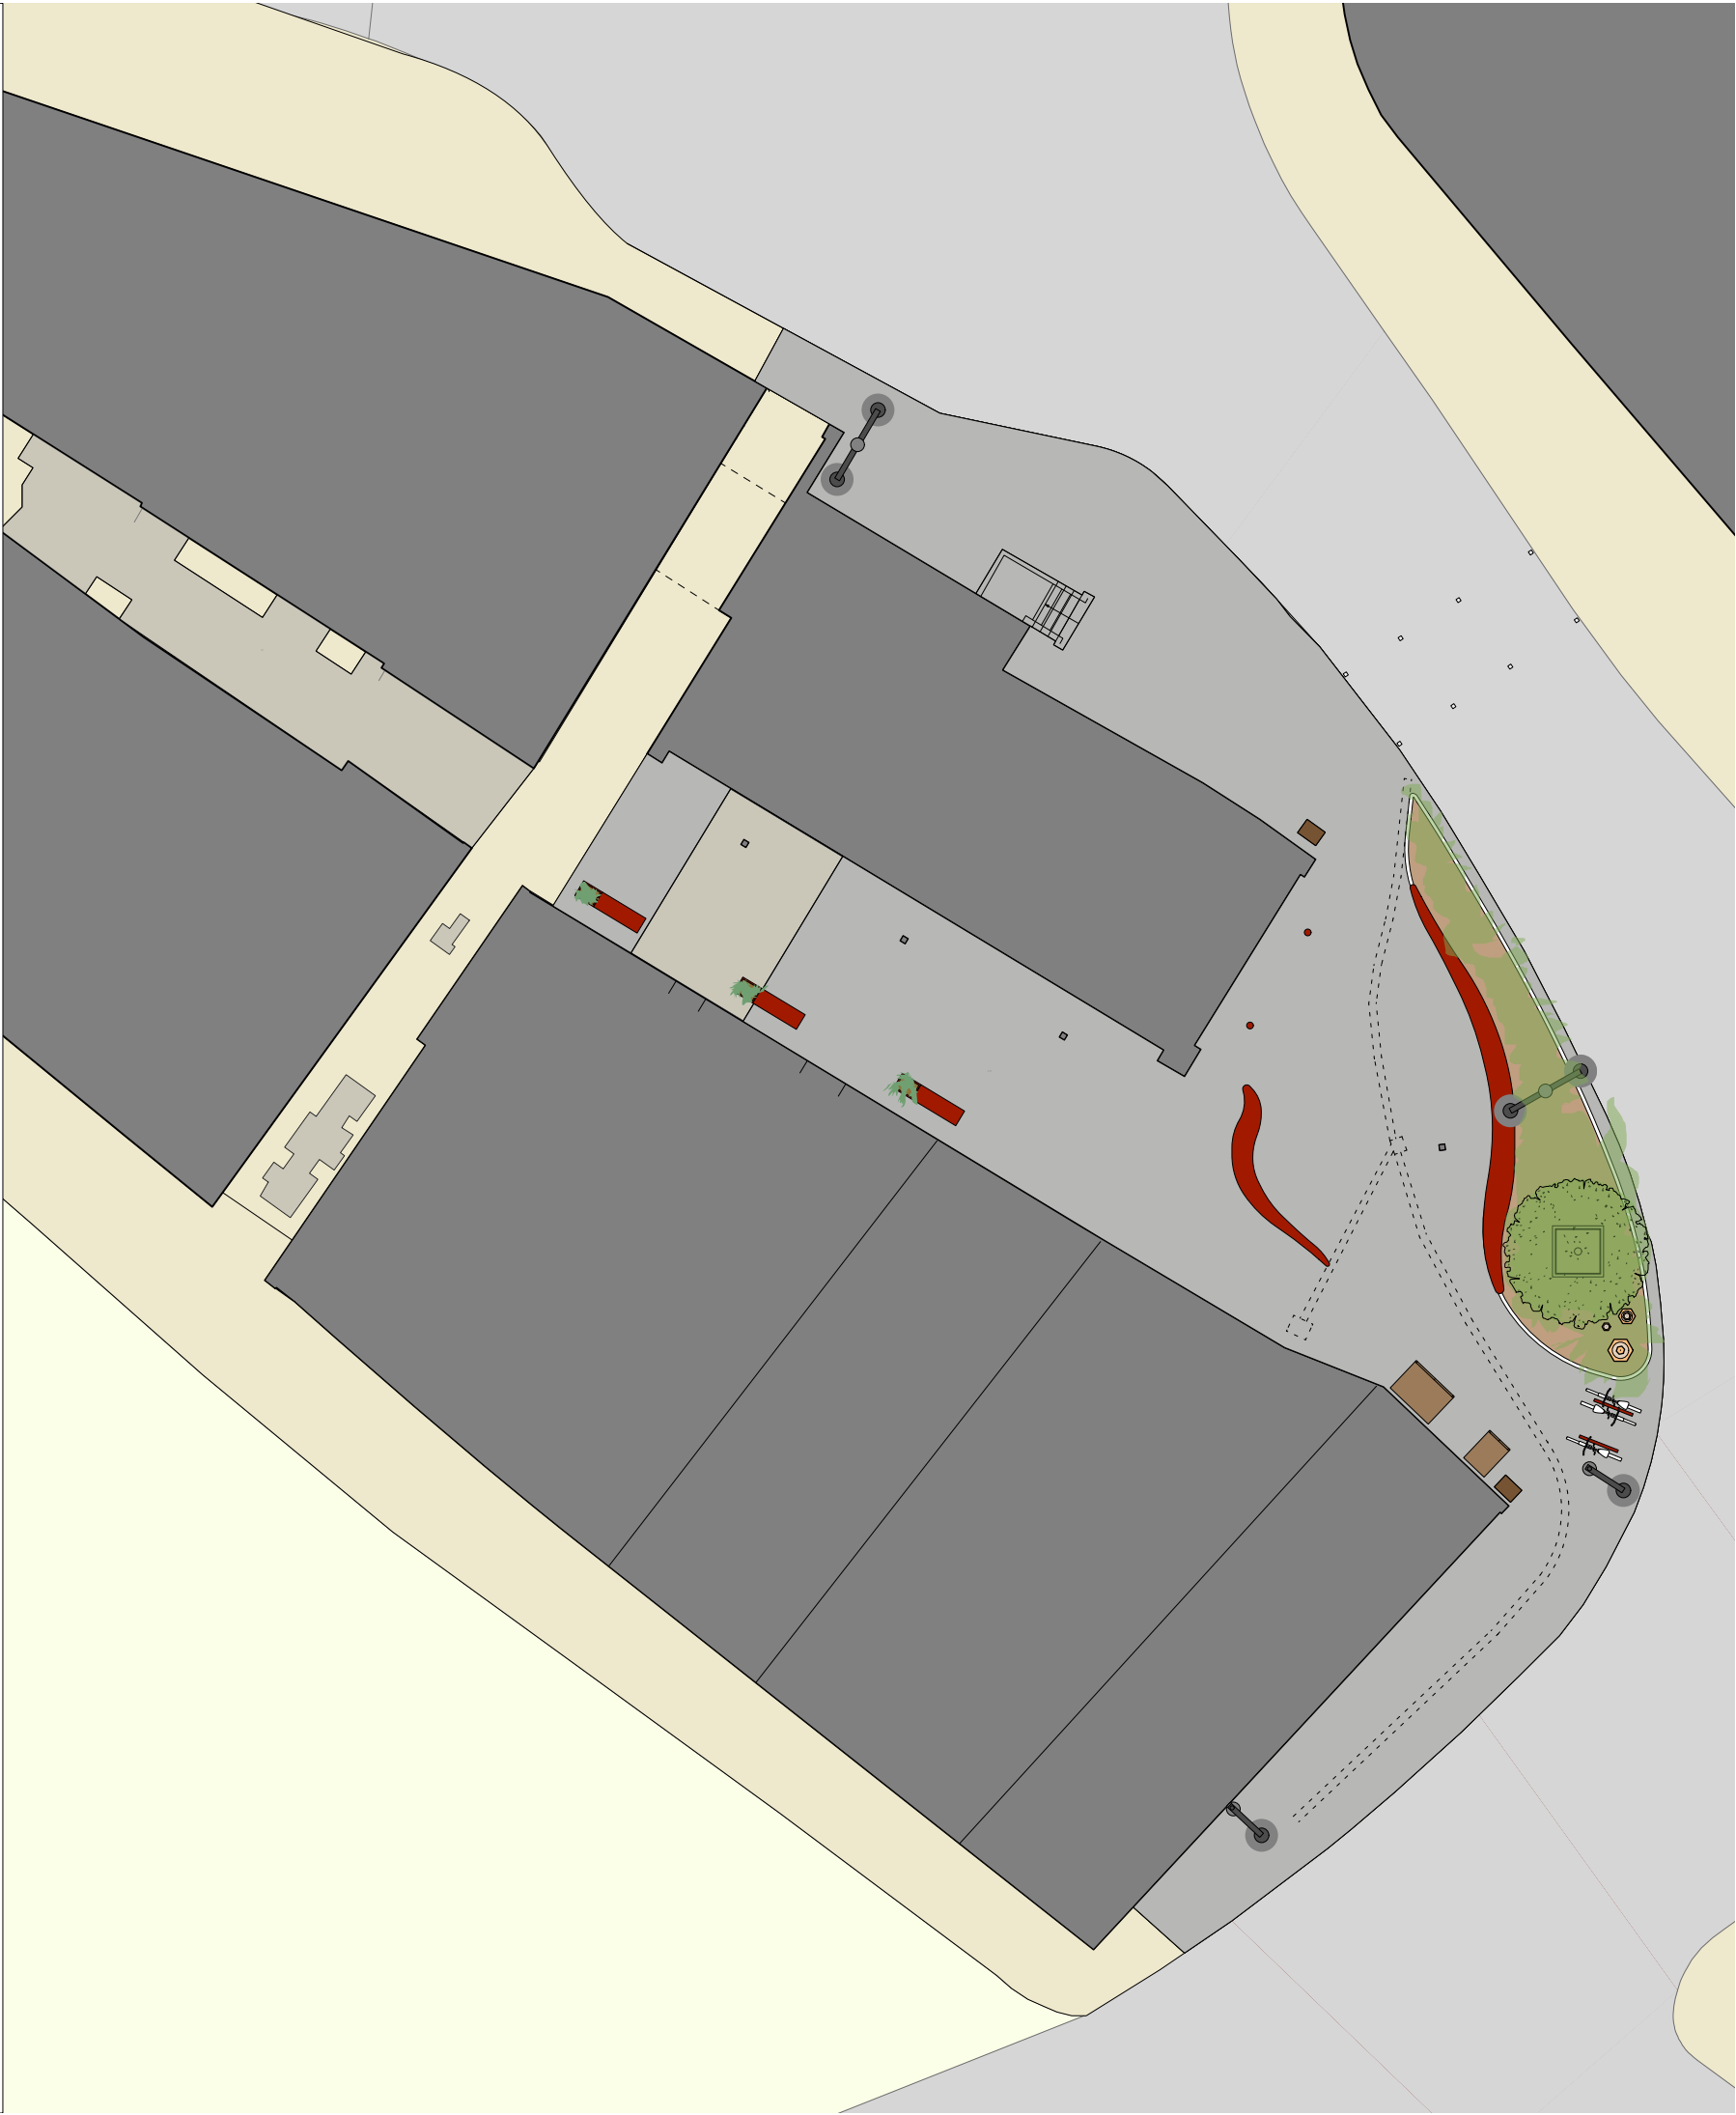

782 Yelde Hall

Planning

CLIENT
Chippenham Town Council
ADDRESS
The Shambles
Chippenham
SN15 3HL

PR Stage 1 York Stone Paving

PR Stage 2 York Stone Paving

Bench A

Bench B

Bench C

Drought Resistant Planting

Nature Pots/ Bug Hotel

Tree within Concealed Planter

Desilting EX Channel + PR Aco Drain

Bin Store

Uplighters

Lamp Posts

General and Recycling Bins

B	MK	09/09/2026	Bench type B moved to avoid proposed barclay doors.
A	MK	07/09/2026	Bench type B moved away from listed Yelde Hall. General and recycling bins added.
REV	BY	DATE	NOTES
0			
2			
4			
6			
8			
10 M			

PR Site Plan

PROJECT	STAGE	DRAWING	REV	DRAWN
782	3	14	B	MK
SCALE	SIZE	CREATION		
1:200	@ A3 L	JULY 2026		