


Planning

CLIENT
Chippenham Town Council
ADDRESS
The Shambles
Chippenham
SN15 3HL

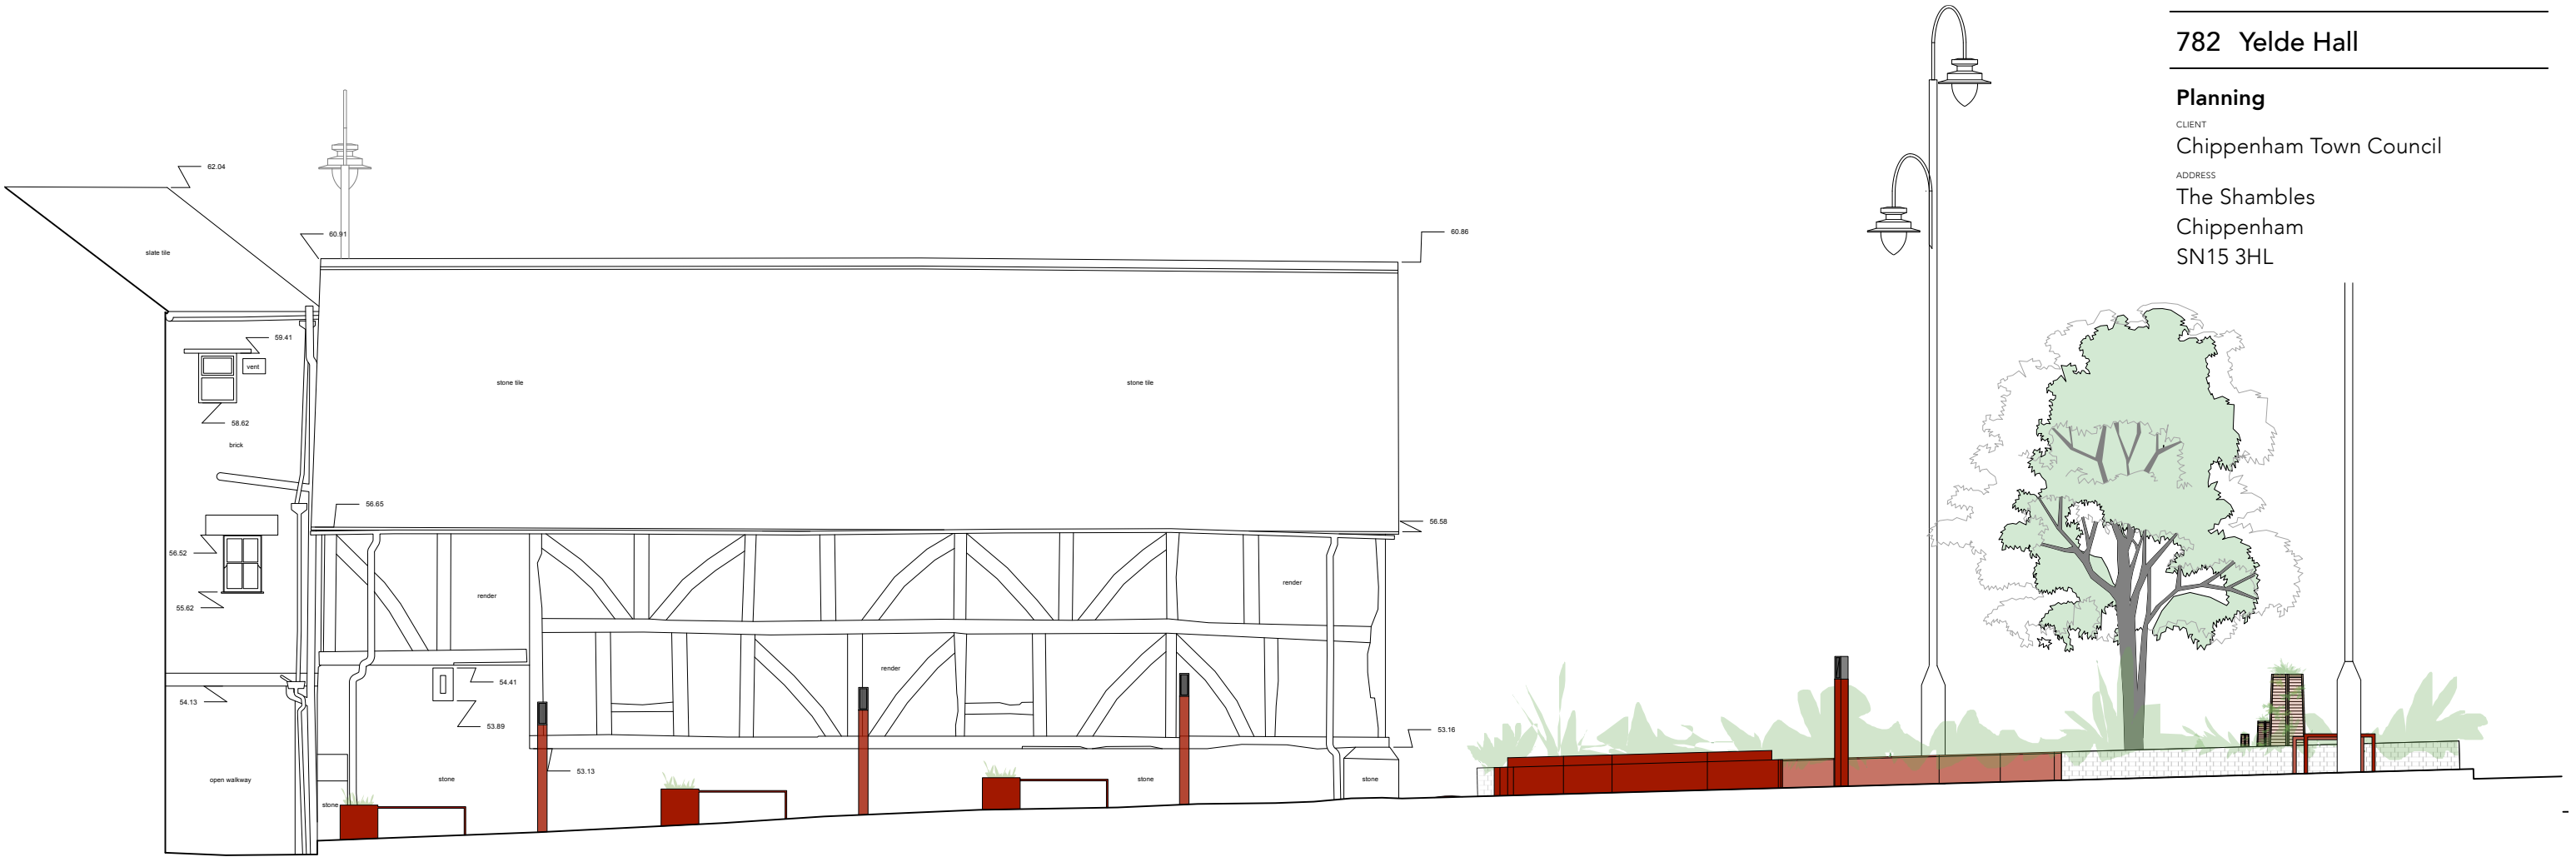

SOUTH WEST ELEVATION



SOUTH EAST ELEVATION

B	MK	09/09/2026	Bench type B moved to avoid proposed barclay doors.		
A	MK	07/09/2026	Bnech type B moved away from listed Yelde Hall. General and recycling bins added.		
REV.	BY	DATE	NOTES		
0	1	2	3	4	5 m

PR SW-SE Elevations

PROJECT	STAGE	DRAWING	REV	DRAWN
782 - 3	- 07		B	MK
SCALE	SIZE	CREATION		
1:100	@ A3 L	JULY 2026		

ARTEL ³¹
architects that build
artel31.co.uk · 01249 445656 · 5 Union Road SN15 1HW
THIS DRAWING IS COPYRIGHT © OF ARTEL31 LIMITED
REPRODUCTION IS ONLY TO TAKE PLACE WITH PRIOR WRITTEN AUTHORITY
ALL DIMENSIONS TO BE CONFIRMED ON SITE BEFORE ANY WORK COMMENCES
ANY DISCREPANCIES FOUND IN DRAWINGS OR OTHER DOCUMENTATION MUST
BE BROUGHT TO THE ATTENTION OF THE ARCHITECT BEFORE PROCEEDING