

782 Yelde Hall

Planning

CLIENT

Chippenham Town Council

ADDRESS _____


The Shambles

Chippenham


SN15 3HL



SOUTH EAST ELEVATION

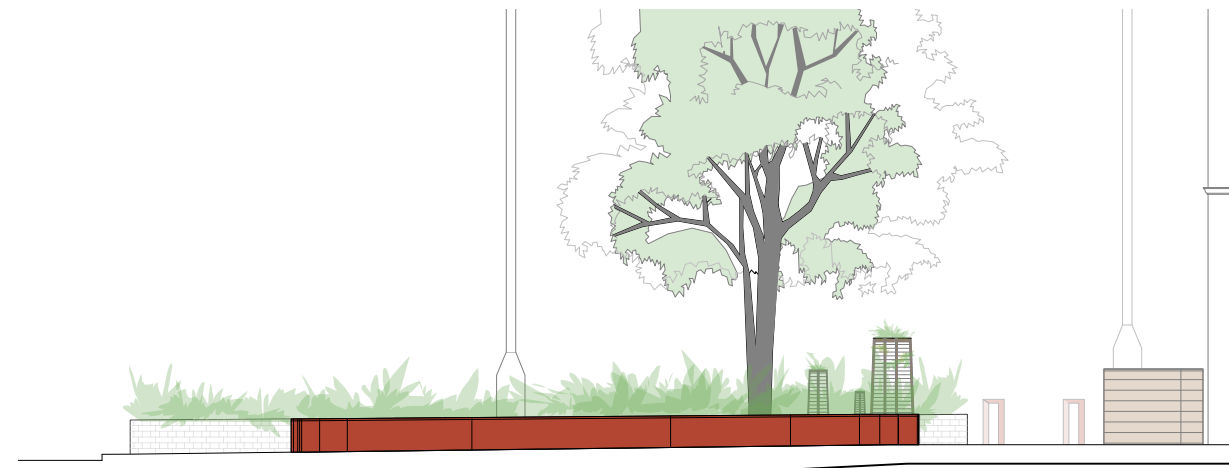



NORTH WEST ELEVATION

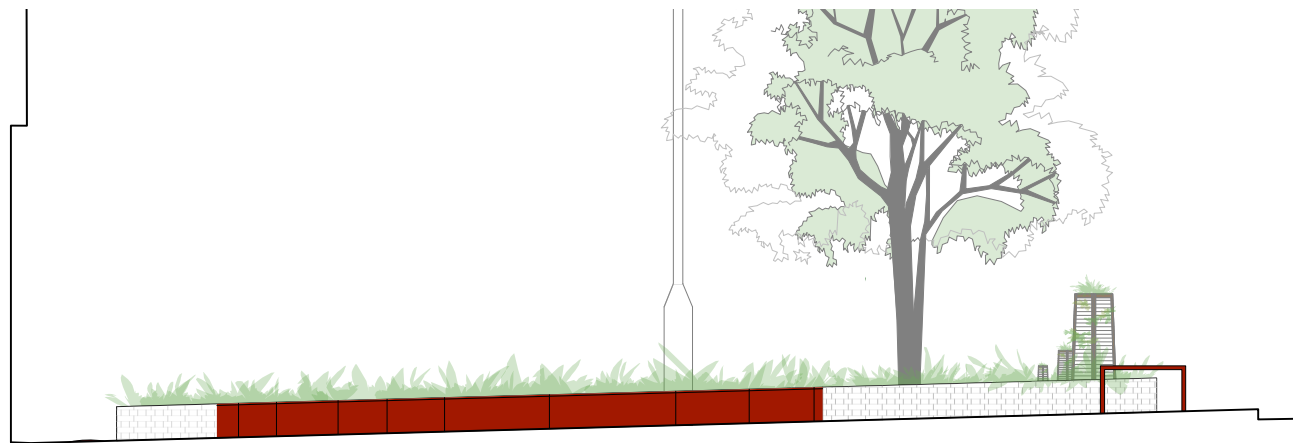

SOUTH WEST ELEVATION



NORTH EAST ELEVATION

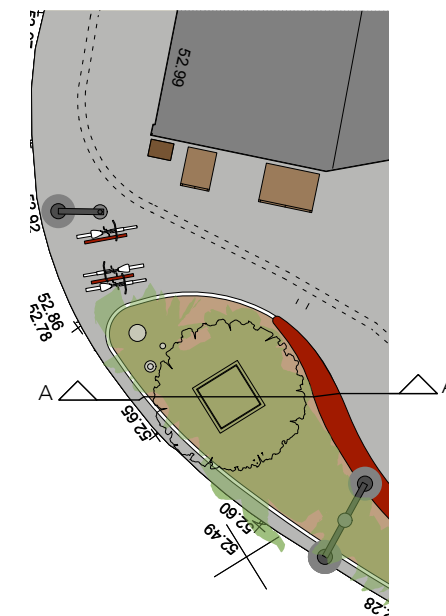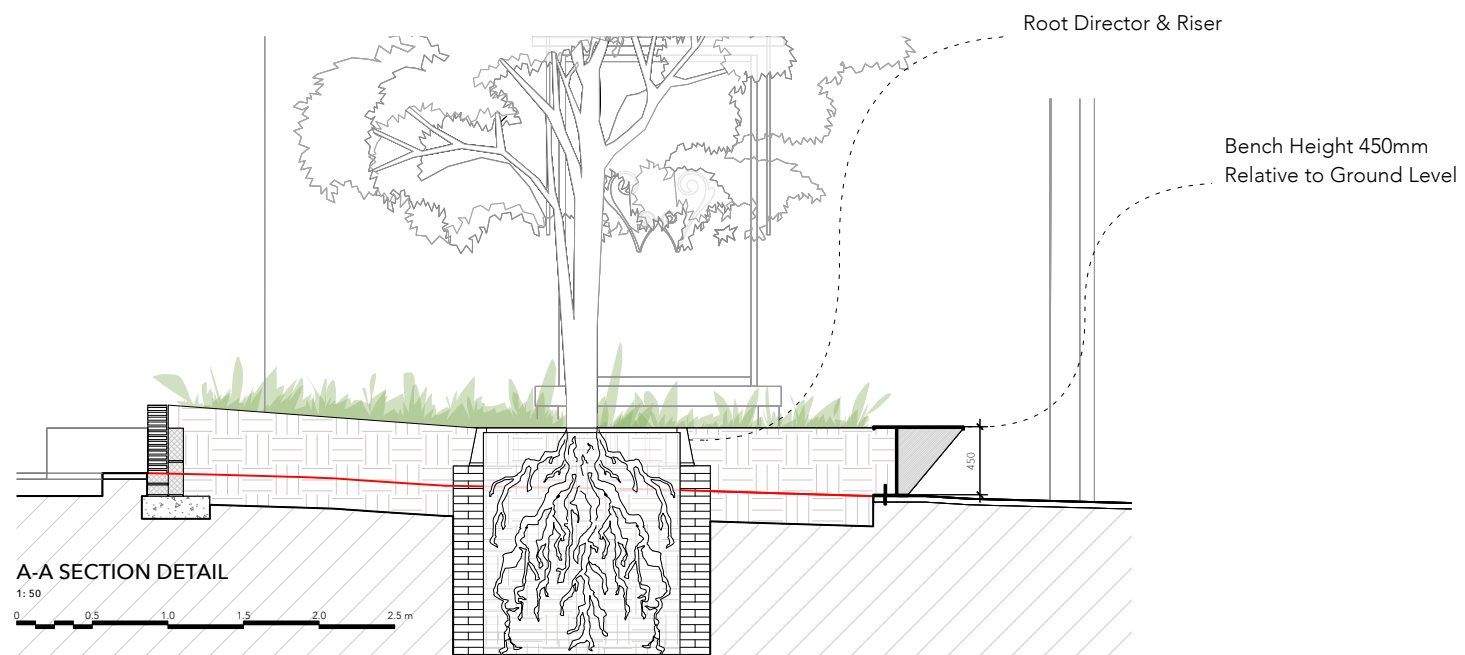

 Plan not to scale

B	MK	09/09/2026	Bench type B moved to avoid proposed barclay doors.
A	MK	07/09/2026	Brech type B moved away from listed Yelde Hall. General and recycling bins added.
REV.	BY	DATE	NOTES

PR Bench A

PROJECT	STAGE	DRAWING	REV	DRAWN
782	- 3	- 09	B	MK
SCALE		SIZE	CREATION	
AS NOTED@		A3 L	JULY 2026	

ARTEL 
architects that build

artel31.co.uk · 01249 445656 · 5 Union Road SN15 1HW

THIS DRAWING IS COPYRIGHT © OF ARTEL31 LIMITED
REPRODUCTION IS ONLY TO TAKE PLACE WITH PRIOR WRITTEN AUTHORITY
ALL DIMENSIONS TO BE CONFIRMED ON SITE BEFORE ANY WORK COMMENCES
ANY DISCREPANCIES FOUND IN DRAWINGS OR OTHER DOCUMENTATION MUST
BE BROUGHT TO THE ATTENTION OF THE ARCHITECT BEFORE PROCEEDING