


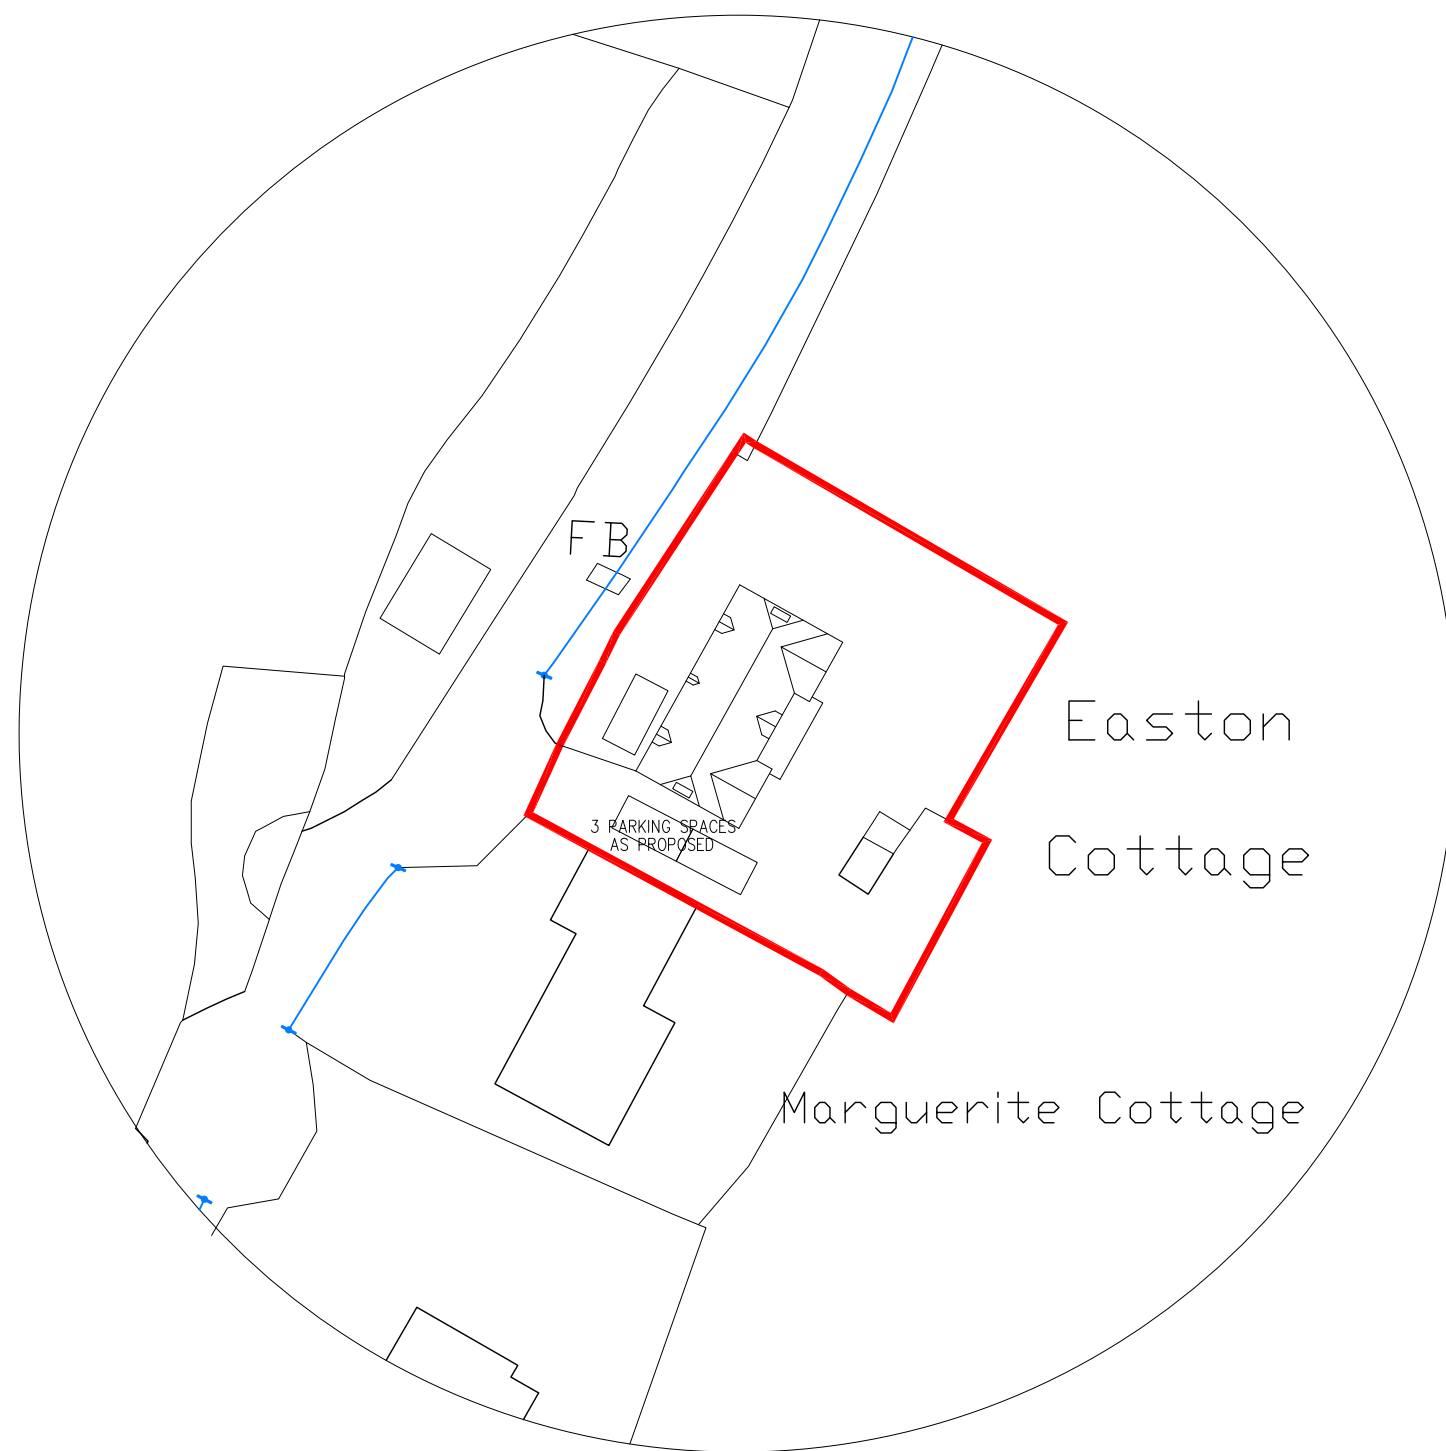


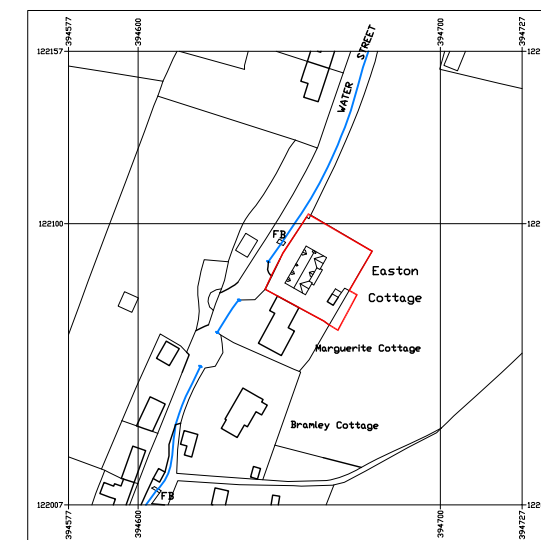

BLOCK PLAN 1:500

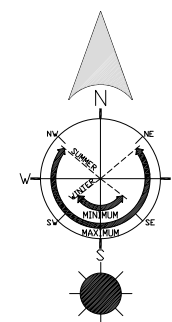

LOCATION PLAN 1:2500

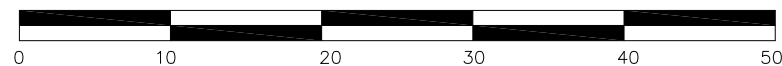

BLOCK PLAN AS PROPOSED
EASTON COTTAGES, BERWICK ST JOHN
SALISBURY, WILTS, SP7 0HS
FOR MR LOHR AND Ms VAN VELZEN