

PLANNING DRAWING – PROPOSED SIGNAGE

ITEM 01 (Qty 01) HIVE01-NS

Double sided pictorial sign, & trough lighting to the existing gibbet & post.

Featuring:

- Retain the existing decorative gibbet.
- 2mm aluminium panel finished RAL 5008.
- 32mm bullnose trim finished RAL 5008.
- Vinyl applied content.
- 2No. Warm white LED Slimline trough lighting.
- Existing gibbet & post (repainted by the Main Contractor).

Single sided amenity sign.

Featuring:

- 2mm aluminium panel finished RAL 5008.
- 32mm bullnose trim finished RAL 5008.
- Applied vinyl text.
- Fixed back to back to the post.
- Paint rear of signs black RAL 9005.

5W LED Spot light.

Featuring:




- Warm white illumination.

Scale 1:20

Max 250 Candelas per square meter (cd/m2)

5W LED Spot light.

Scale 1:5

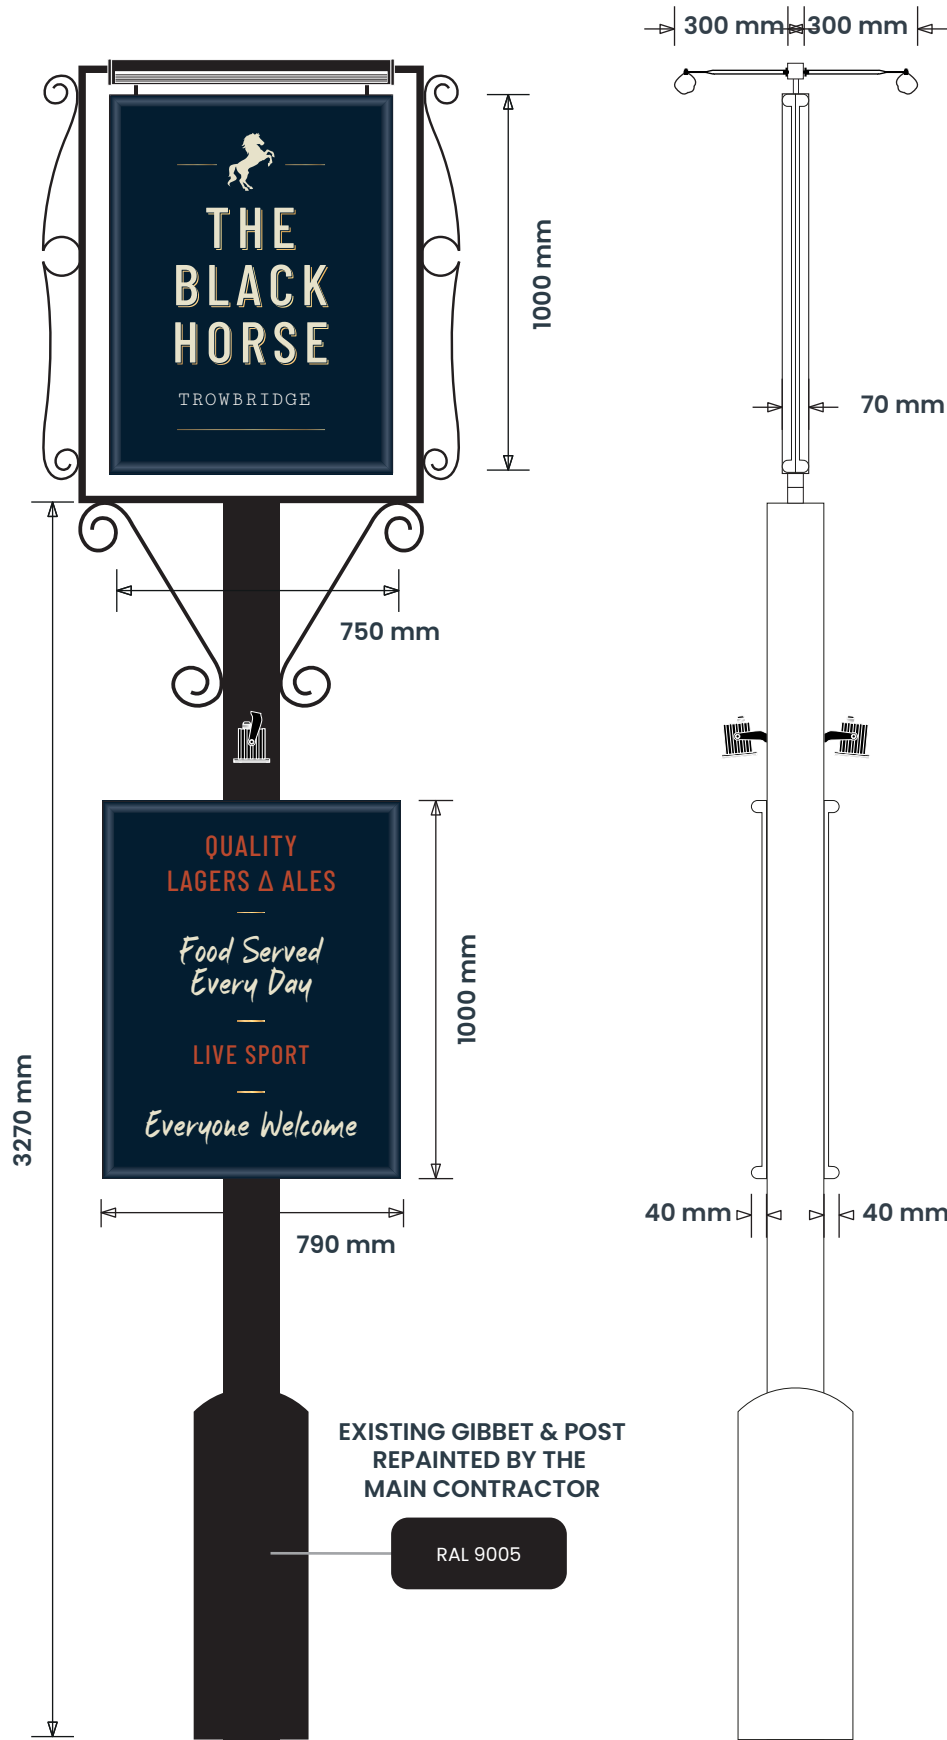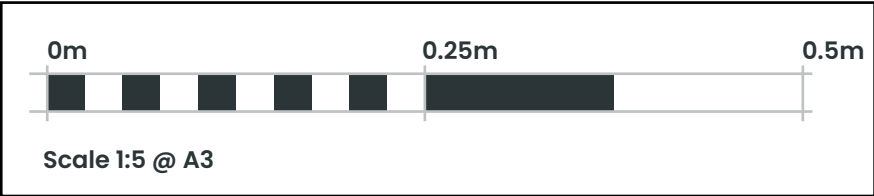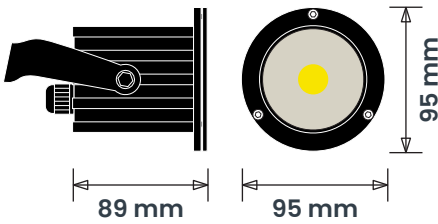

SIGN COLOUR

- RAL 5008
- Metamark M7 172 Almond
- Avery 836 Gold Metallic
- Avery 726 Medium Red RAL 3016
- RAL 9005

BUILDING COLOUR

- RAL 5008
- RAL 9001
- RAL 9005

BRAND TYPEFACES

Primary :
Barlow Condensed
Medium

Secondary :
Cutive Mono Regular