
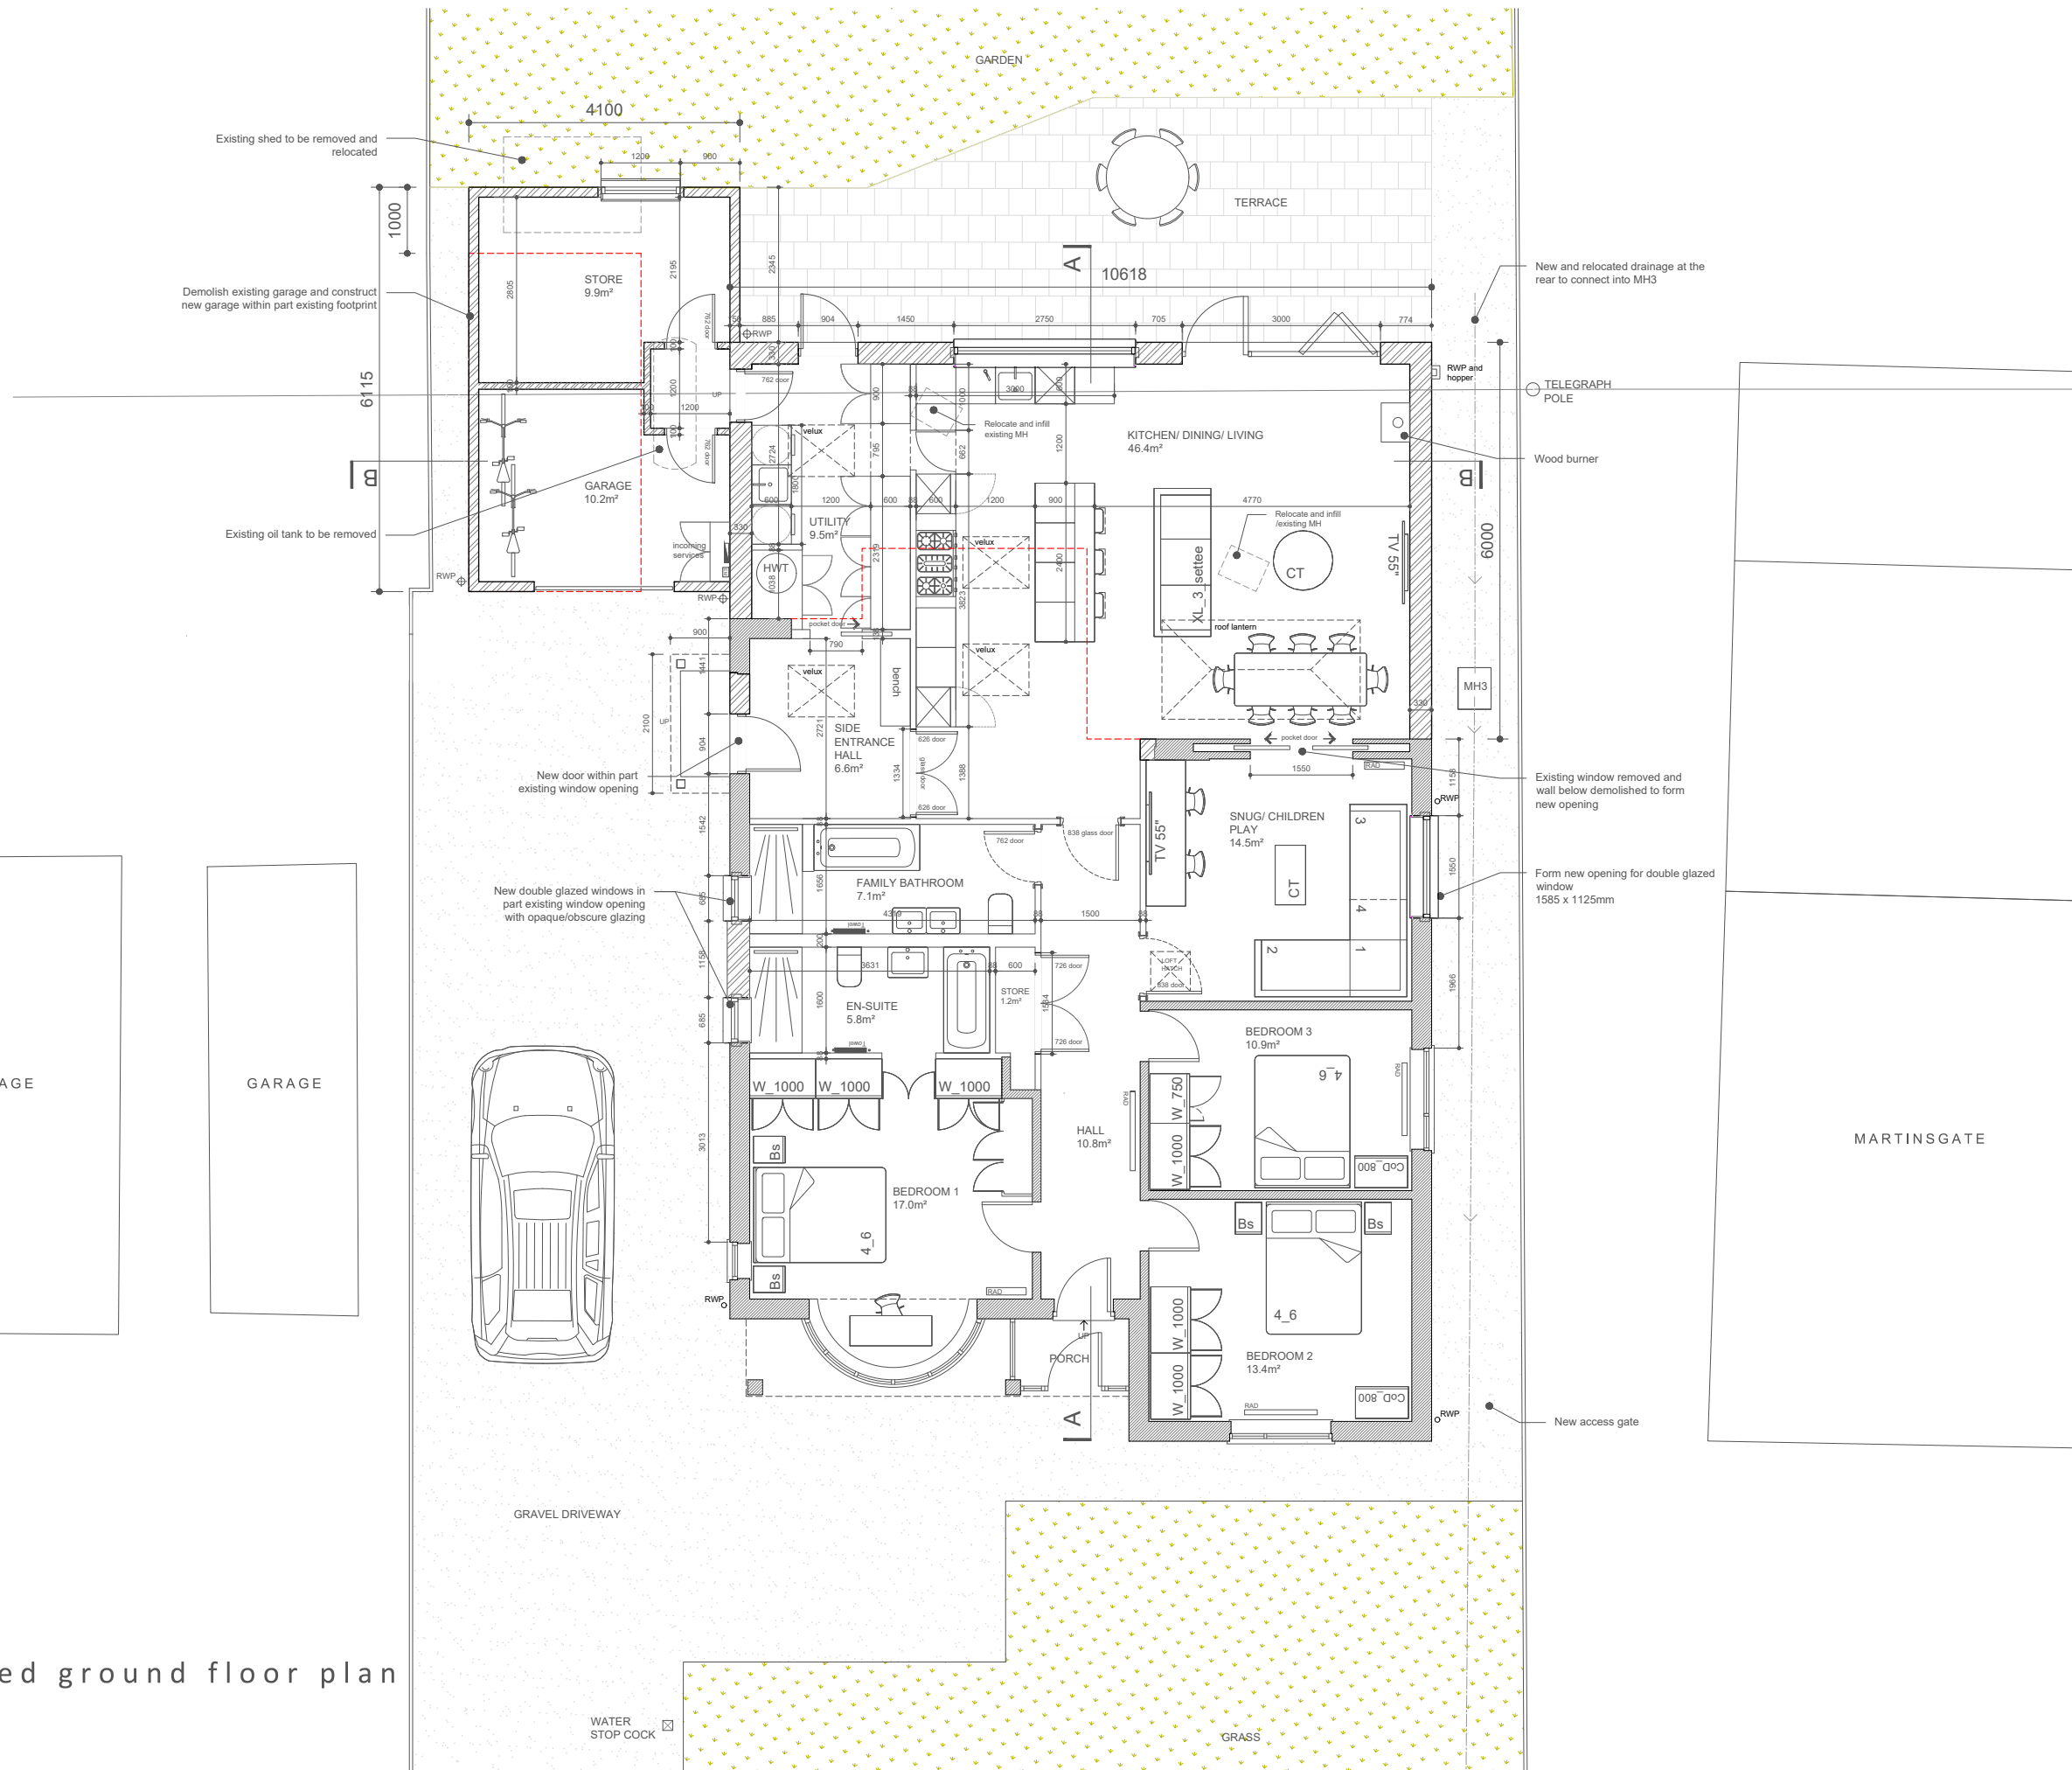


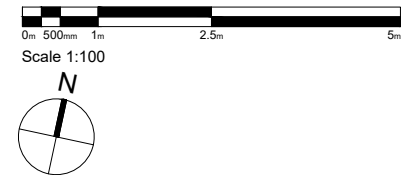

proposed ground floor plan

|     |                                                                                   |    |          |
|-----|-----------------------------------------------------------------------------------|----|----------|
| A   | Garage internal layout updated, rear door omitted, window & internal access added | JB | 01.09.26 |
| Rev | Amendments                                                                        | By | Chkd     |
|     |                                                                                   |    | Date     |