



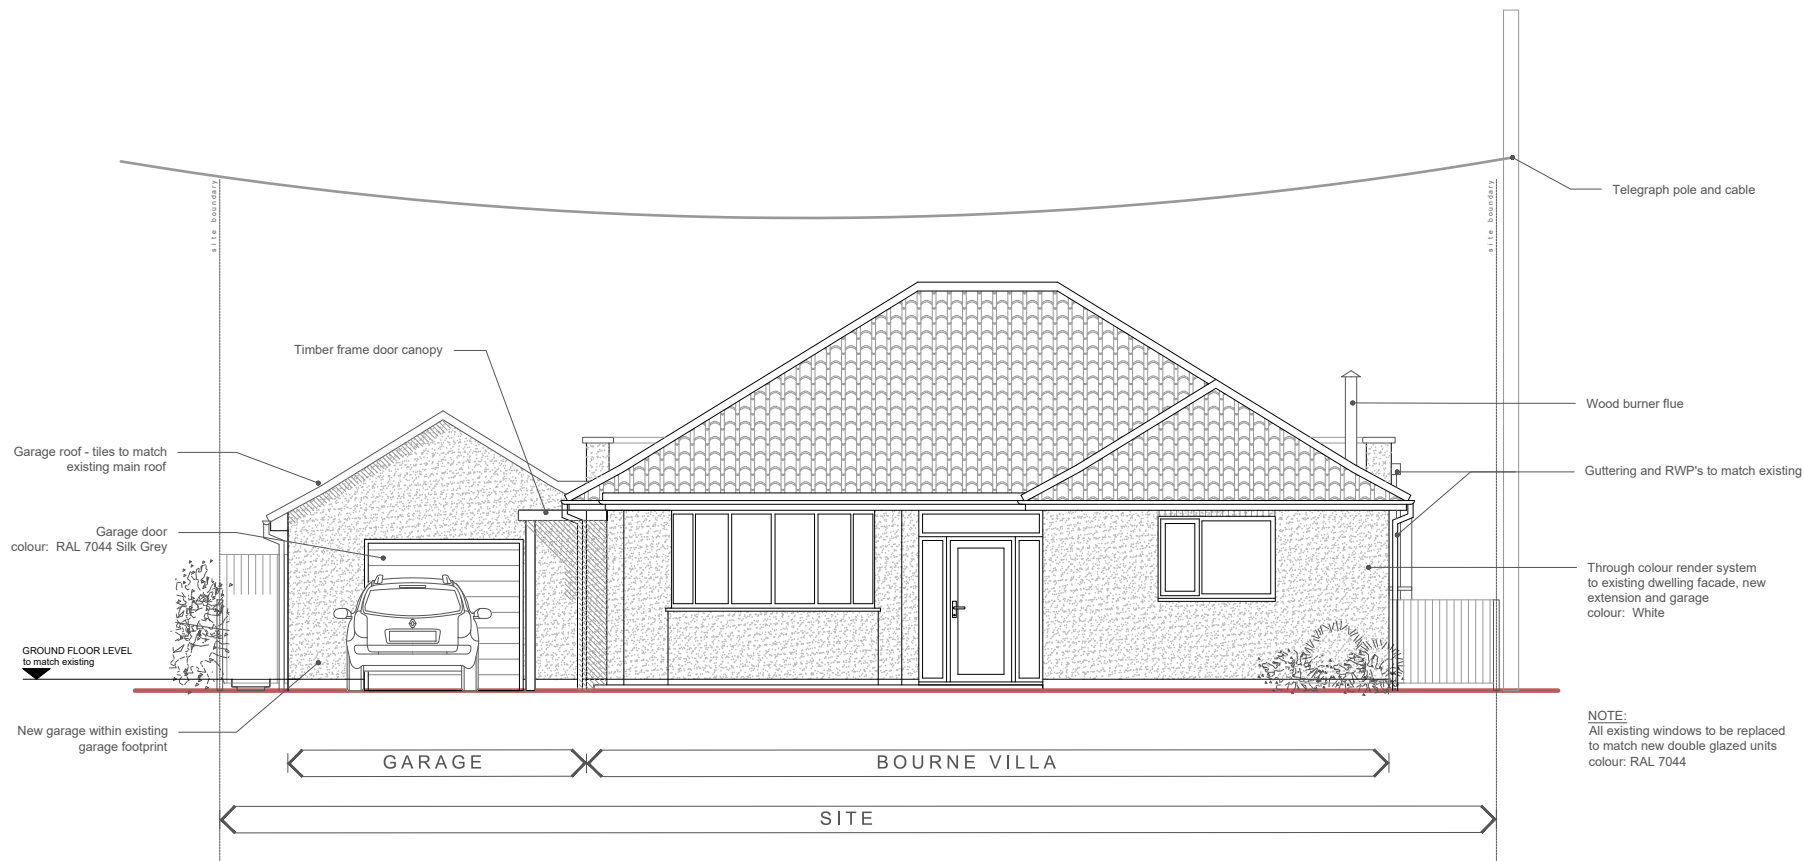

proposed front elevation - south (front)

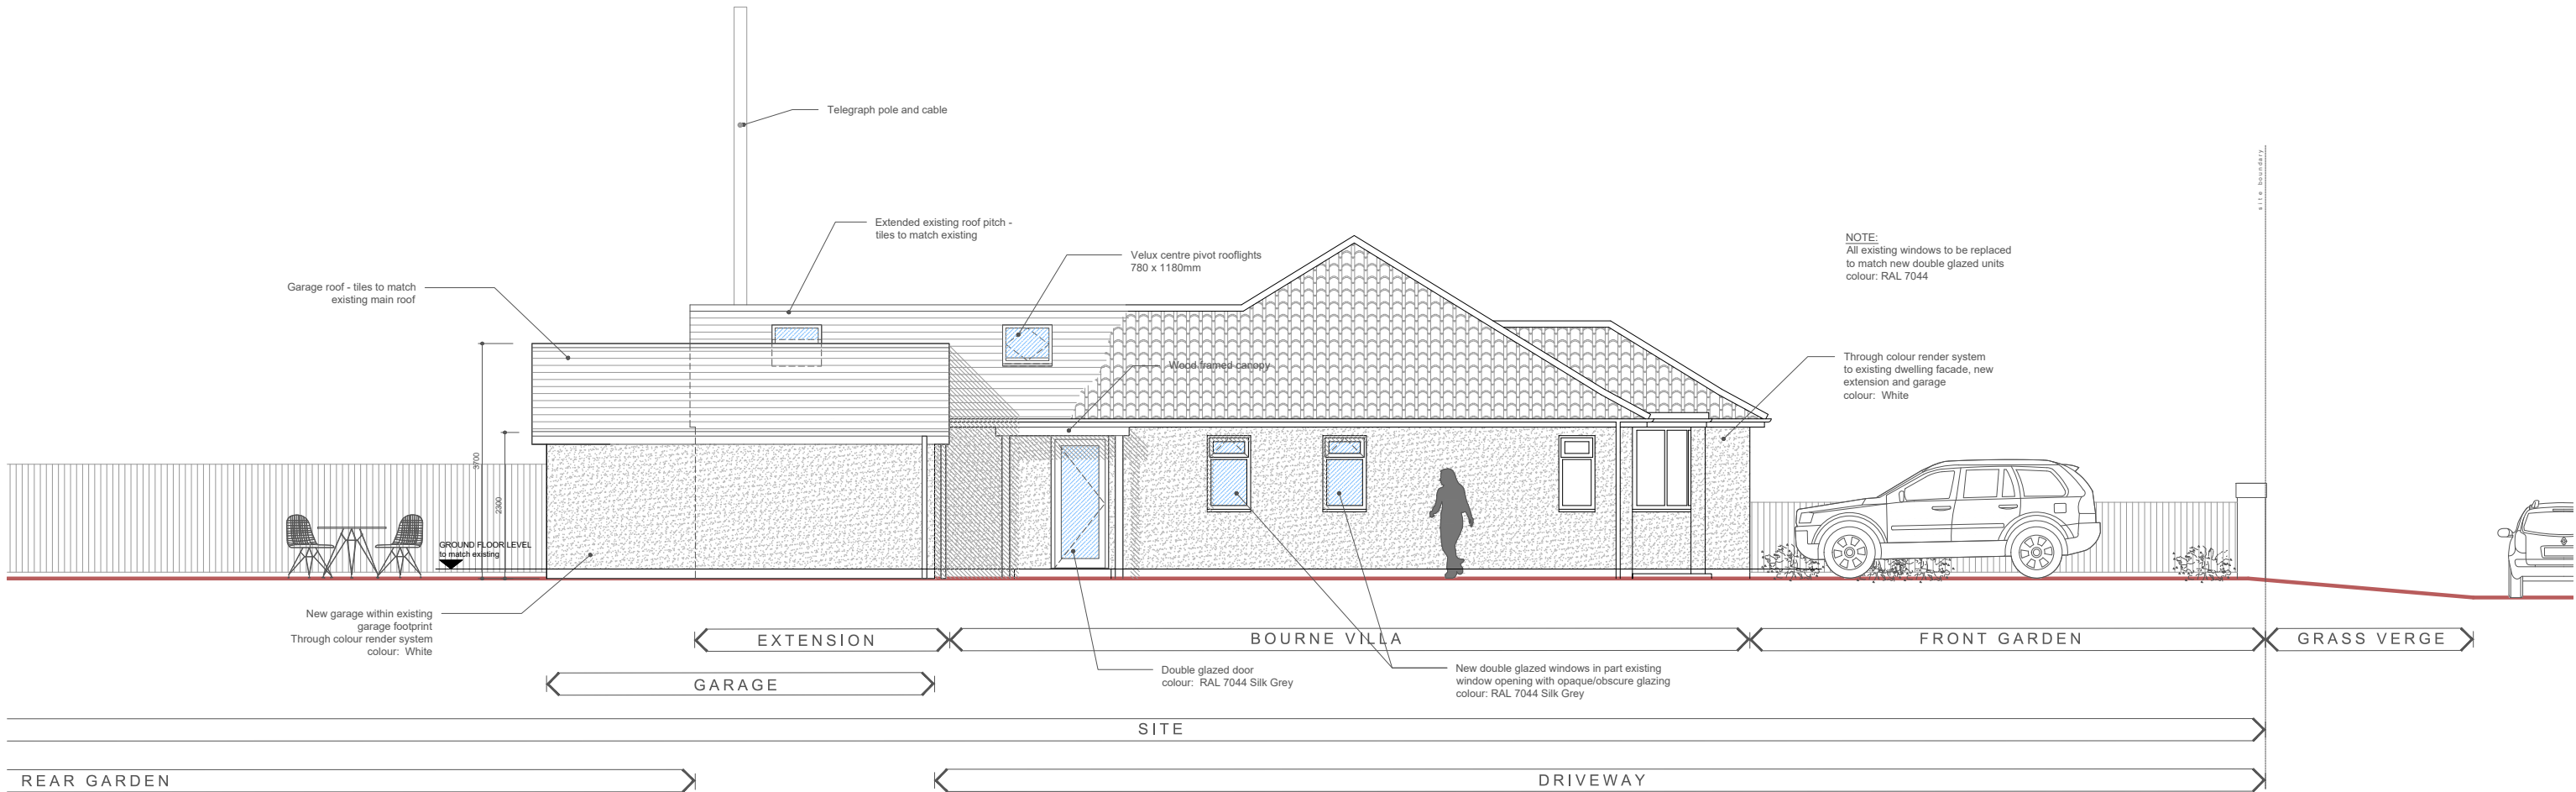

proposed side elevation - west

Rev	Amendments	By	Chkd	Date