



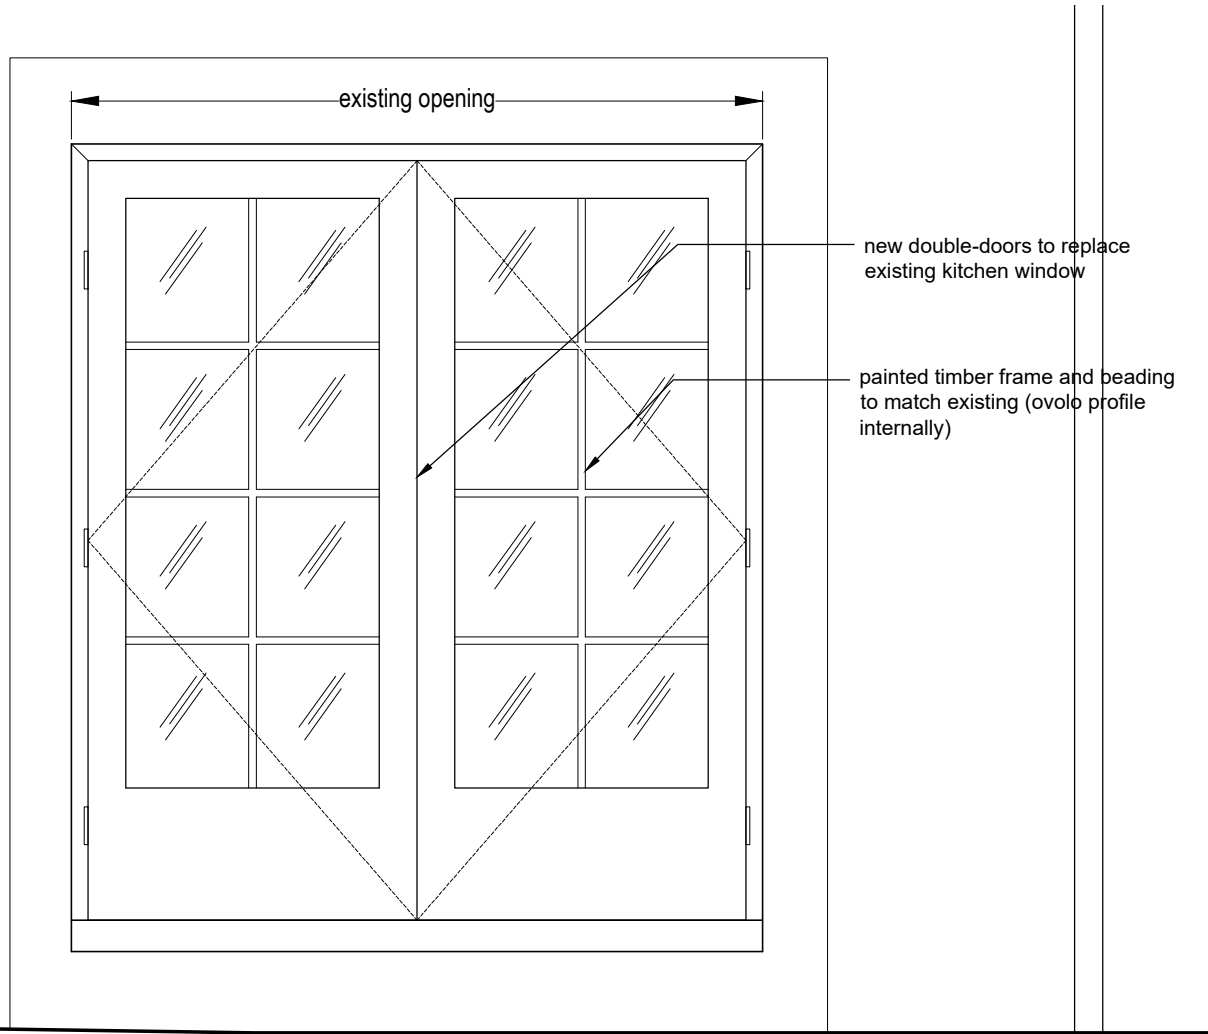

Area A - New Door Set in Existing Opening
Elevation Detail
 scale 1:20



Existing kitchen window

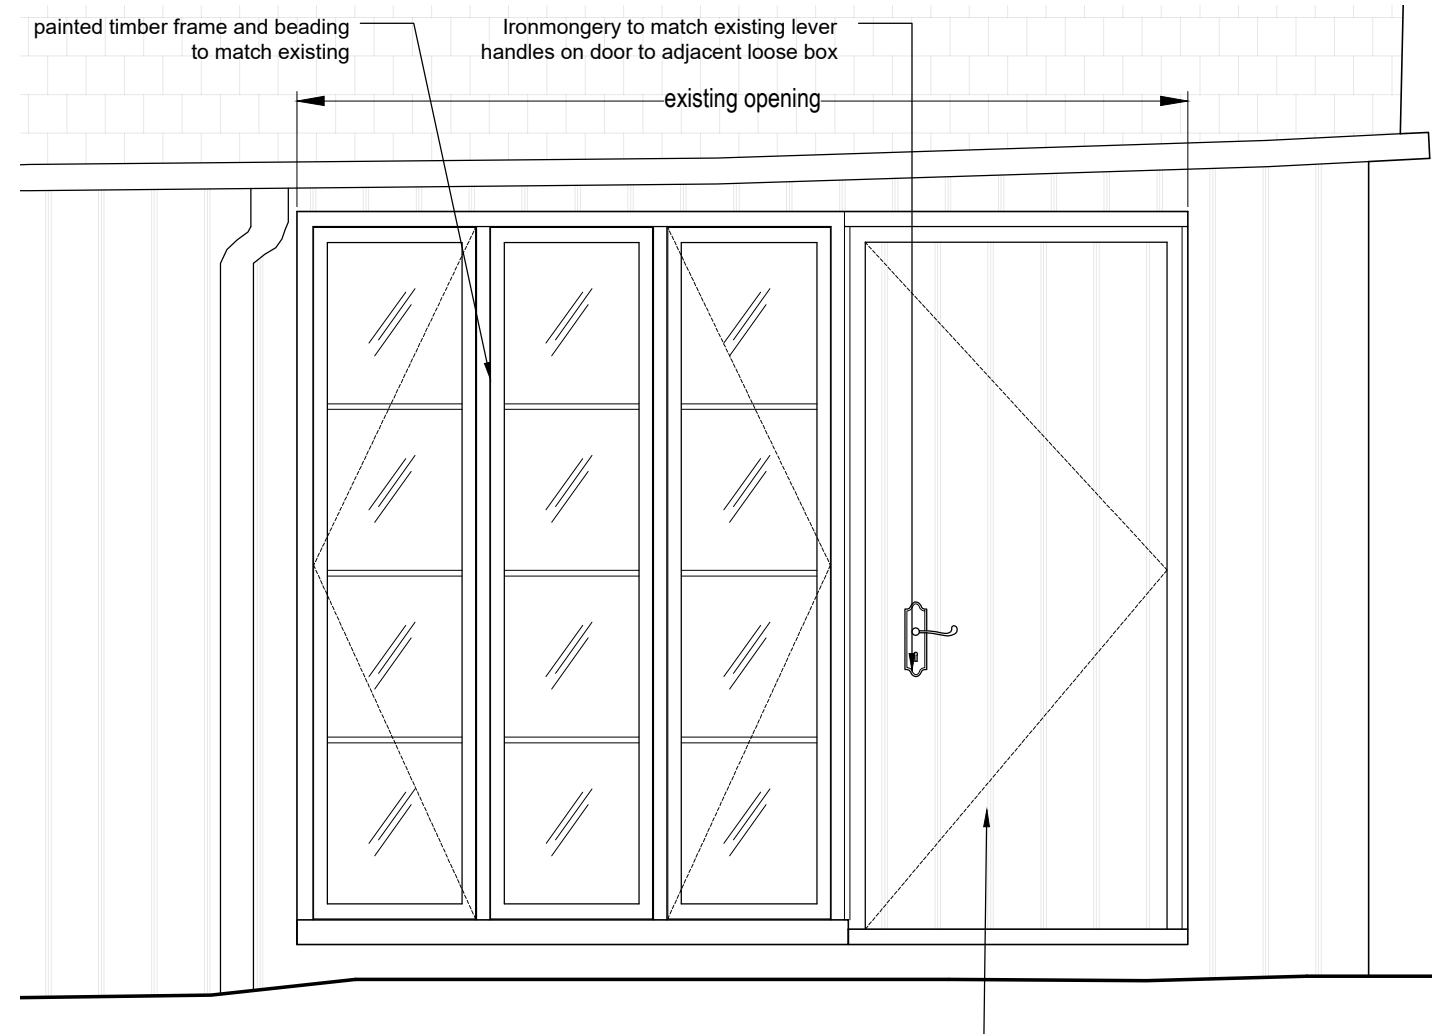


Area C - New door Set in Existing Opening
Elevation Detail
 scale 1:20



Existing window at loose box/ guest annex / studio

PLANNING

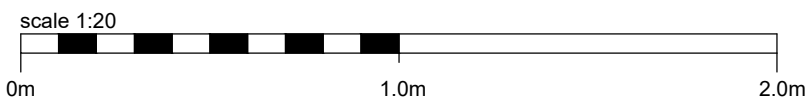

NOTES:
 Permission is granted to scale from this drawing for
 Local Authority Planning Approval purposes only.
 Refer to title block for original printed paper size.

FORMstudio

1 Bermondsey Exchange
 179-181 Bermondsey Street
 London SE1 3UW
 020 7407 3336
www.formstudio.co.uk

client Mr and Mrs Hogan
 project Northfield House
 East Tytherton, Wiltshire
 SN15 4LT

drawing Proposed Door Details

drawn BY check PL date 24/06/26 scale 1:20@A3 no. 985 - 201 rev.

Rev	Date	Info