

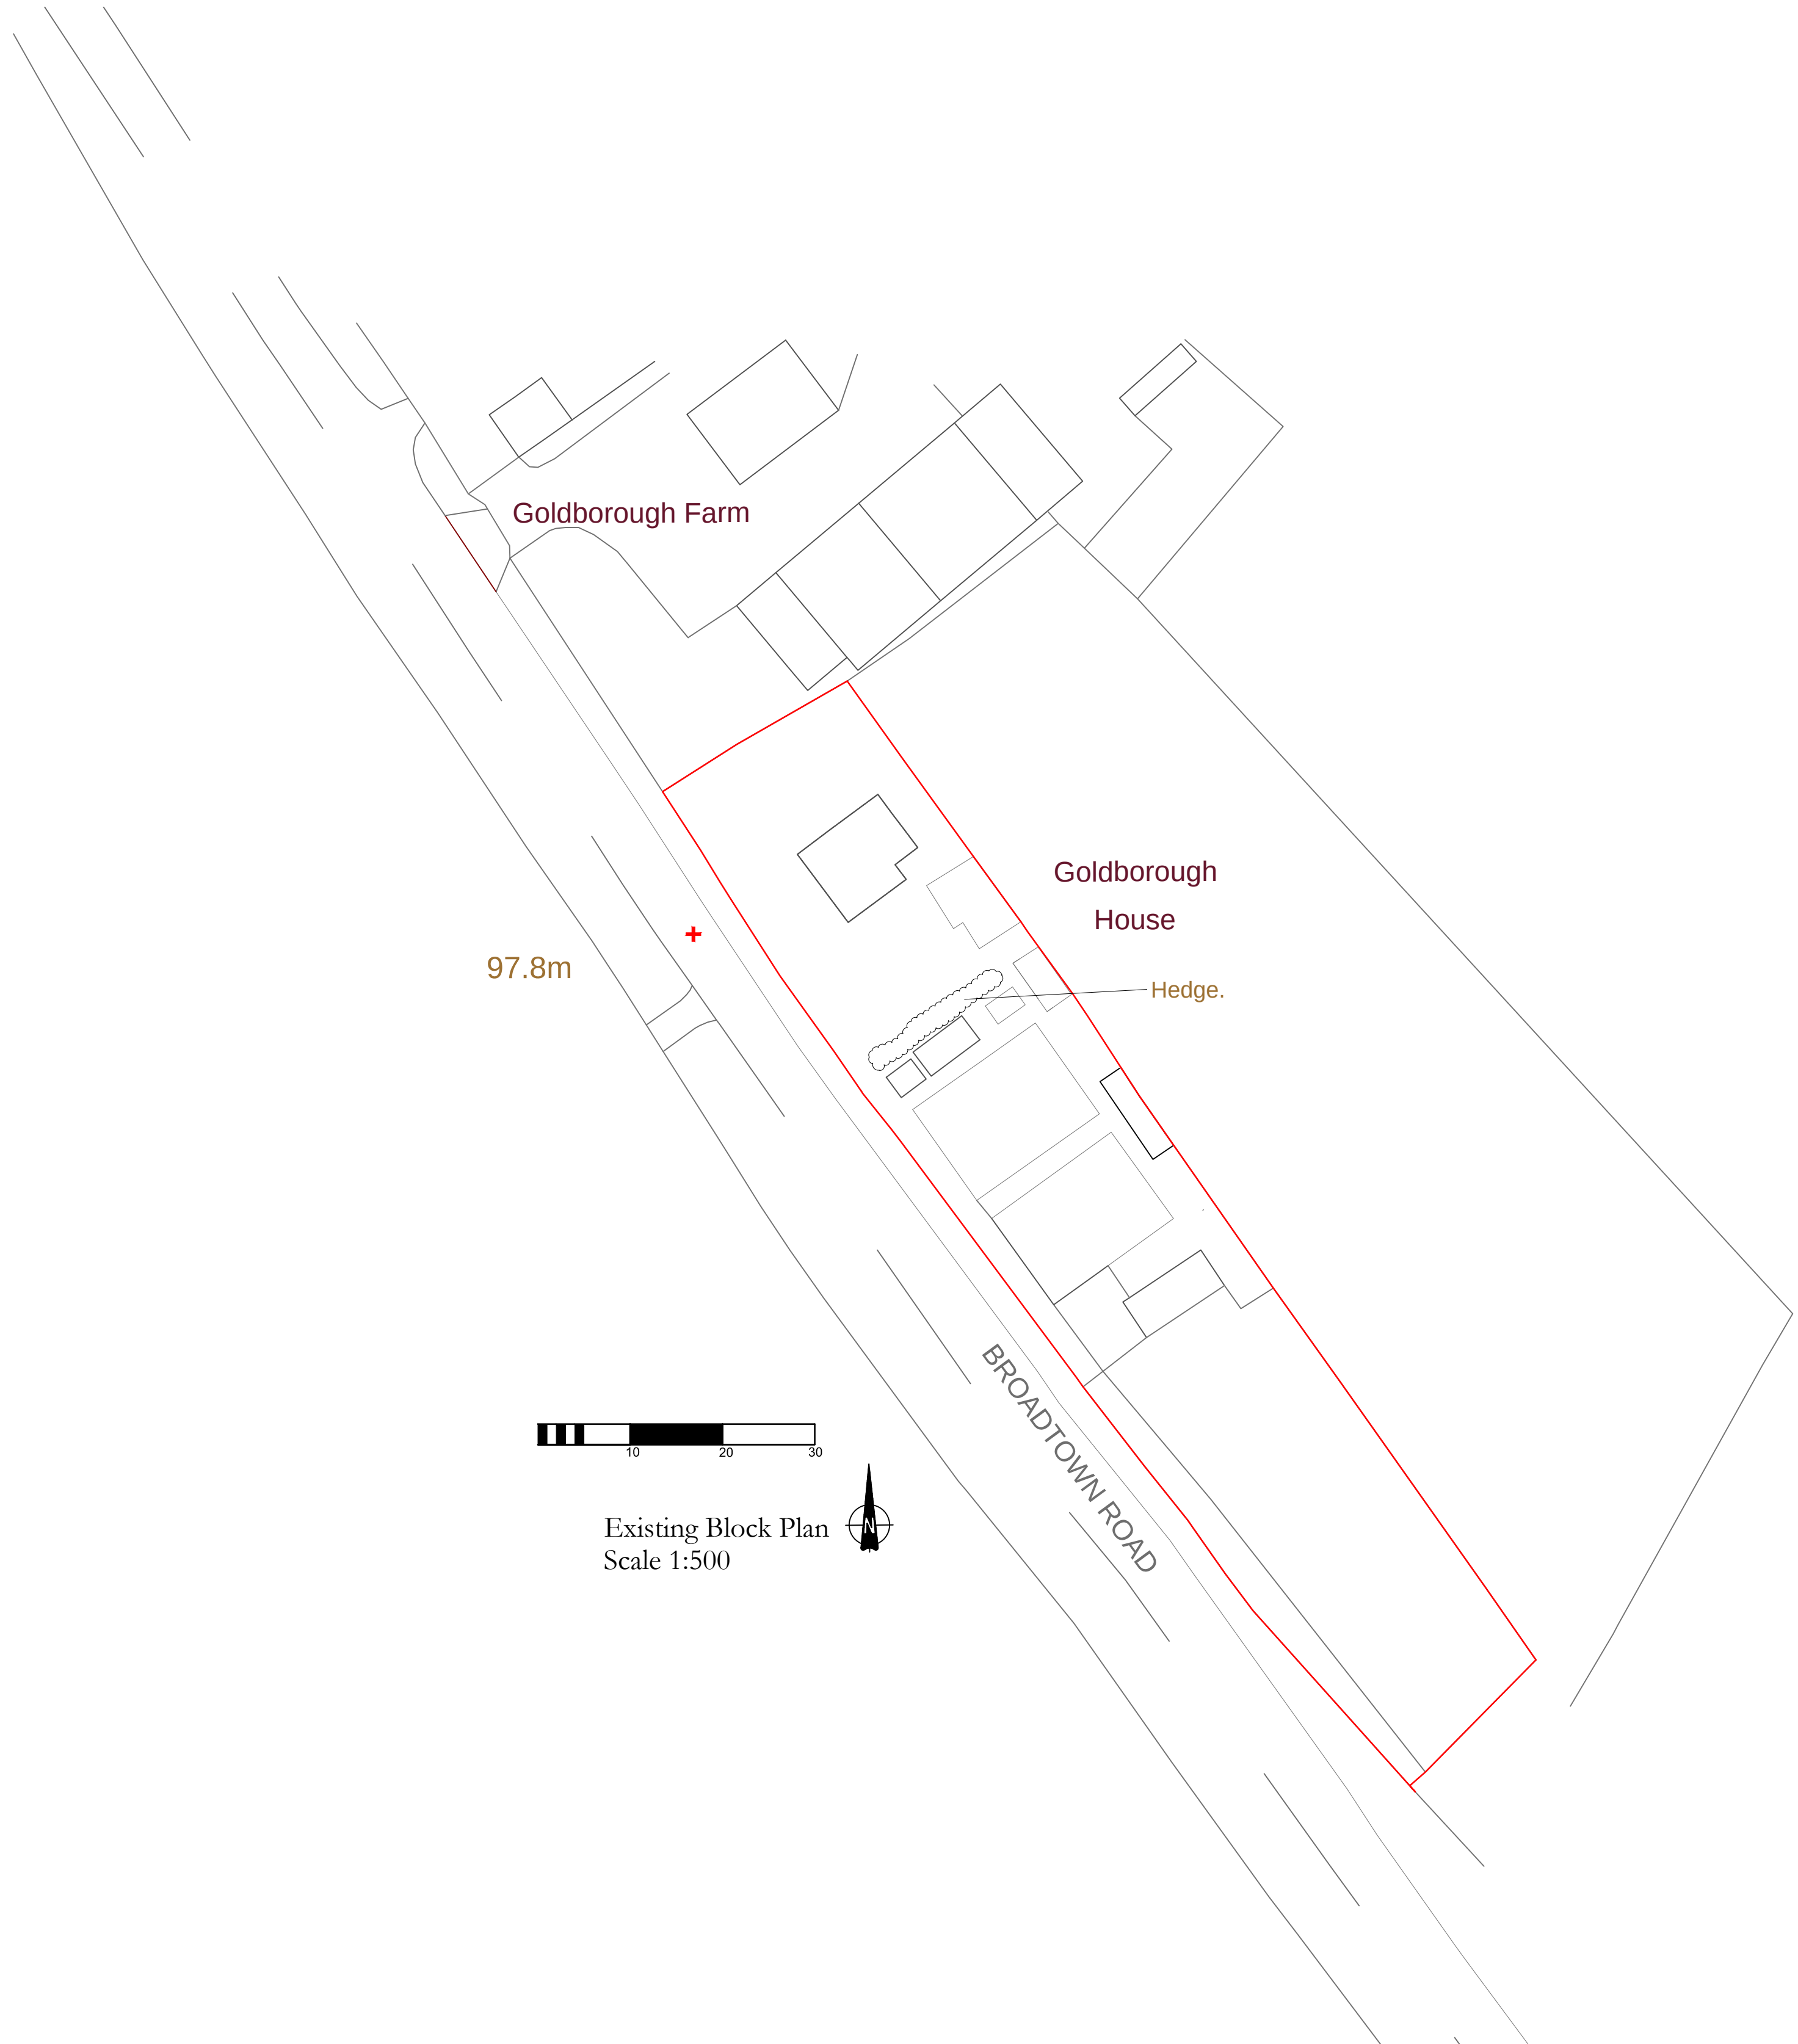


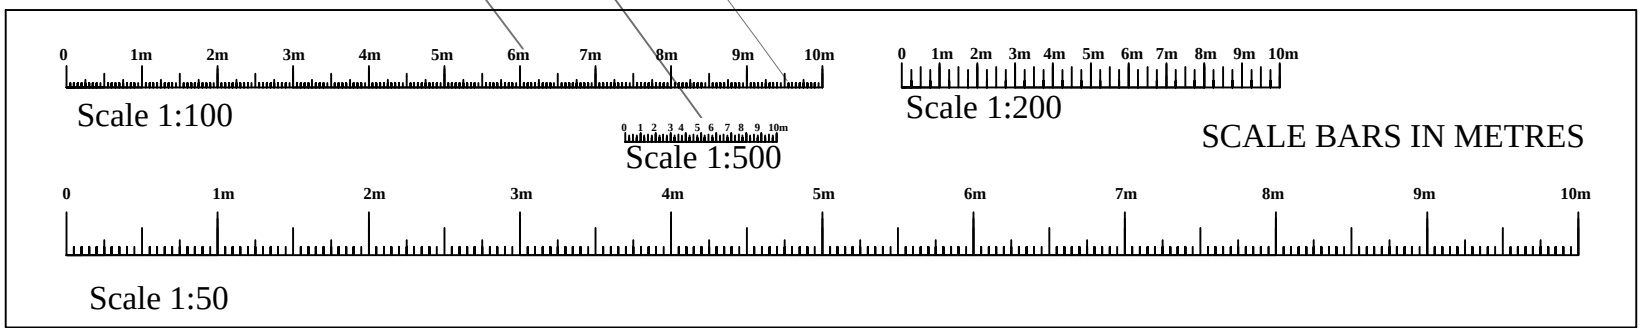

Existing Block Plan
Scale 1:500

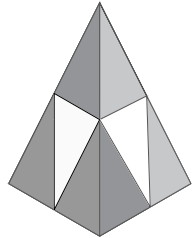

client	Mr and Mrs Parker.		
SITE ADDRESS	Goldborough House Kennels and Cattery. 3 Broadtown, Swindon SN4 7QX		
PROJECT	Proposed Kennel Outbuildings		
 RAND PLANNING CONSULTANCY LTD	Phil Rand Cherry Tree House Clardon lane Purton, Wiltshire SN5 4HN TEL 01793 771128		
	Drawn by Phil Rand	Drawing No 05	Date 8th September 2026
Scales	1:500 1:100 1:50		