

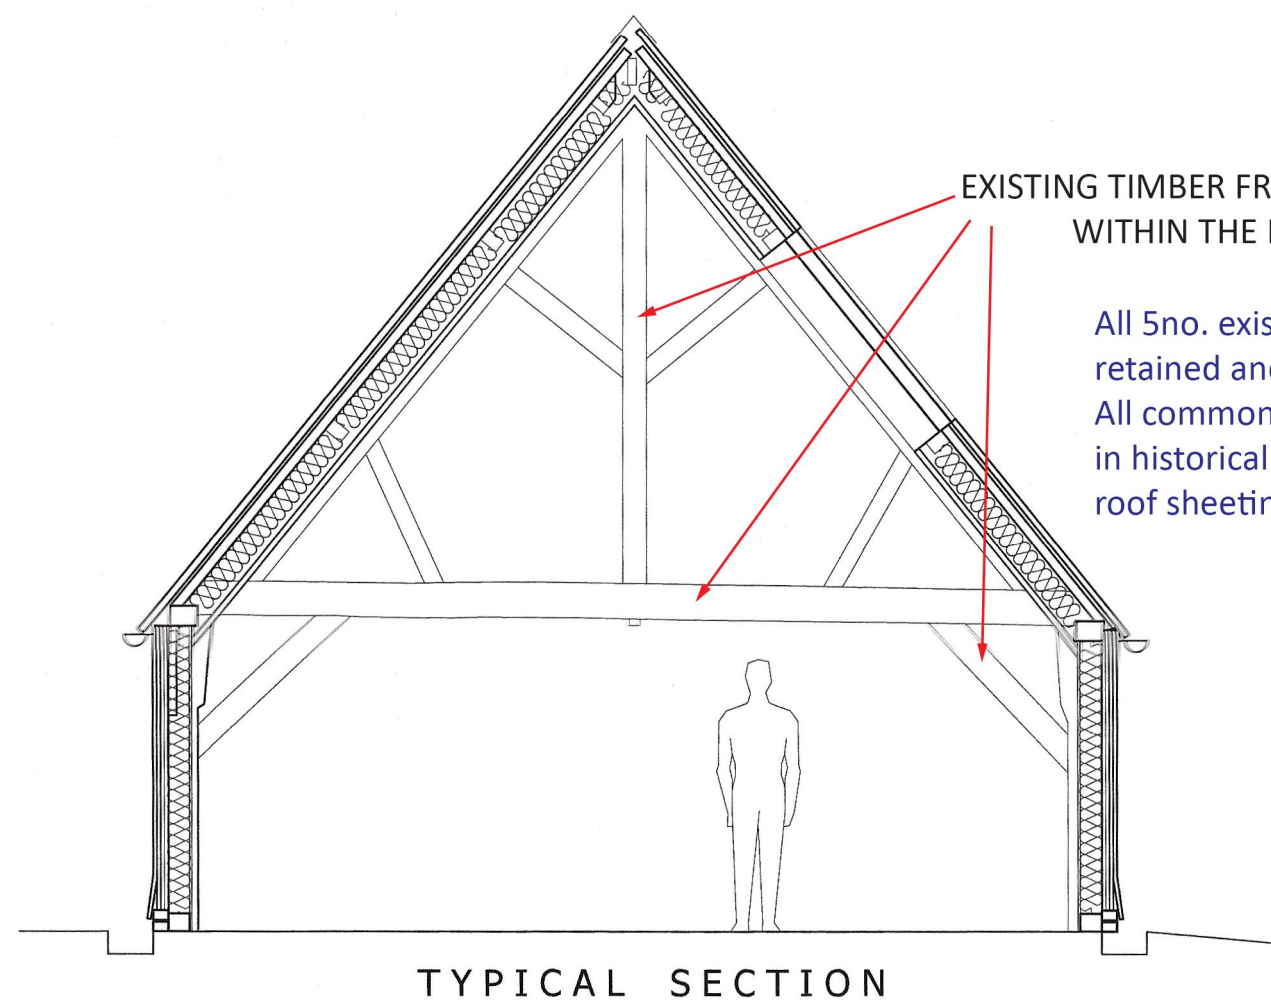


HW
23/07/2025

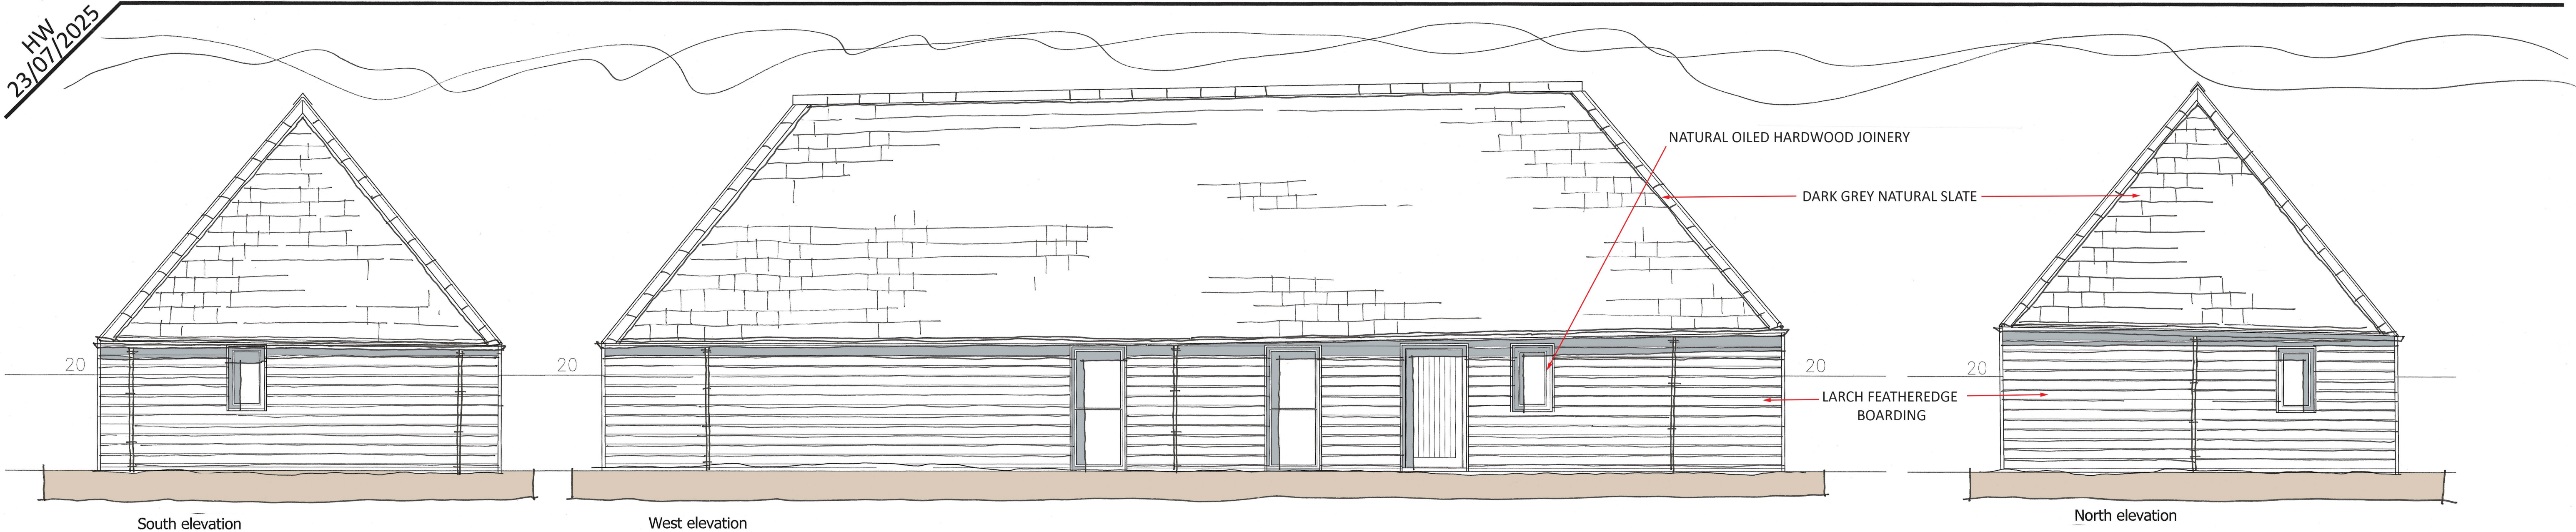


All 5no. existing principal trusses would be retained and would support the new slate roof covering. All common raters would be renewed as is normal practice in historical barn conversions. Currently the corrugated roof sheeting tends to span between purlins in several locations.


CONSERVATION ROOFLIGHTS

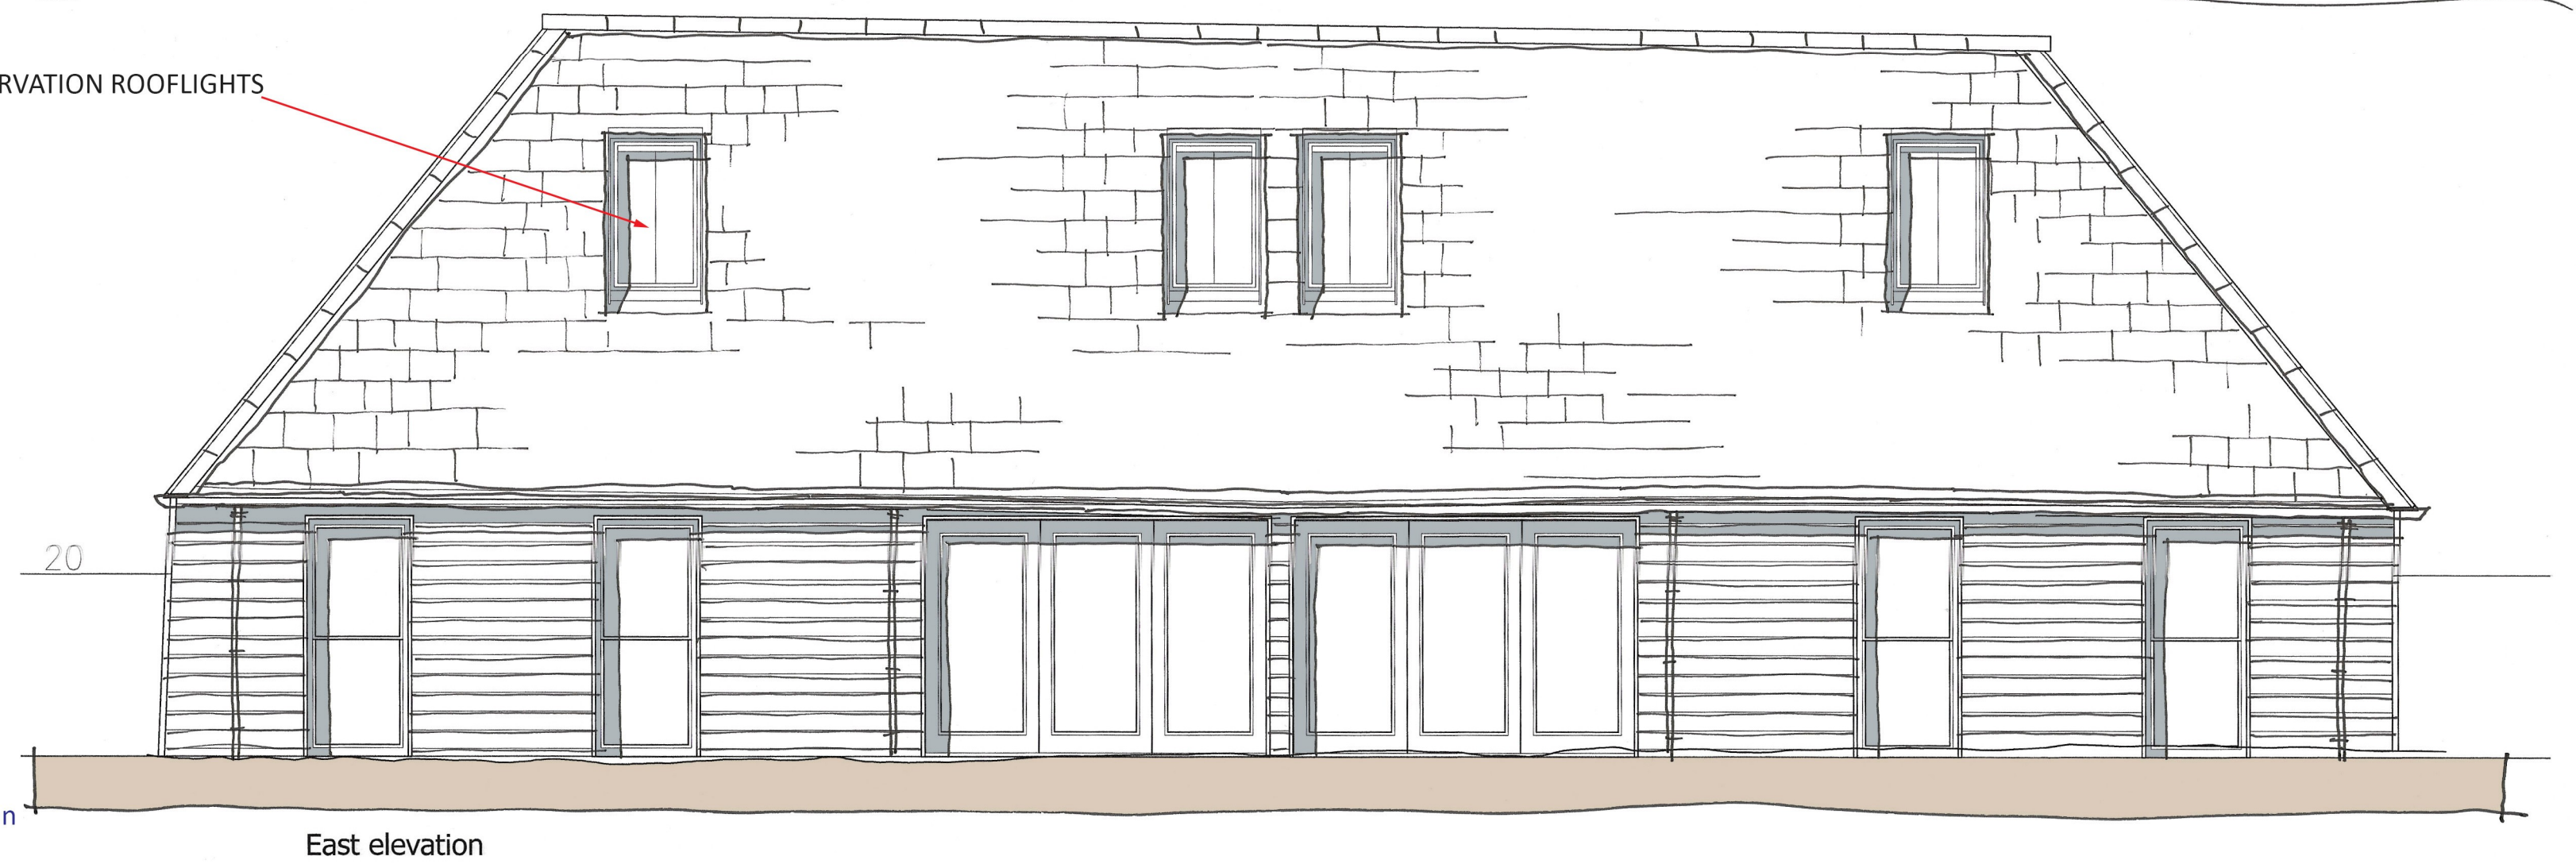

At '1C', a repair to the post/beam/truss connection is required in order to remove the temporary prop support. A spliced in asection and new side braces would re-instate the traditional connection.

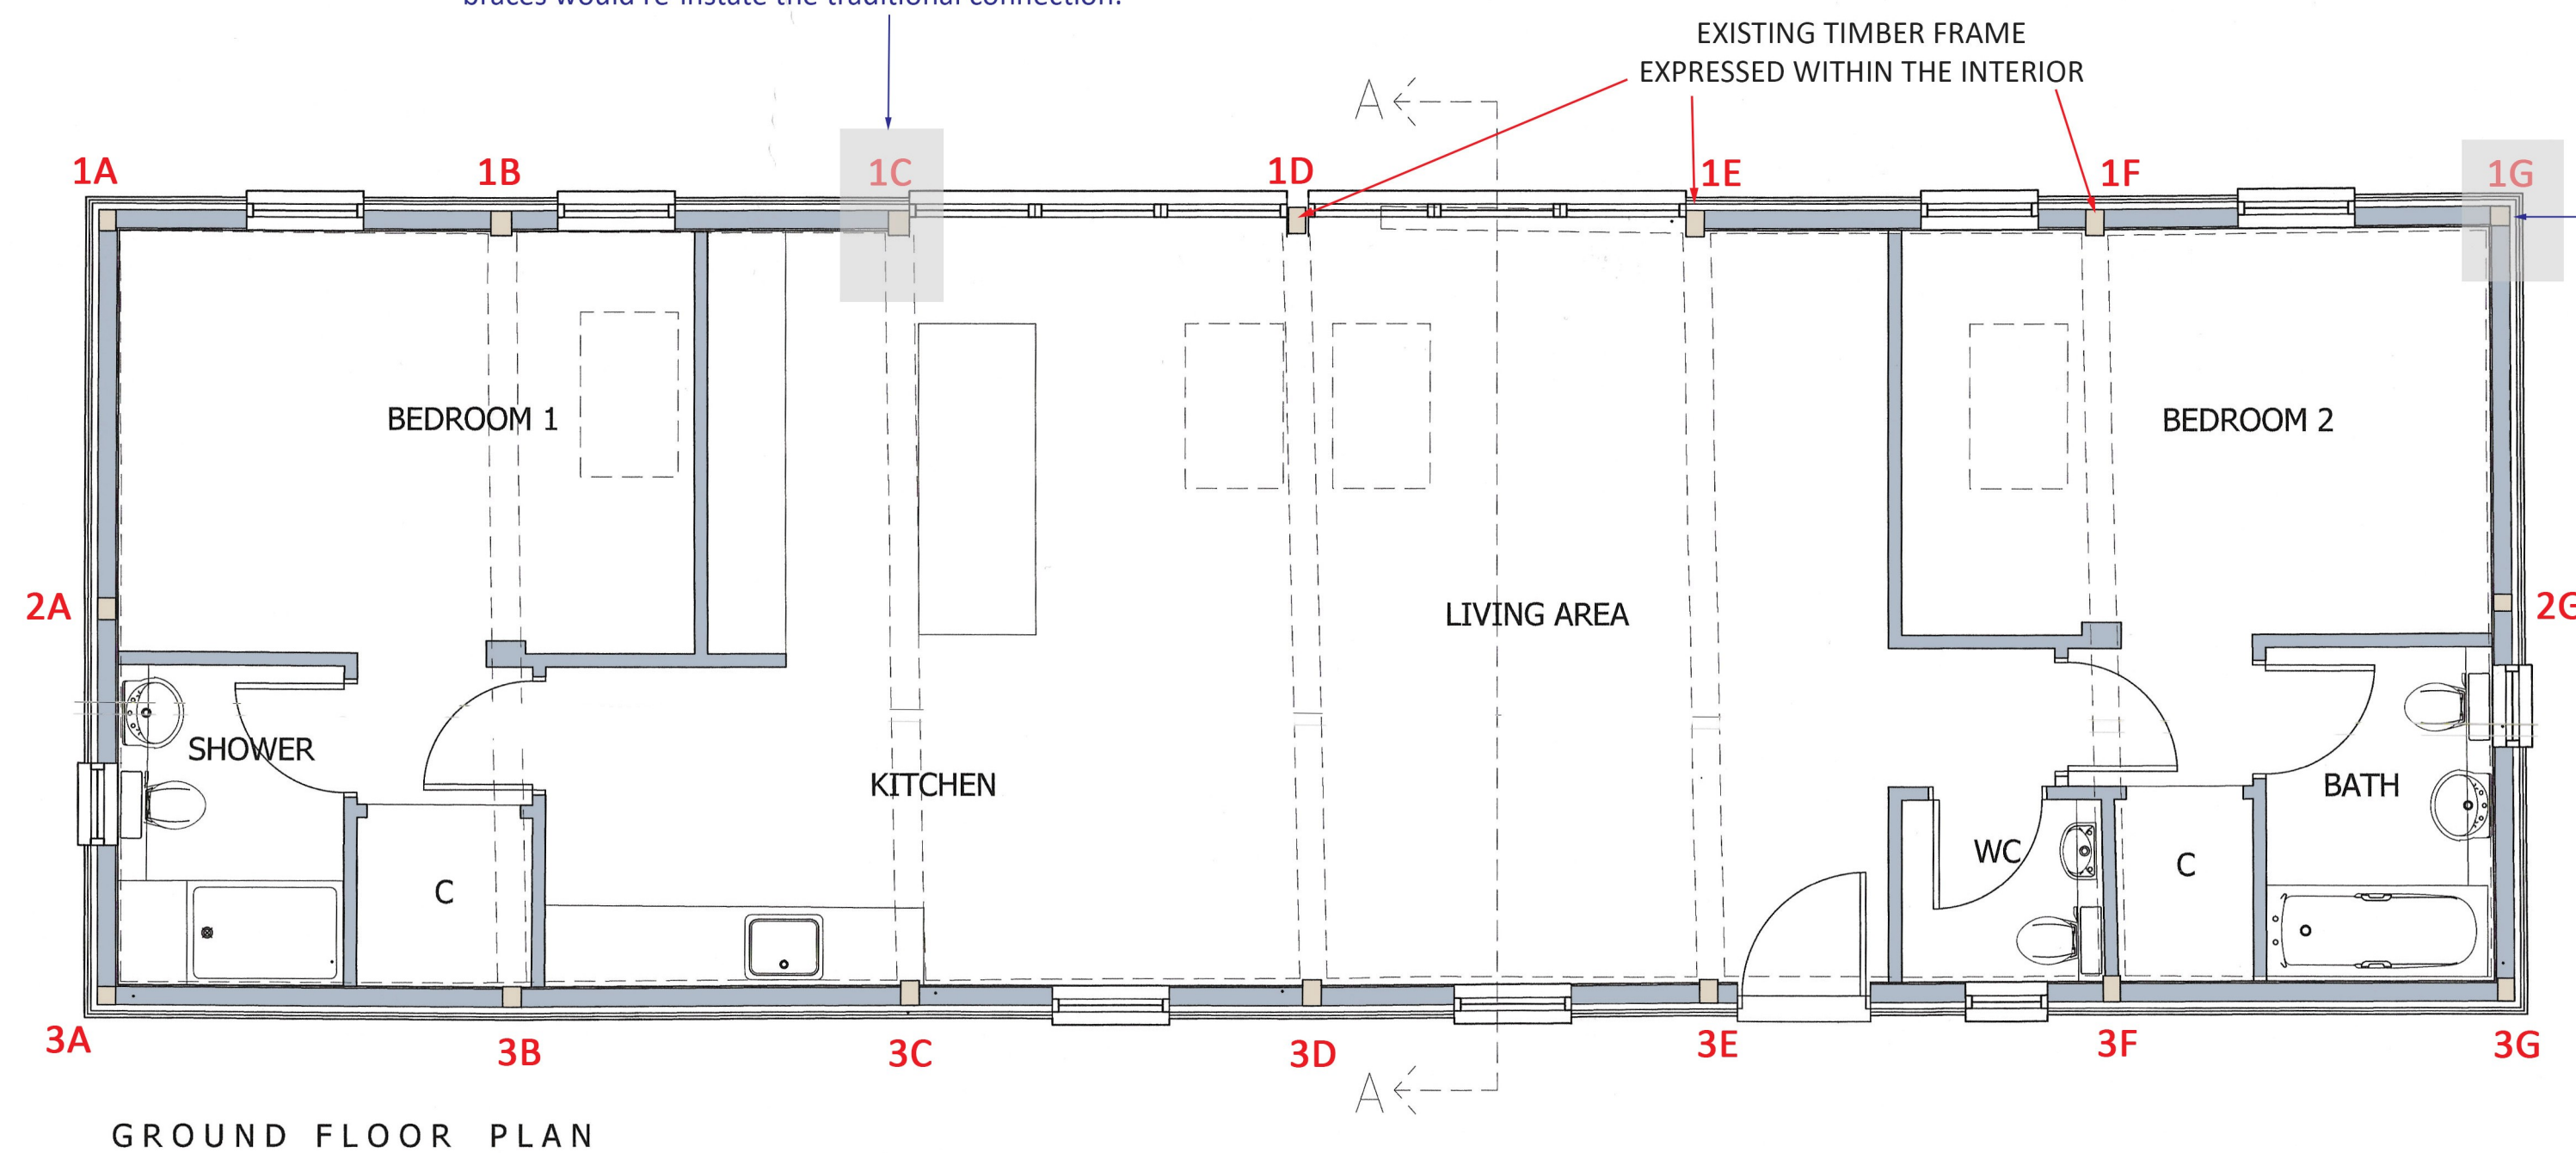

Note: Plan to be read in conjunction with Mann Williams Structural report, dated 28th June 2026; Ref: 13181

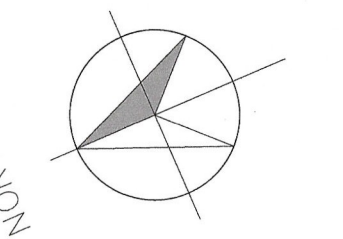

The Goat Barn, Baydon Manor, Marridge Hill

PROJECT

REVISION	DATE	AMENDMENTS
1	23/07/2025	Initial design
2	23/07/2025	Revised design
3	23/07/2025	Final design
4	23/07/2025	Final design
5	23/07/2025	Final design

ALL FIGURED DIMENSIONS ARE TO BE TAKEN IN PREFERENCE TO SCALED DIMENSIONS AND ANY INACCURACIES ARE TO BE REPORTED TO THE ARCHITECT. DIMENSIONS TO BE CHECKED ON SITE BEFORE ANY WORK IS PUT IN HAND OR PREFABRICATED. COPYRIGHT OF THIS DRAWING IS RETAINED BY THE ARCHITECT AND IT MUST NOT BE REPRODUCED WITHOUT THEIR WRITTEN CONSENT.

Plans & elevations
MATHEWSON WATERS ARCHITECTS
1:50 @ A1
The Old Surgery
Crowle Road · Lambourn
Berkshire · RG17 8NR
enquiries@mw-architects.co.uk
www.mw-architects.co.uk
01488 72131
© MATHEWSON WATERS ARCHITECTS LTD
24006-109-B