



THIS DRAWING IS COPYRIGHT  
Contractor must take site sizes

Any discrepancies between the  
drawing and site conditions  
should be reported to the  
Principal Designer

NOTE:  
THIS DRAWING HAS BEEN PREPARED FROM  
ARCHIVE INFORMATION. THE SITE MUST BE  
INSPECTED AND CHECK DIMENSIONS TAKEN  
PRIOR TO ANY WORK BEING CARRIED OUT, ON  
OR OFF SITE.

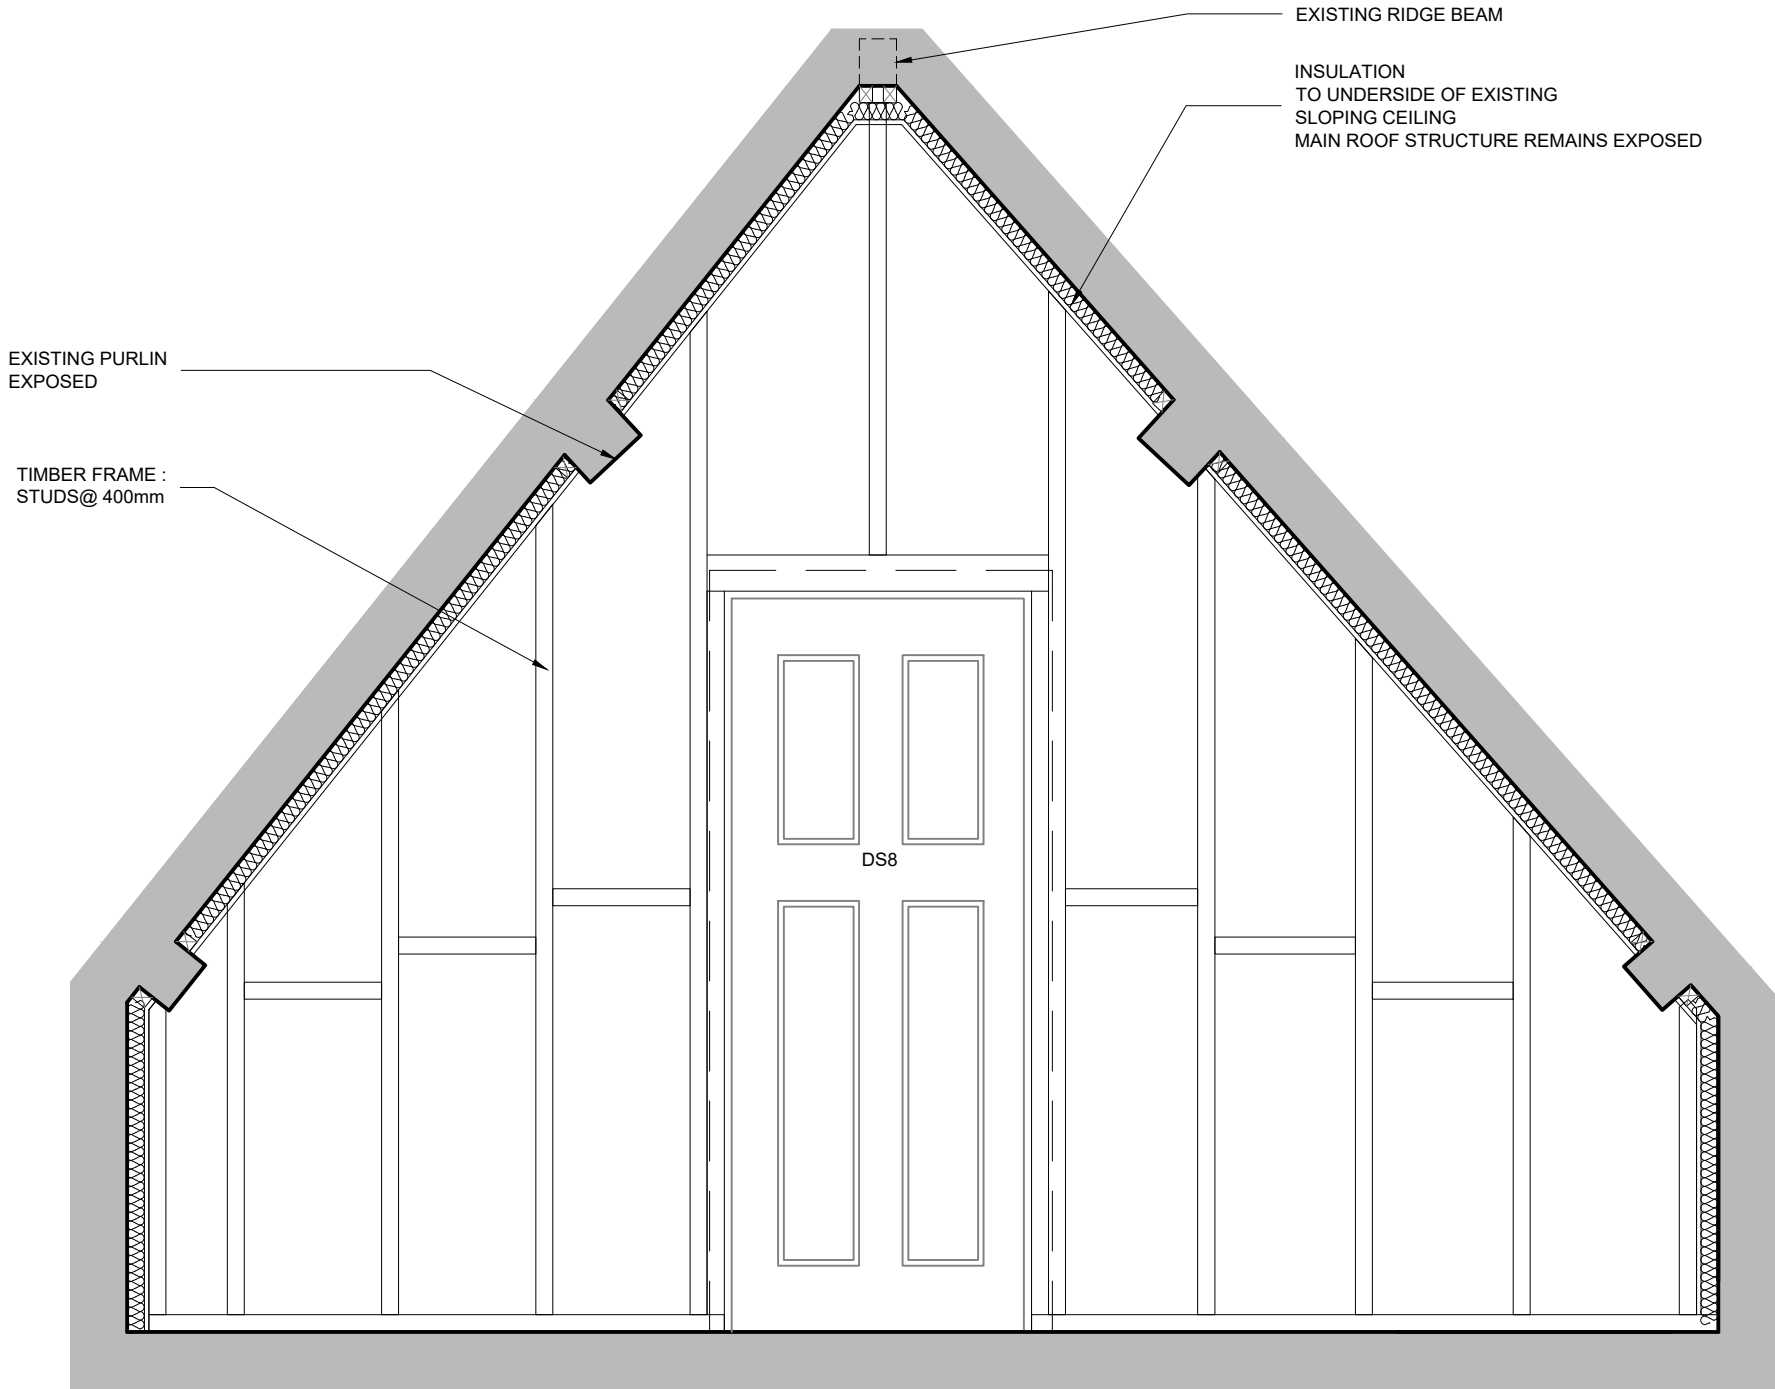

**PROPOSED**  
**ELEVATION/SECTION 1-1**  
Scale 1:20

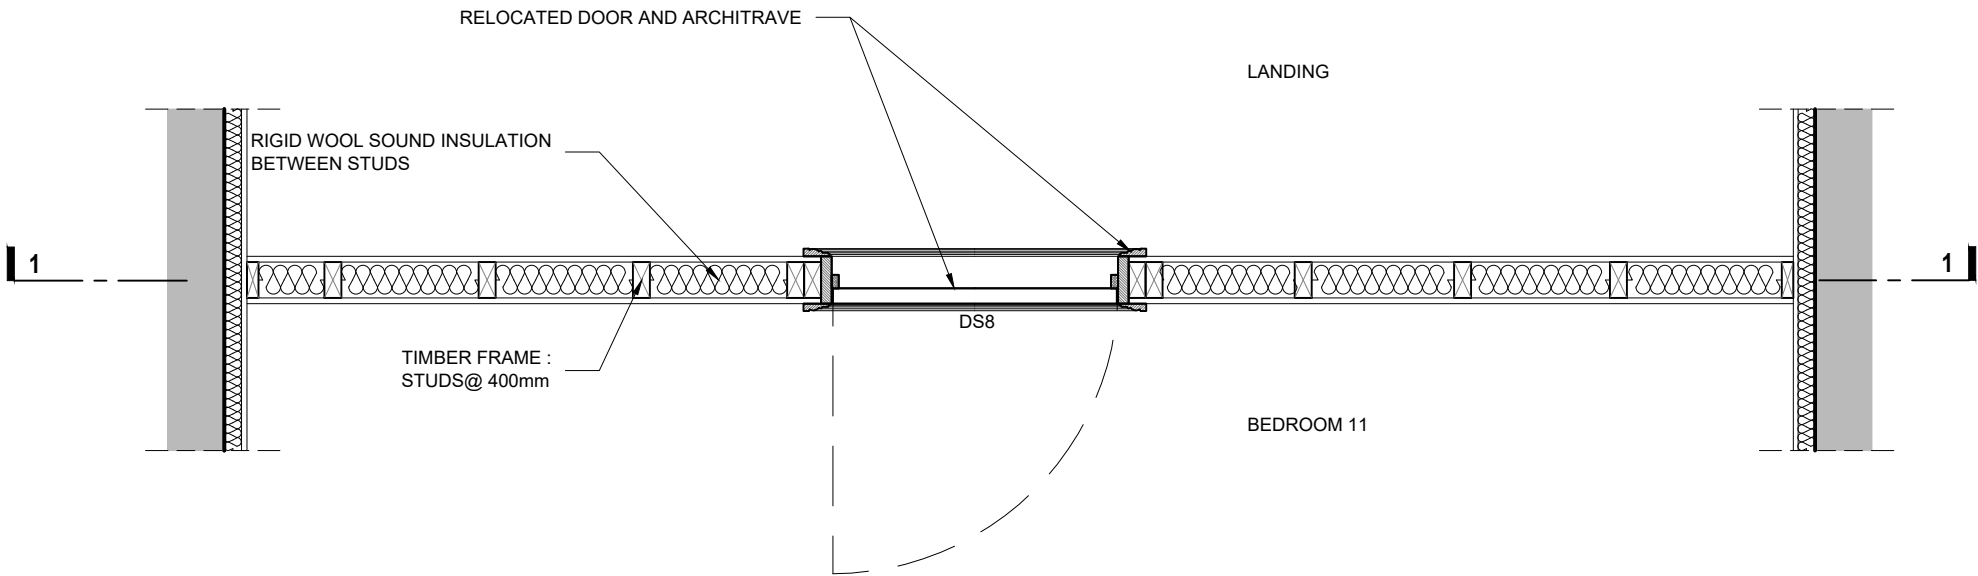

**PROPOSED**  
**PLAN**  
Scale 1:20  
0 0.2m 0.6m 1m  
Scale bar (1:20)

|      |            |                                                |      |
|------|------------|------------------------------------------------|------|
|      |            |                                                |      |
| A    | 11/09/2026 | LBC Application submission / removal of draft. | JG   |
| Rev. | Date       |                                                | Init |

|   |                     |                        |                                                                               |
|---|---------------------|------------------------|-------------------------------------------------------------------------------|
| CLIENT   |                     |                        | Mrs. F.Turner                                                                 |
| PROJECT   |                     |                        | THE MANOR HOUSE<br>WINTERBOURNE STOKE<br>WILTSHIRE                            |
| DRAWING   |                     |                        | <b>PROPOSED</b><br><b>PARTITION PLAN</b><br><b>AND ELEVATION (BEDROOM 11)</b> |
| DRAWN:<br>EK   | Date:<br>26/06/2026 | Scale:<br>1:20<br>@ A2 |                                                                               |
| Drawing number:<br><b>4378-17</b>   |                     | Rev.<br><b>A</b>       |                                                                               |
| <b>DOLMAN</b><br>ARCHITECTURAL DESIGNERS BUILDING SURVEYORS<br>COST CONSULTANTS CDM PRINCIPAL DESIGNERS<br>Sussex House<br>Bath Road<br>Devizes<br>Wiltshire SN10 2AF<br>Tel: 01380 729456<br>Web: www.dolmansurveyors.co.uk<br>Email: info@dolmansurveyors.co.uk |                     |                        |                                                                               |