




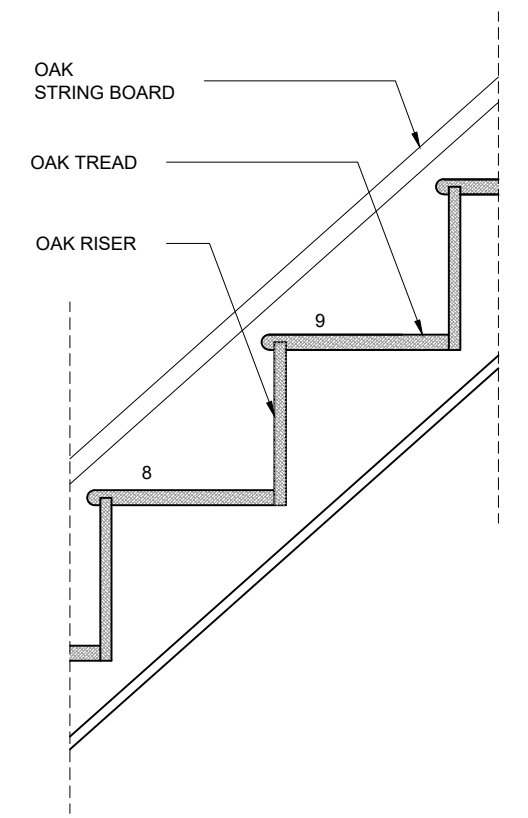



**PROPOSED
TREAD AND RISER**
Scale 1:10
0 0.2m 0.4m 0.6m
Scale bar (1:10)

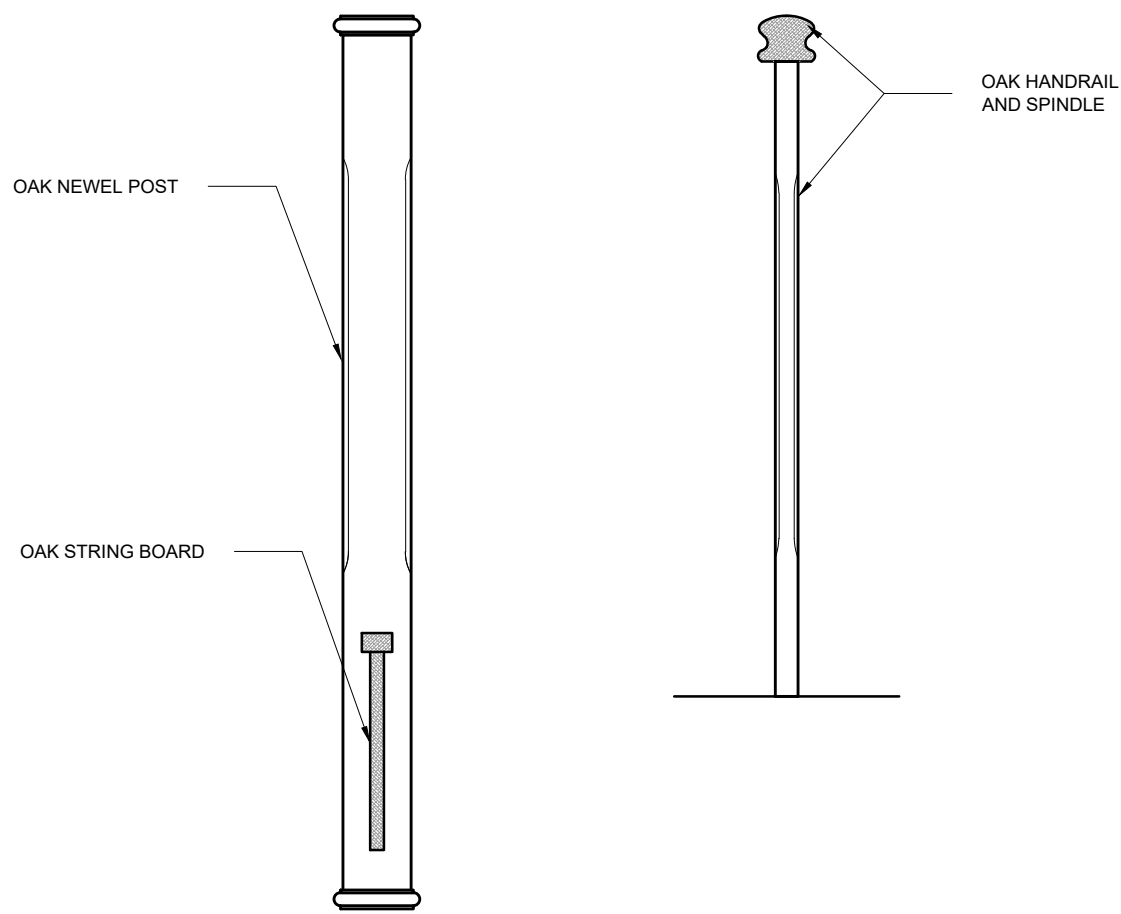



**PROPOSED
ELEVATIONS/SECTION**
Scale 1:10
0 0.2m 0.4m 0.6m
Scale bar (1:10)

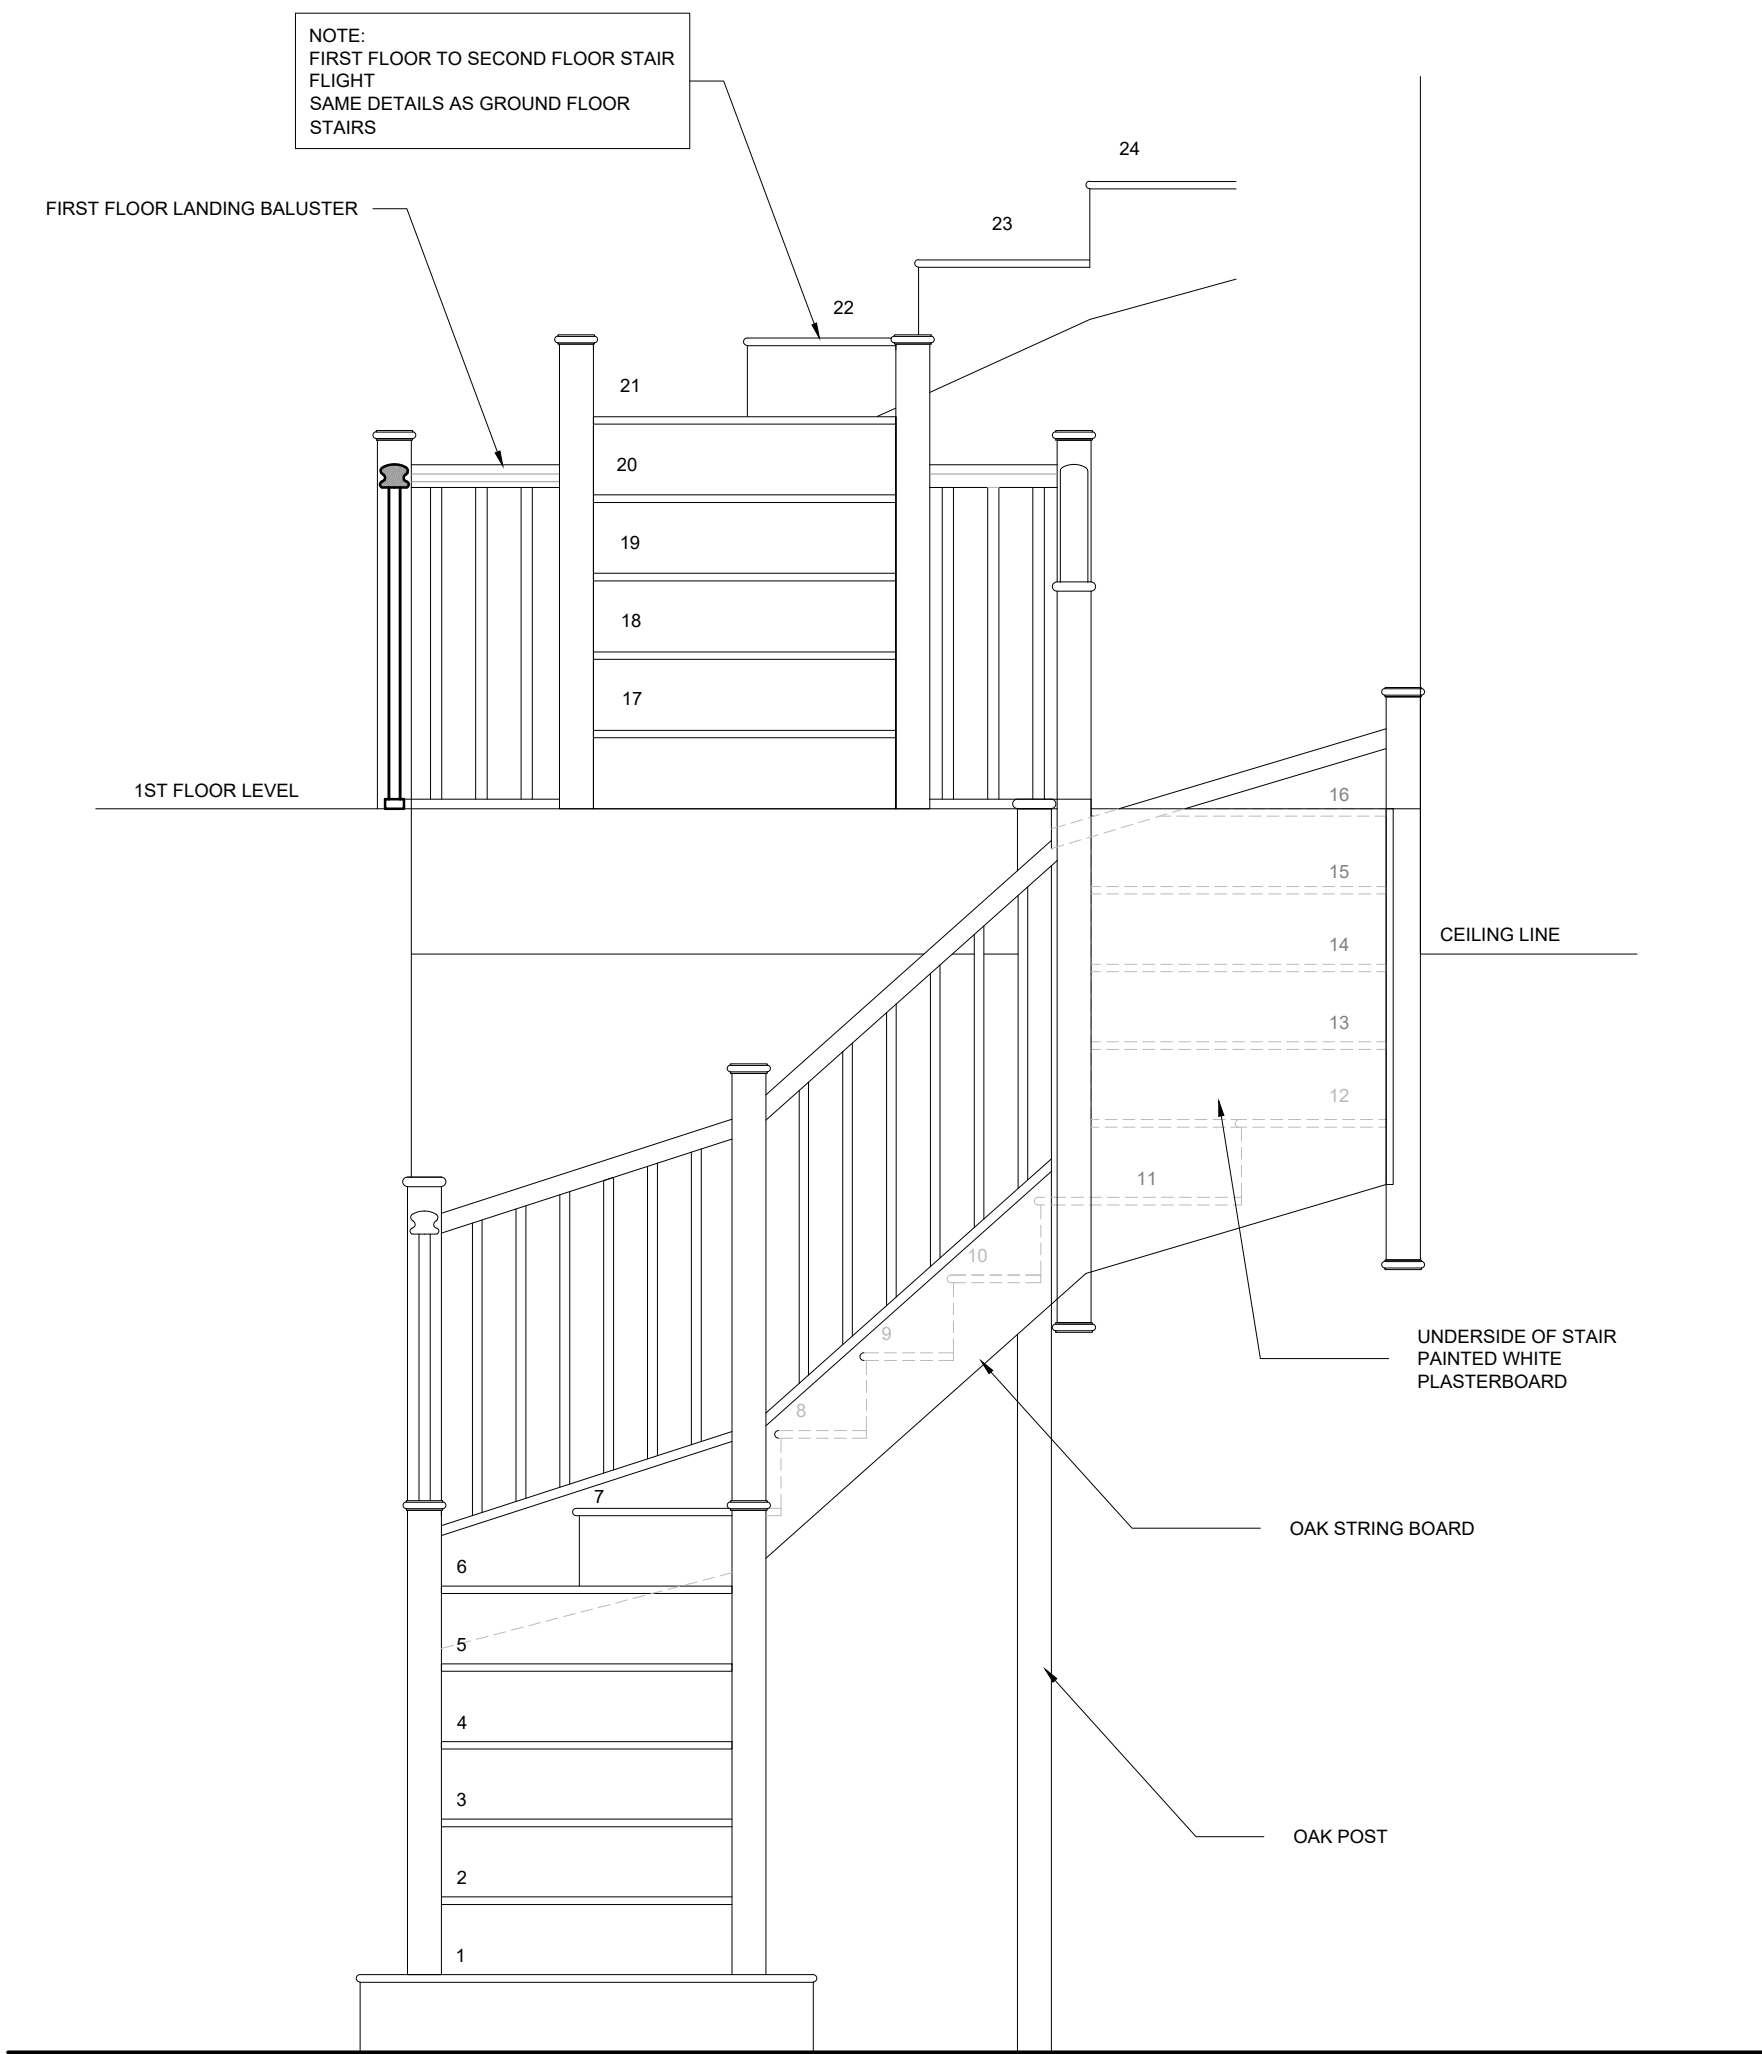


**PROPOSED
ELEVATION**
Scale 1:20

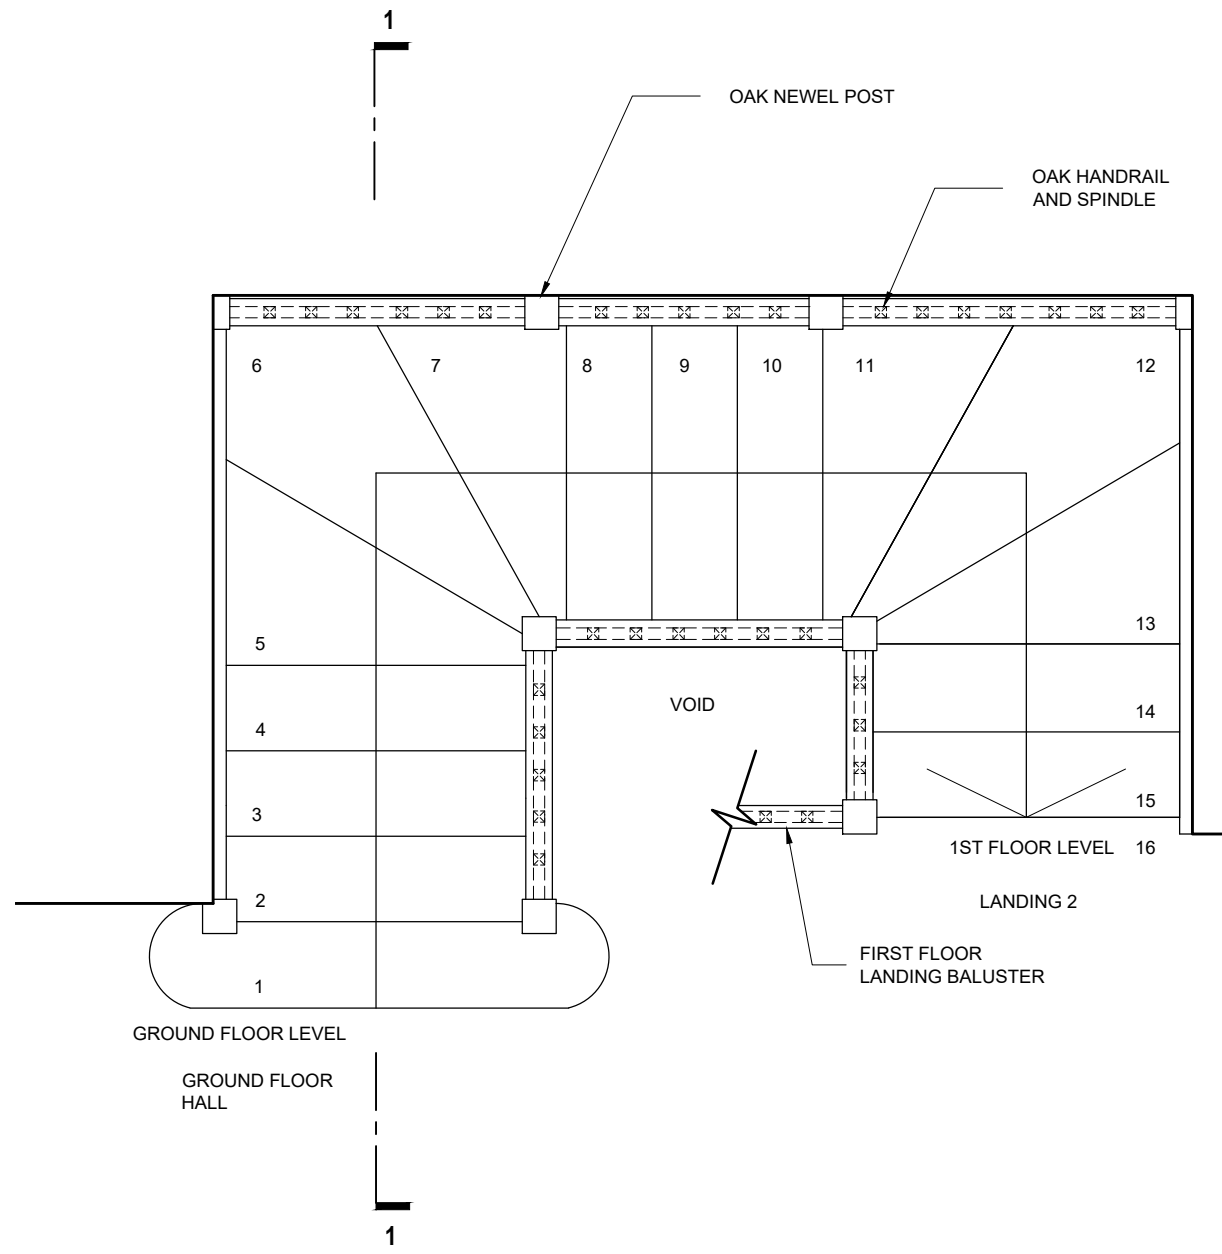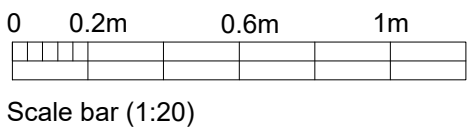

**PROPOSED
GROUND TO FIRST FLOOR STAIR
PLAN**
Scale 1:20

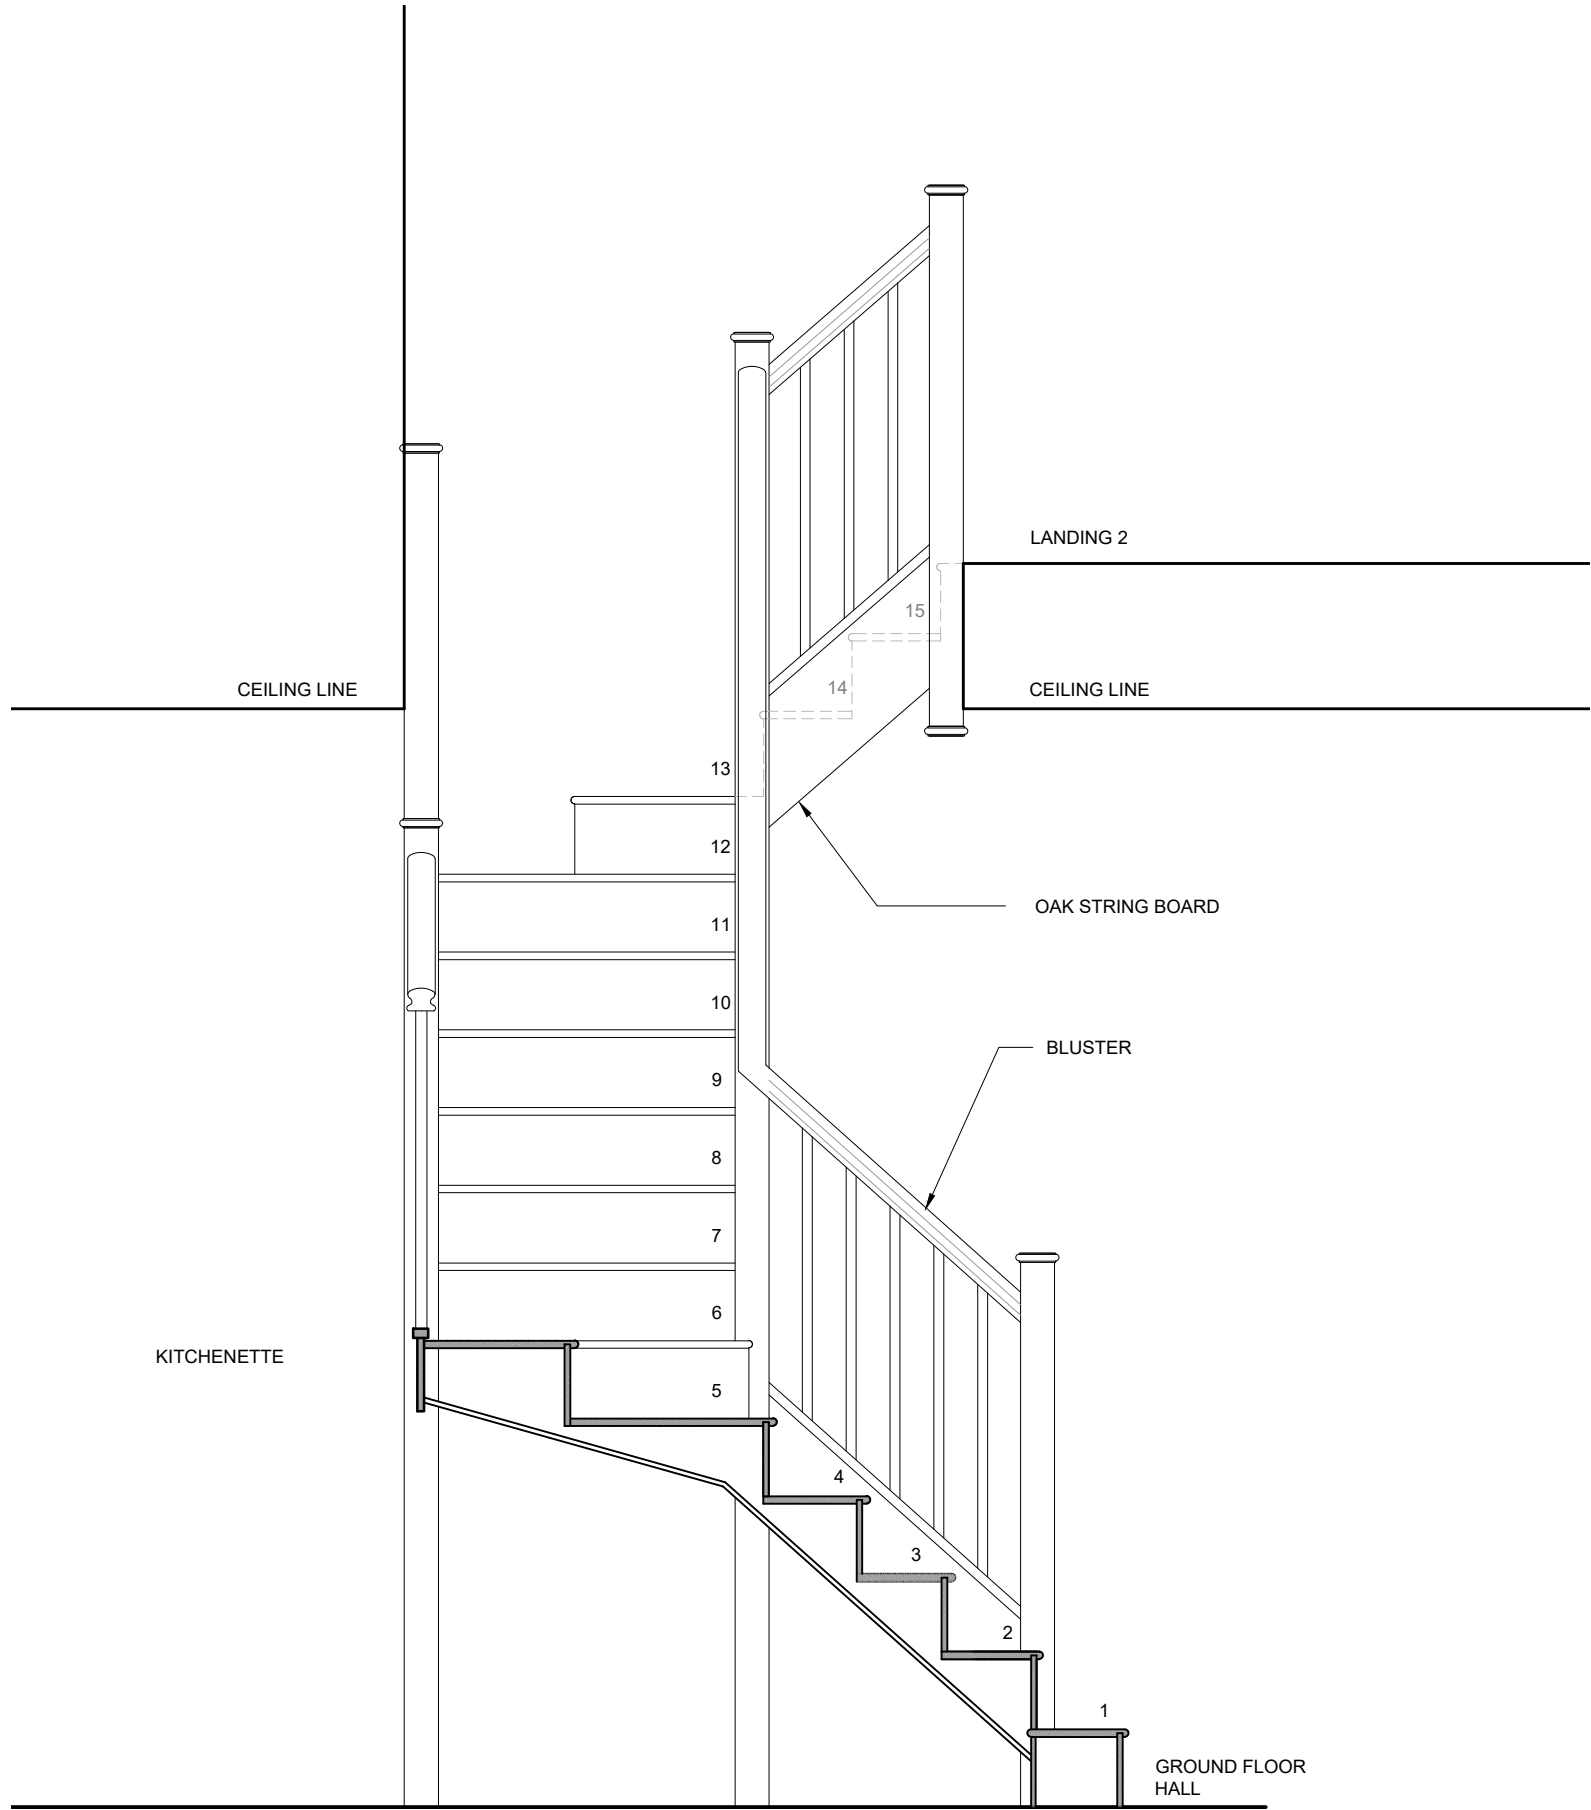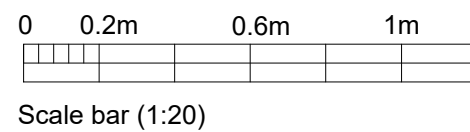

**PROPOSED
GROUND TO FIRST FLOOR
STAIR SECTION 1-1**
Scale 1:20

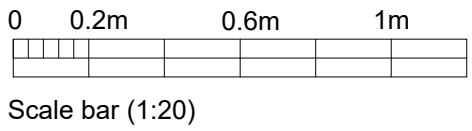

A	11/09/2026	LBC Application submission / removal of draft.	JG
Rev.	Date		Init
CLIENT			
Mrs. F.Turner			
PROJECT			
THE MANOR HOUSE WINTERBOURNE STOKE WILTSHIRE			
DRAWING			
PROPOSED STAIR DETAILS			
DRAWN:	Date:	Scale:	
EK	26/06/2026	AS NOTED @ A1	
Drawing number:	4378-16	Rev.	A
DOLMAN			
ARCHITECTURAL DESIGNERS		BUILDING SURVEYORS	
COST CONSULTANTS		CDM PRINCIPAL DESIGNERS	
Sussex House Bath Road Devizes Wiltshire SN10 2AF		Tel: 01380 729456 Web: www.dolmansurveyors.co.uk Email: info@dolmansurveyors.co.uk	