
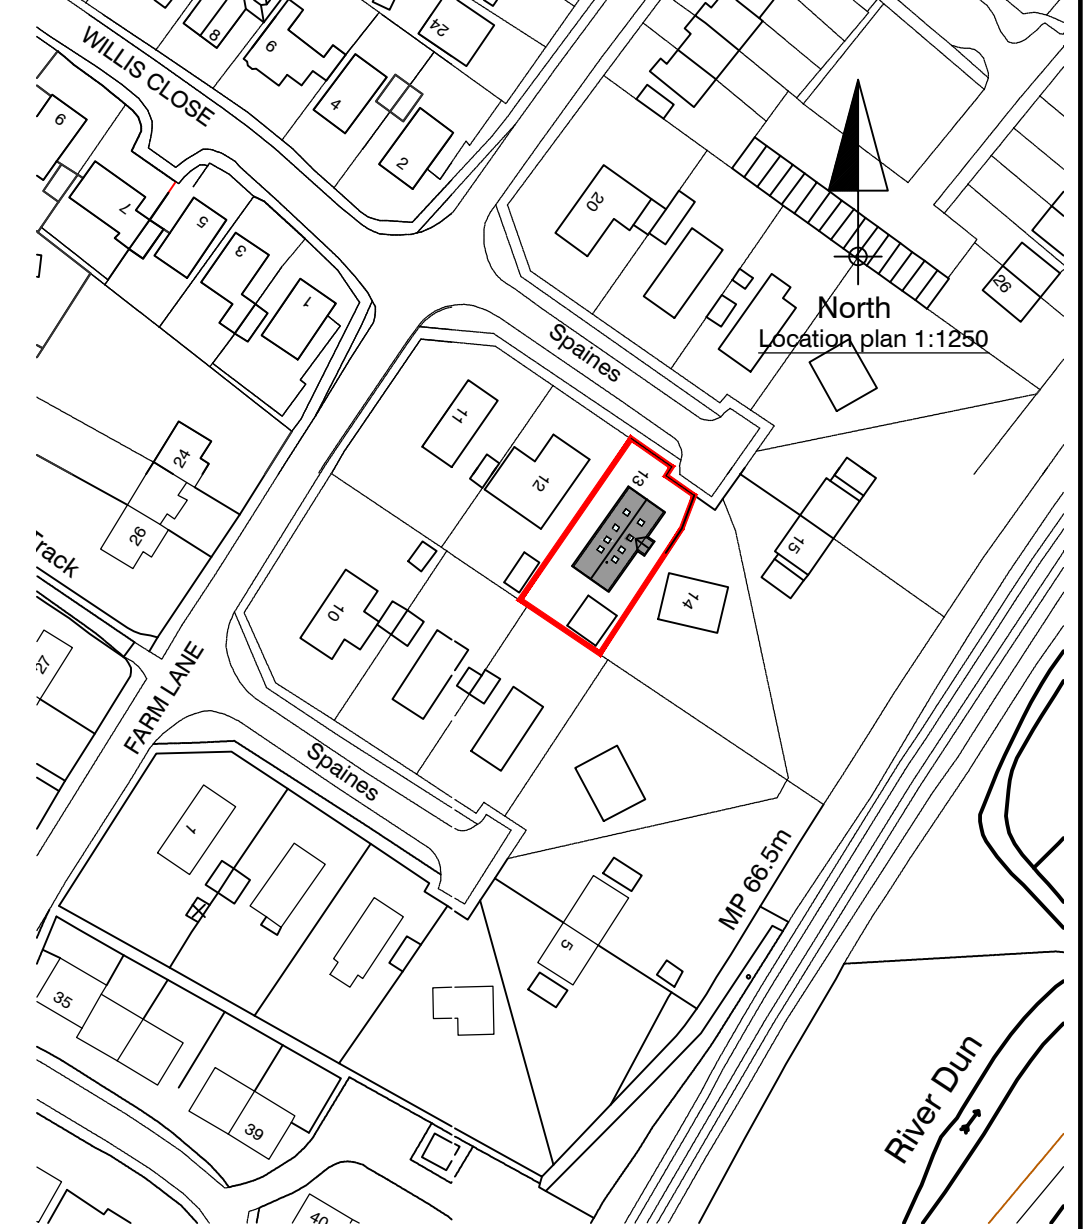
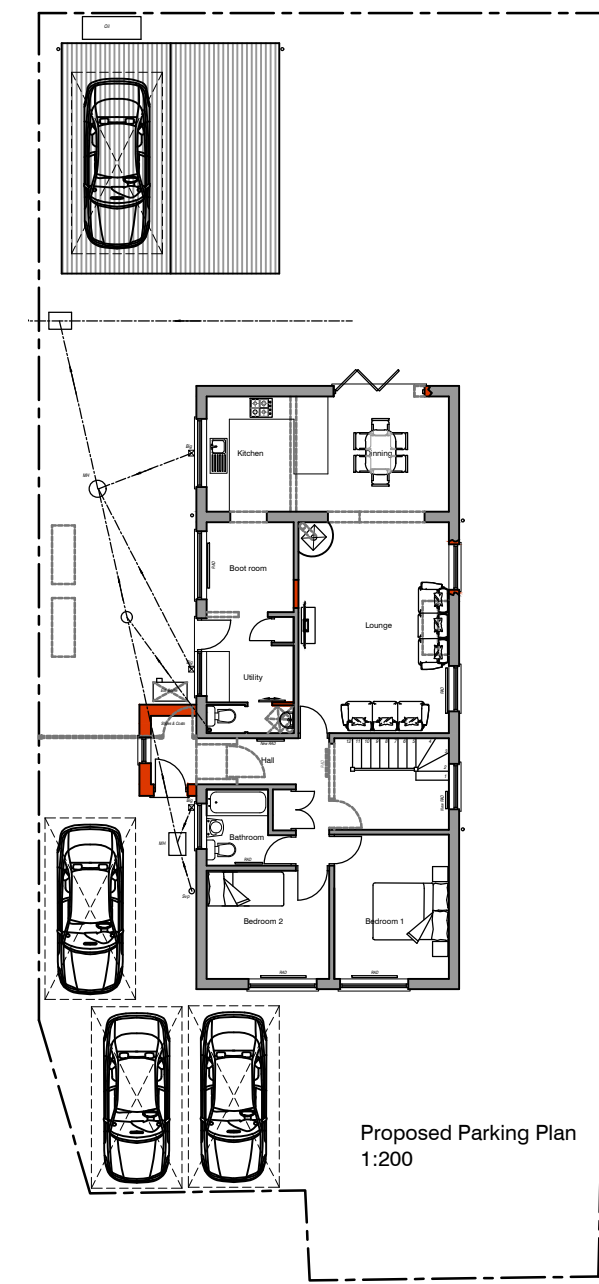
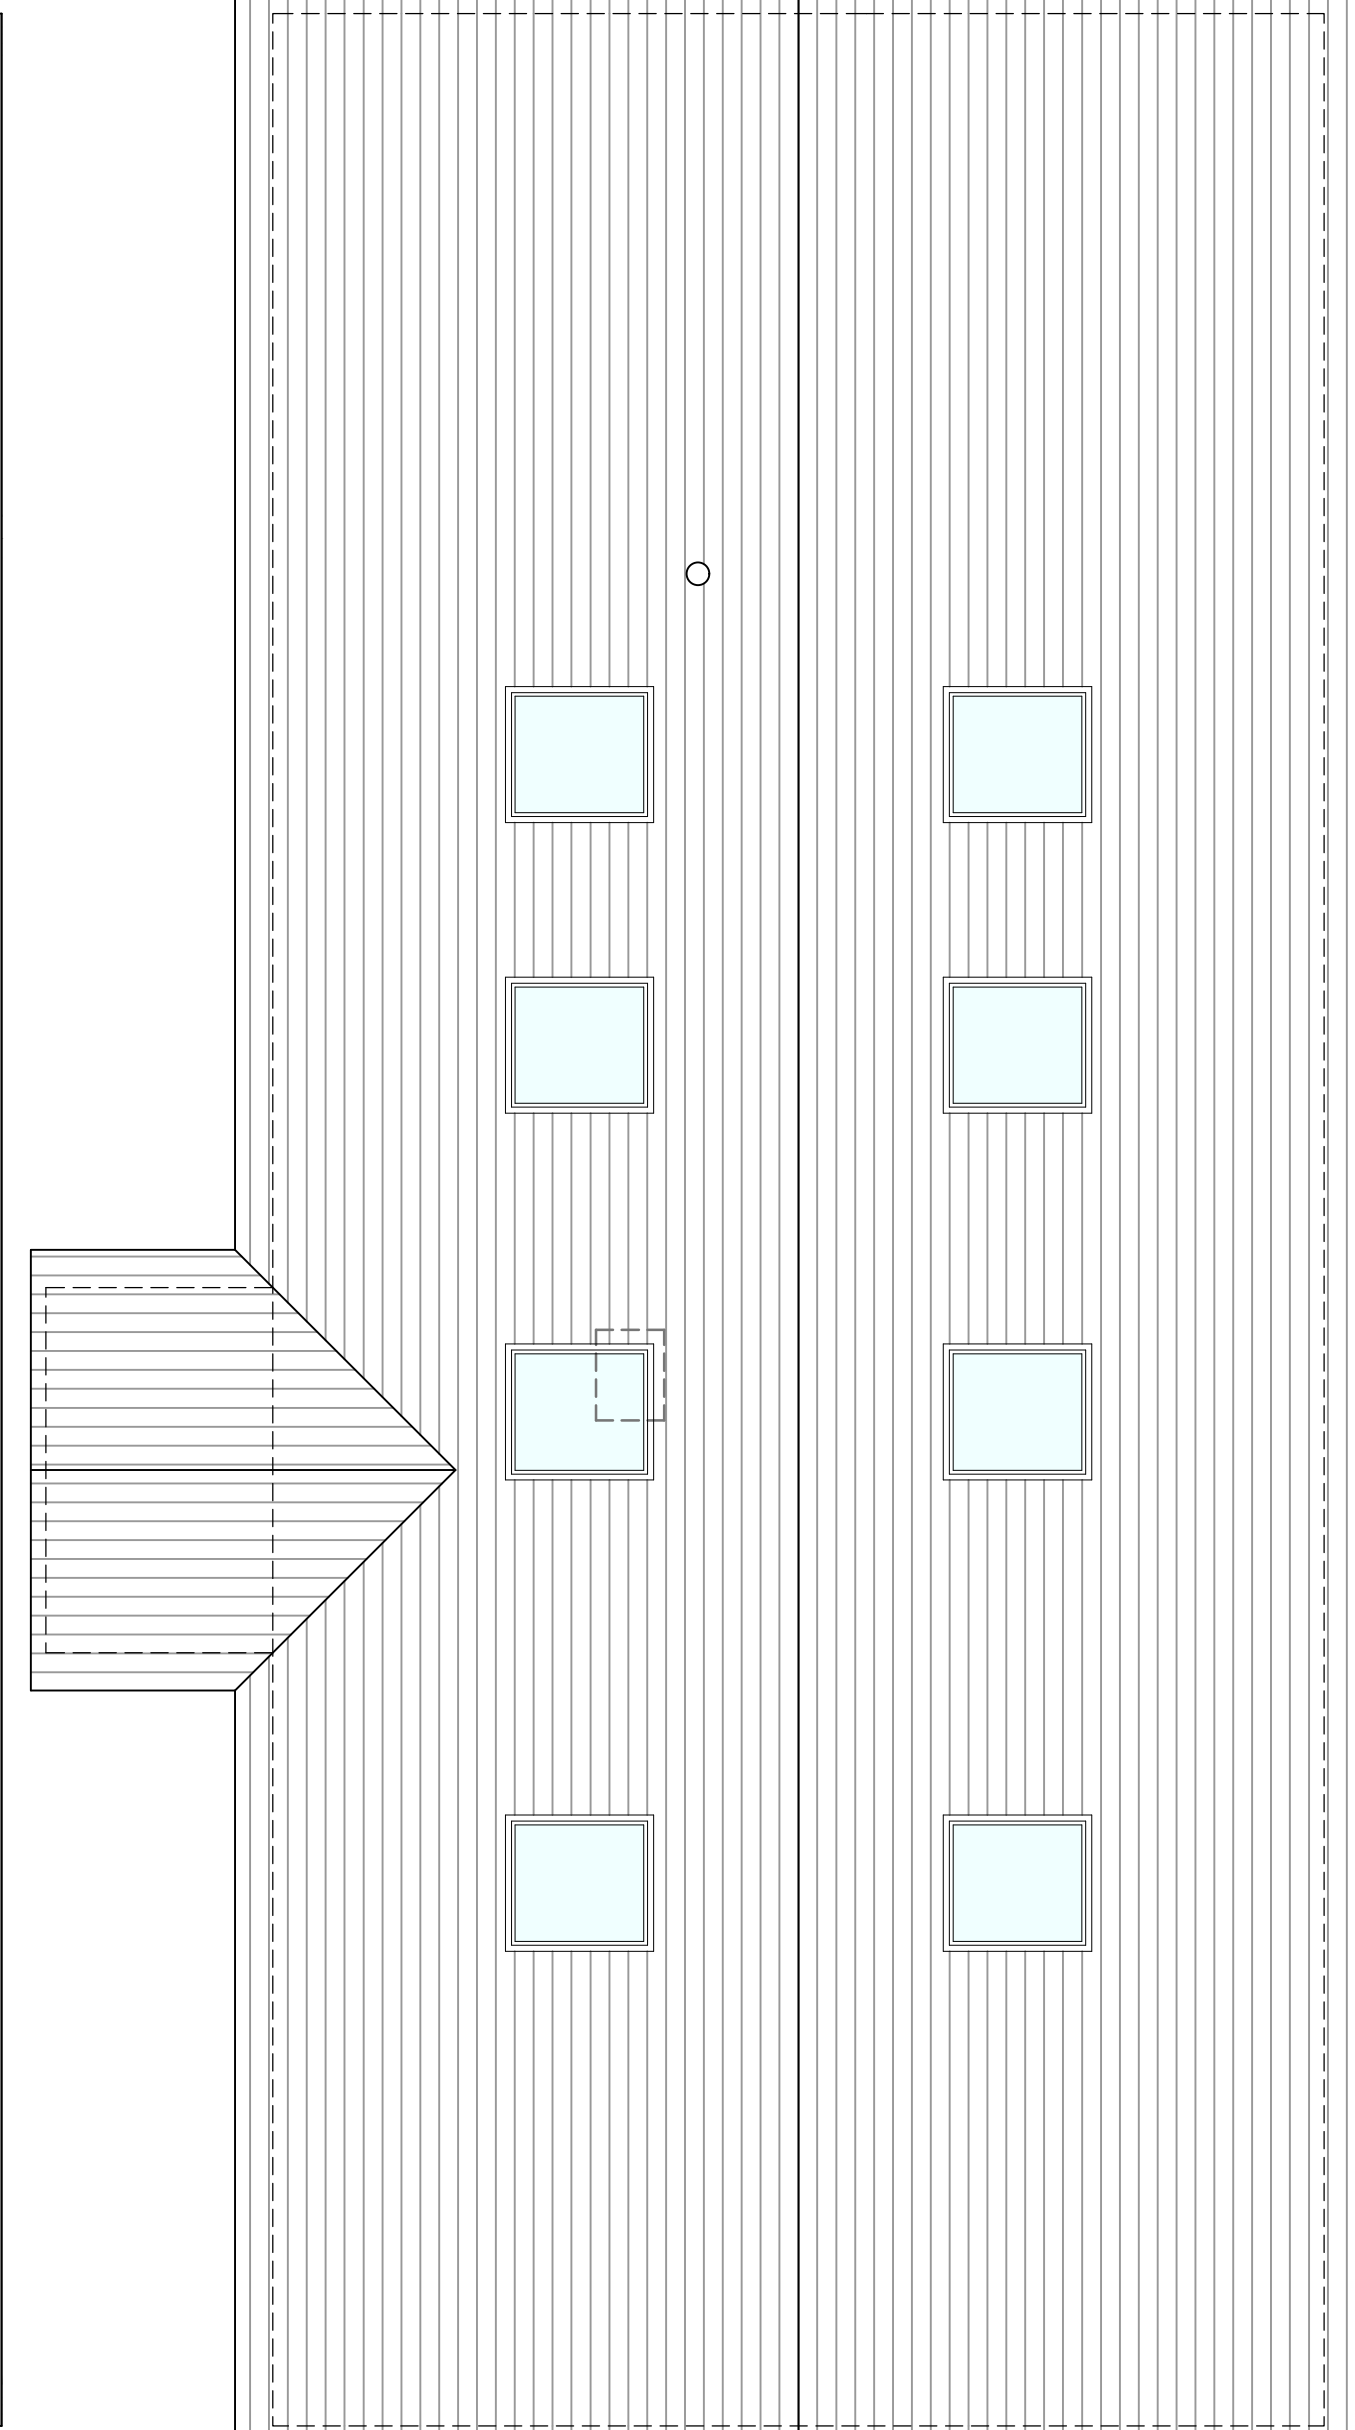
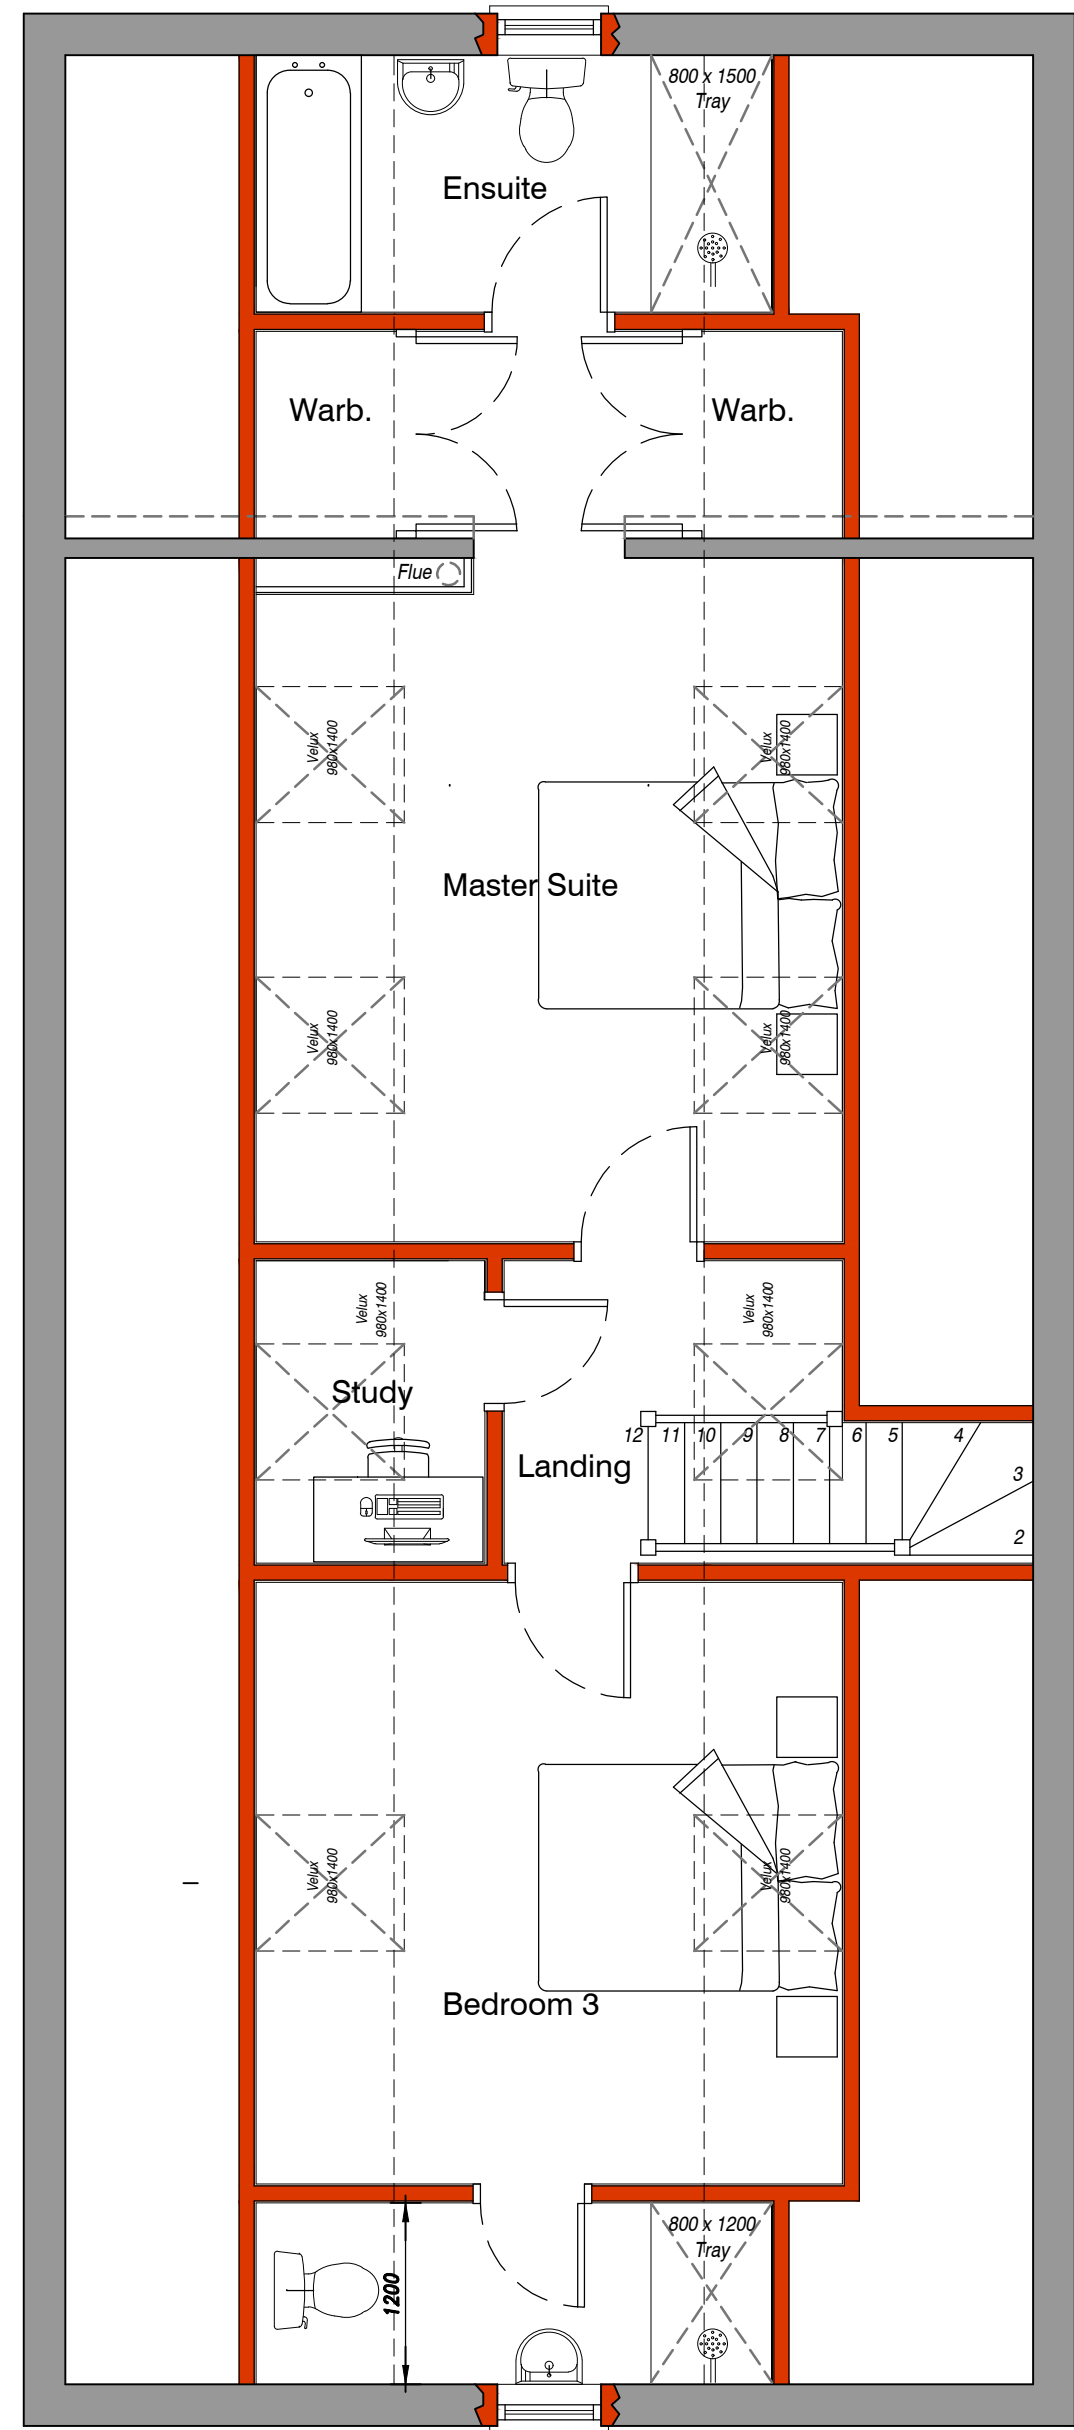
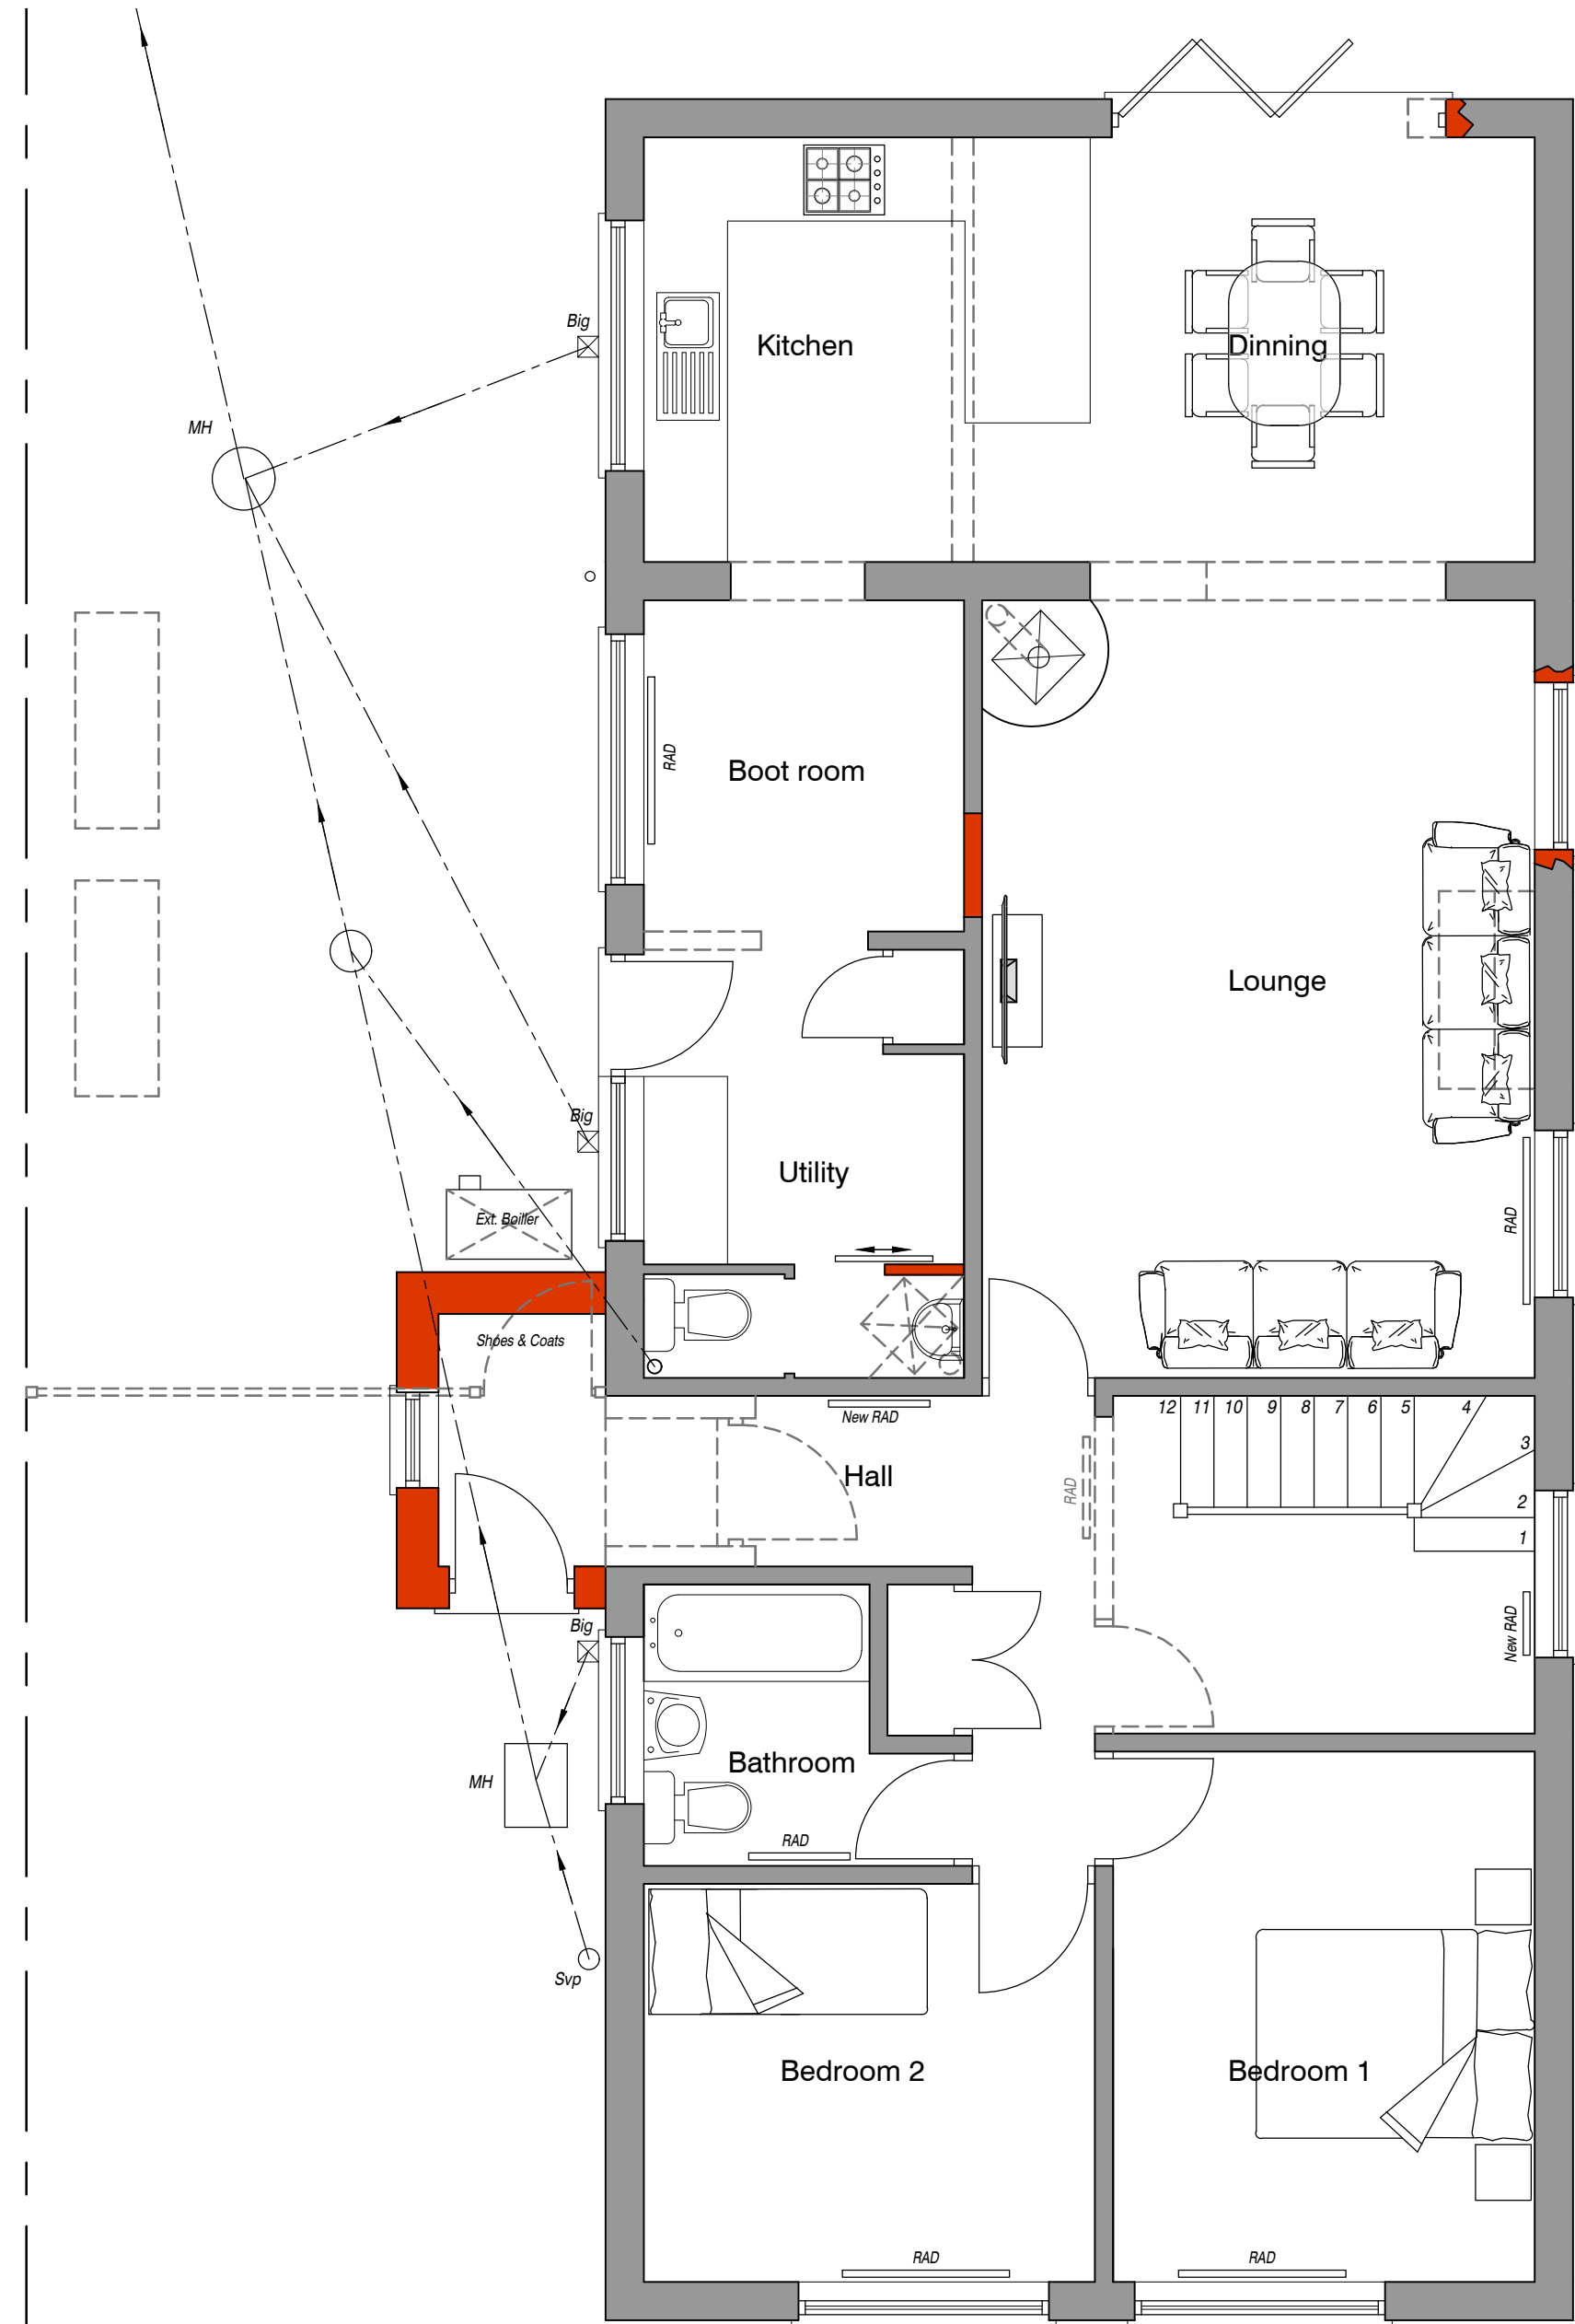
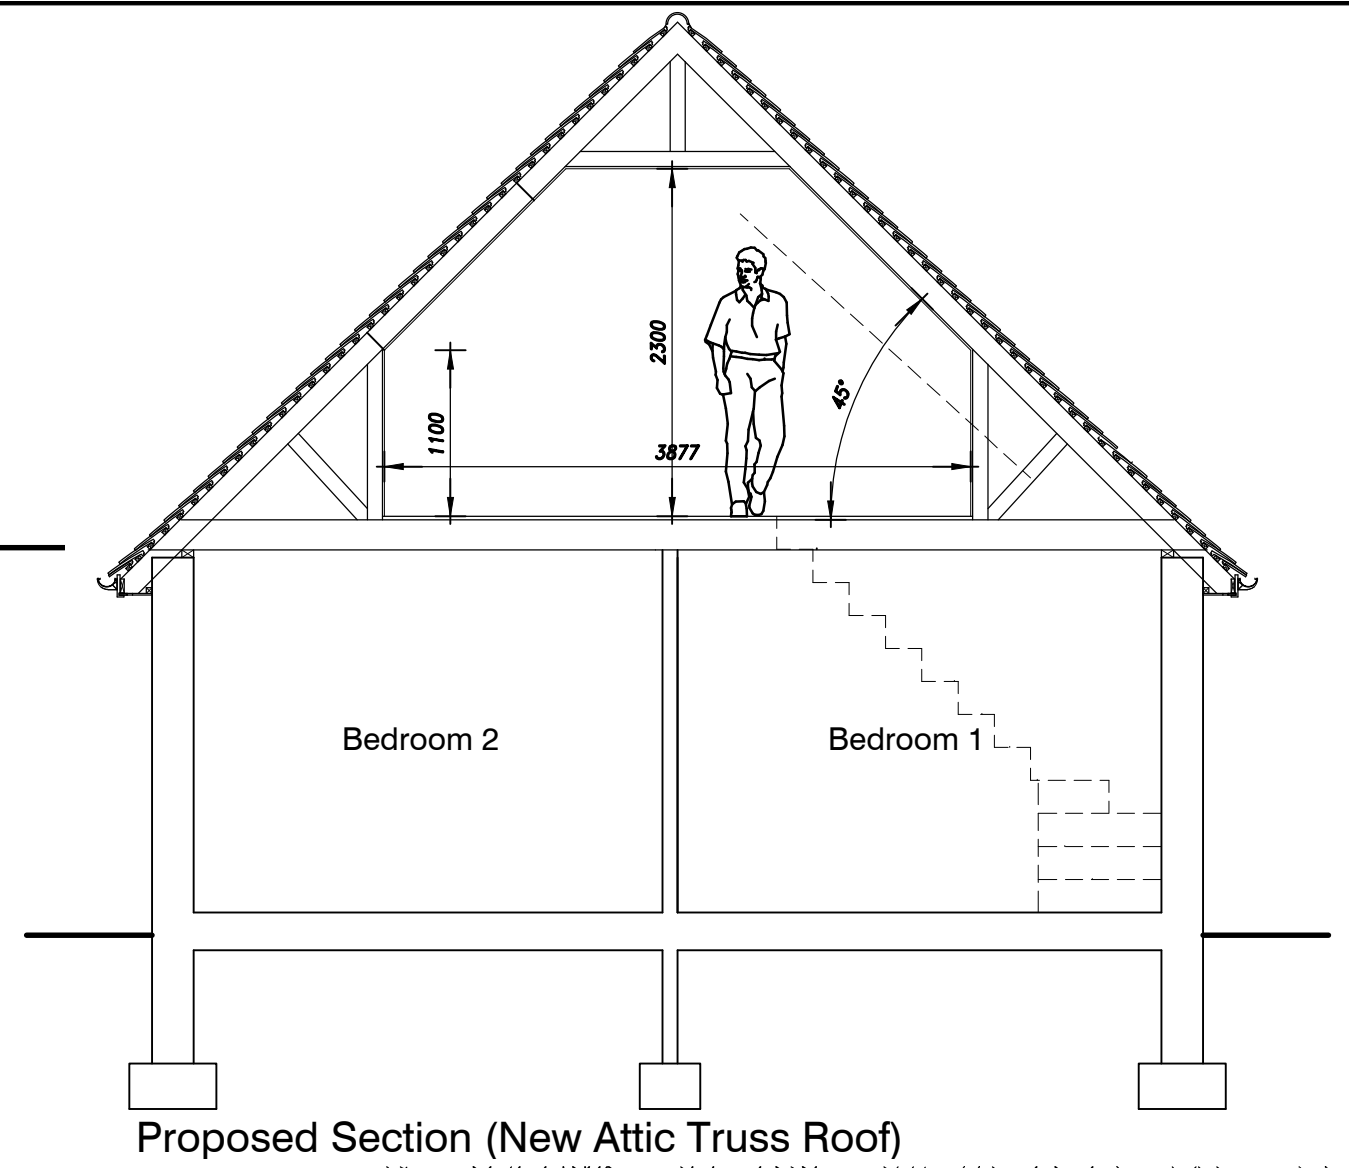


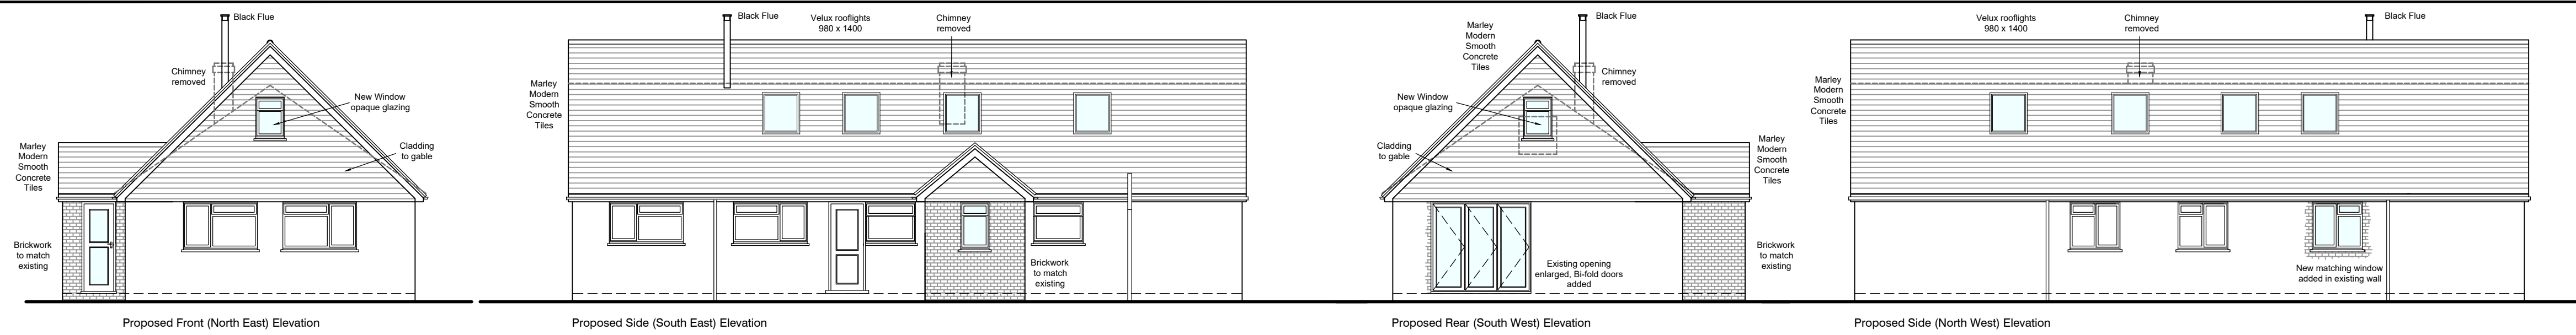

Notes:-
Do not Scale. Use figured dimensions only. Subject to site survey and all necessary consents. All dimensions to be checked by user and any discrepancies, errors or omissions to be reported before work commences.
This drawing is to be read in conjunction with all other relevant materials.
All construction details to comply with the latest Building Regulations, British Standard Specifications and Codes of Practice.

Initial Scheme Proposals for client comment & information only.
Not to be used for construction.

Tuttle
architectural
services

Ground Floor
8 Palhams Court
Marlborough
Wiltshire SN8 2AG

T: 01672 518 278
E: info@tuttlearchserv.co.uk
F: facebook.com/tuttlearchserv
W: tuttlearchserv.co.uk

Job Title
Proposed First Floor / Roof Extension & New Porch
13 Spaines,
Great Bedwyn,
Marlborough,
Wiltshire.

Drawing Title
Proposed Plans, Elevations & Section

DRAWING NUMBER
Eade - Prop 02

REV
D

REVISIONS
Rev A - amended inline with client comment
Rev B - Proposed parking arrangements added
Rev C - Proposed parking arrangements added
Rev D - Proposed roof tile amended

SCALE
As Indicated

DATE
March 25

DRAWN BY
AGJT

PAPER SIZE
A1

JOB No.
1611