




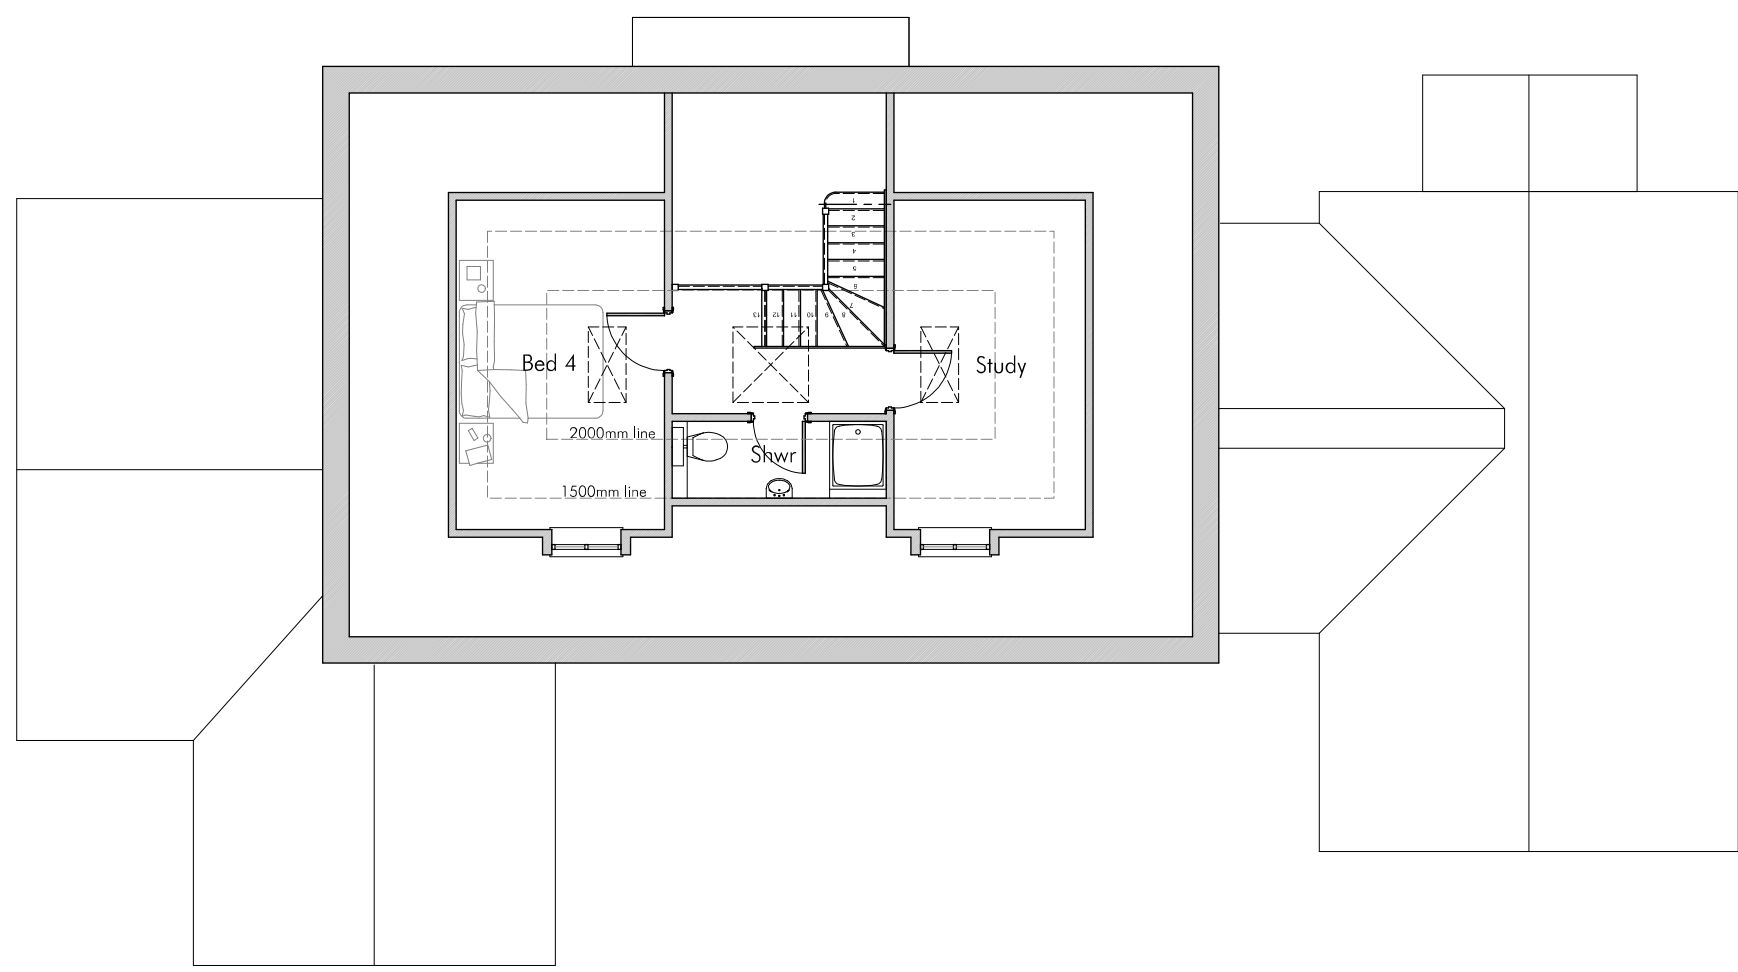

SECOND FLOOR

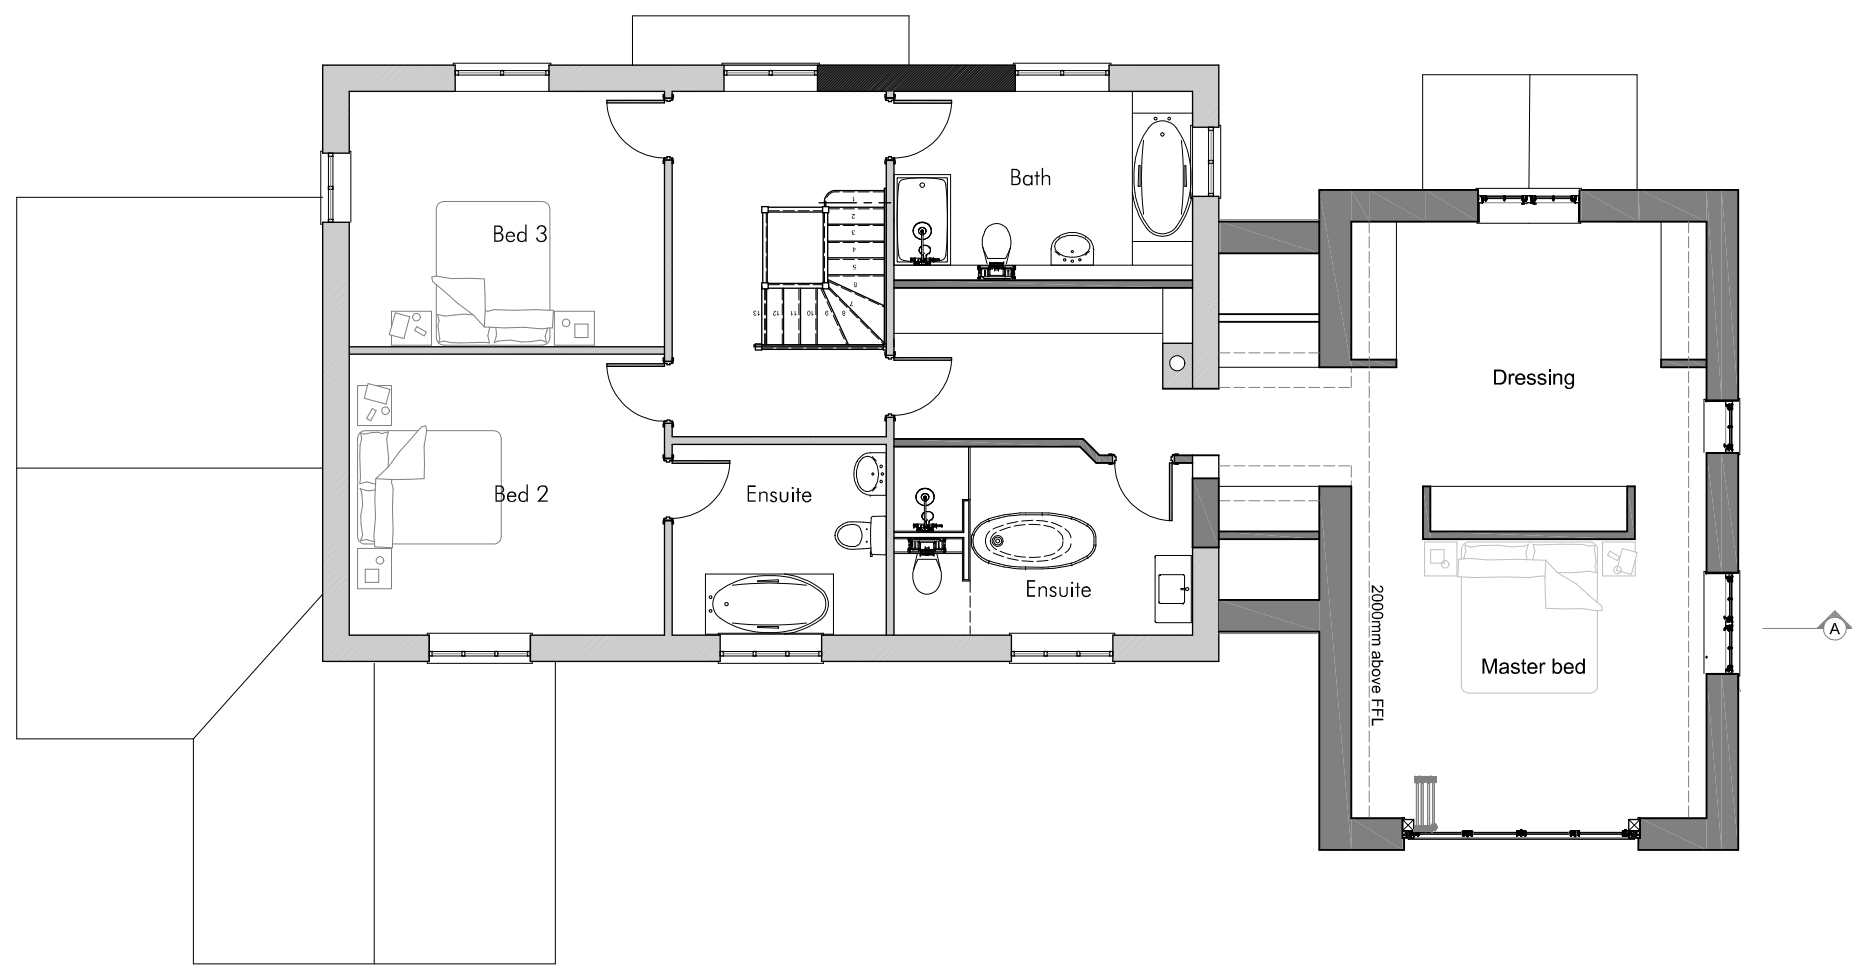

FIRST FLOOR

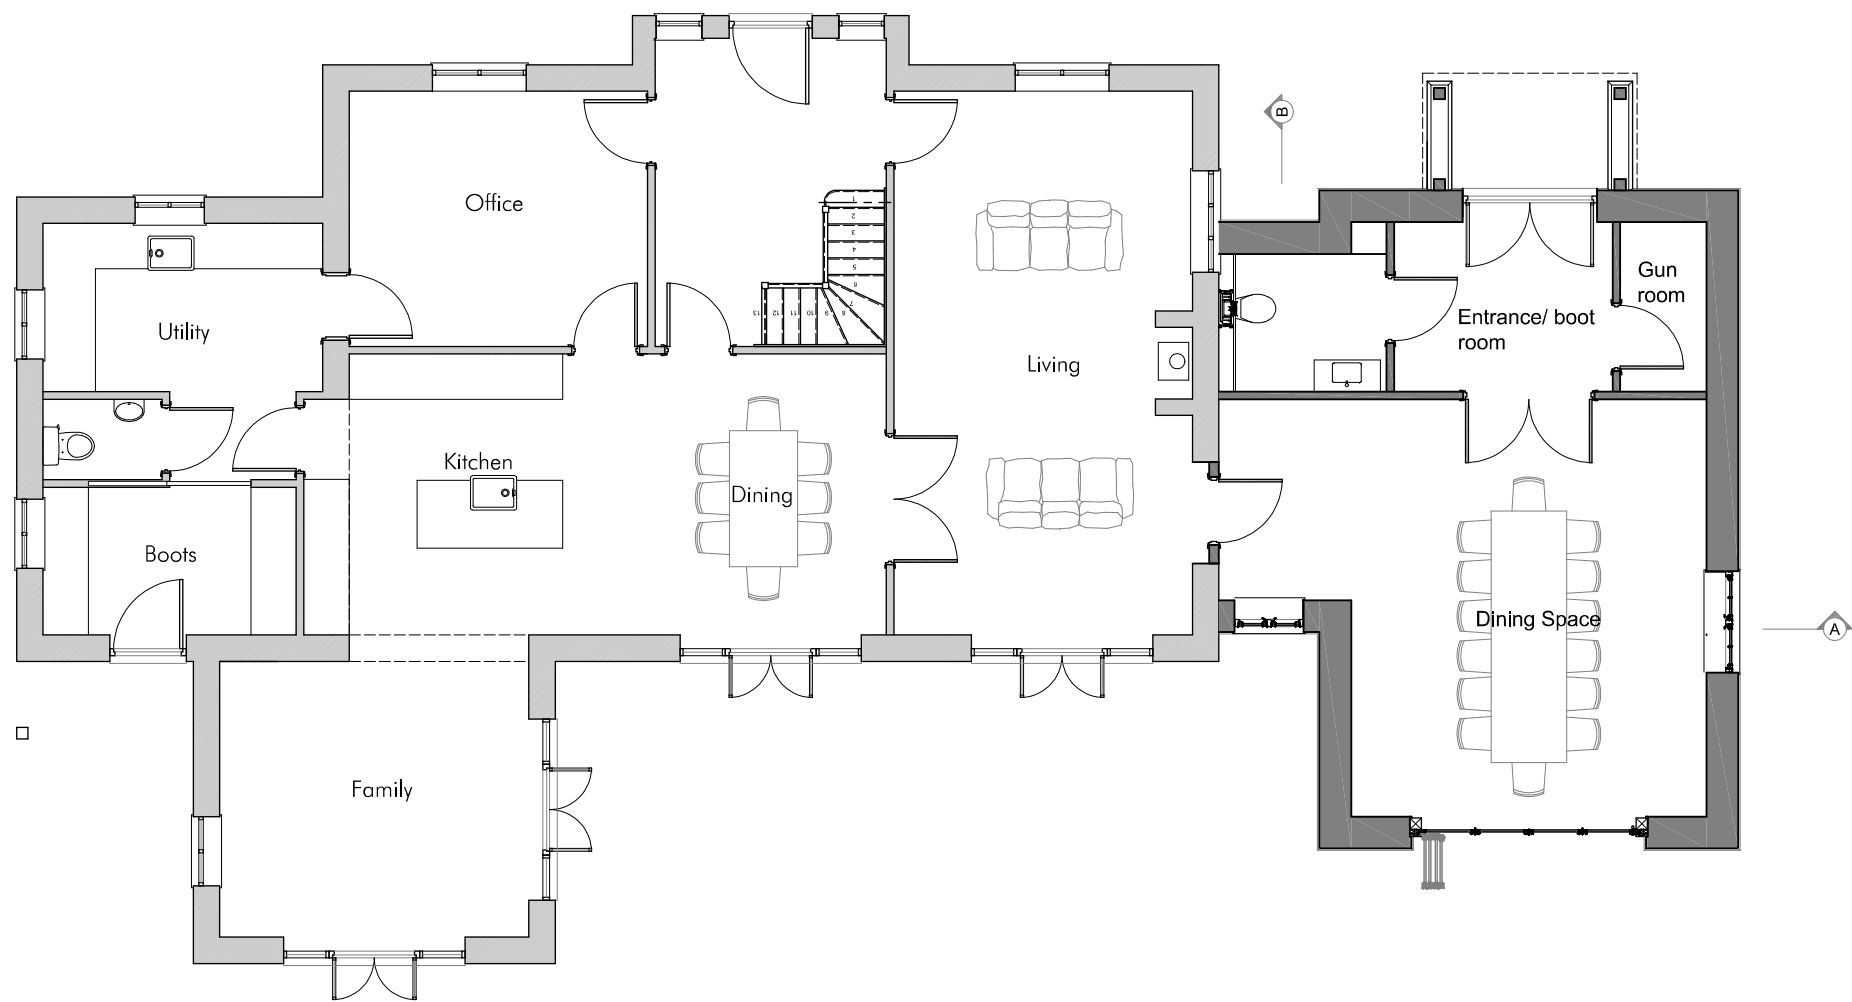

GROUND FLOOR




NORTH ELEVATION




WEST ELEVATION




SOUTH ELEVATION

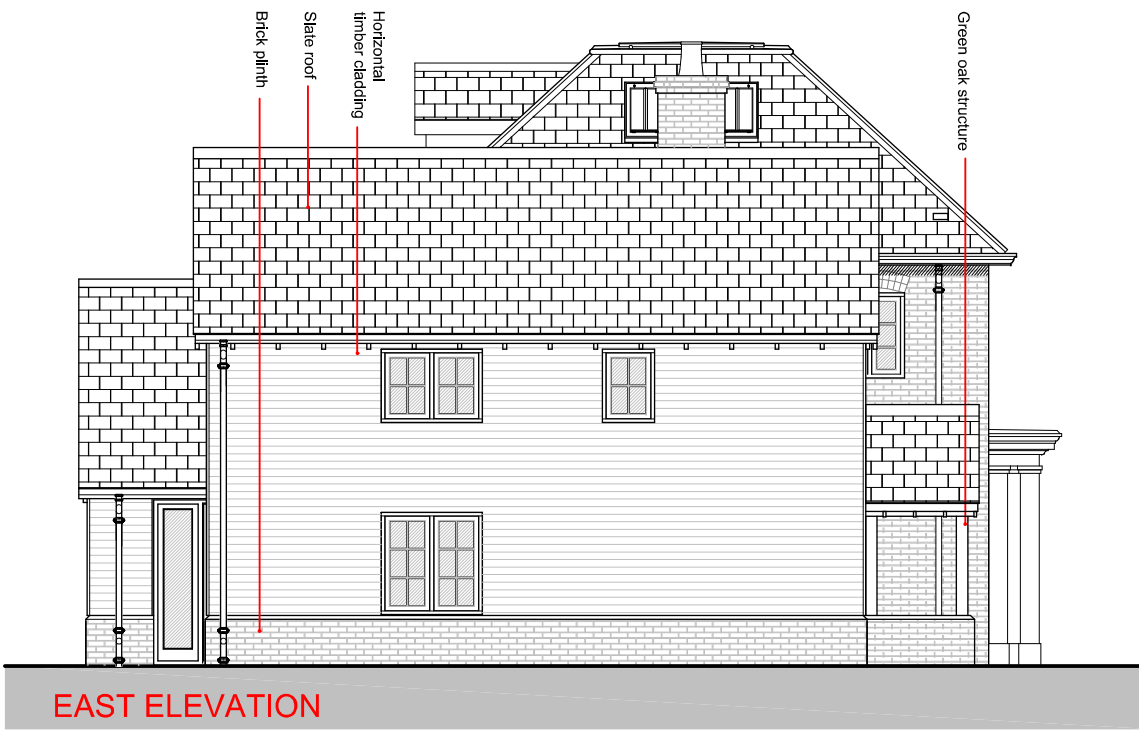

EAST ELEVATION

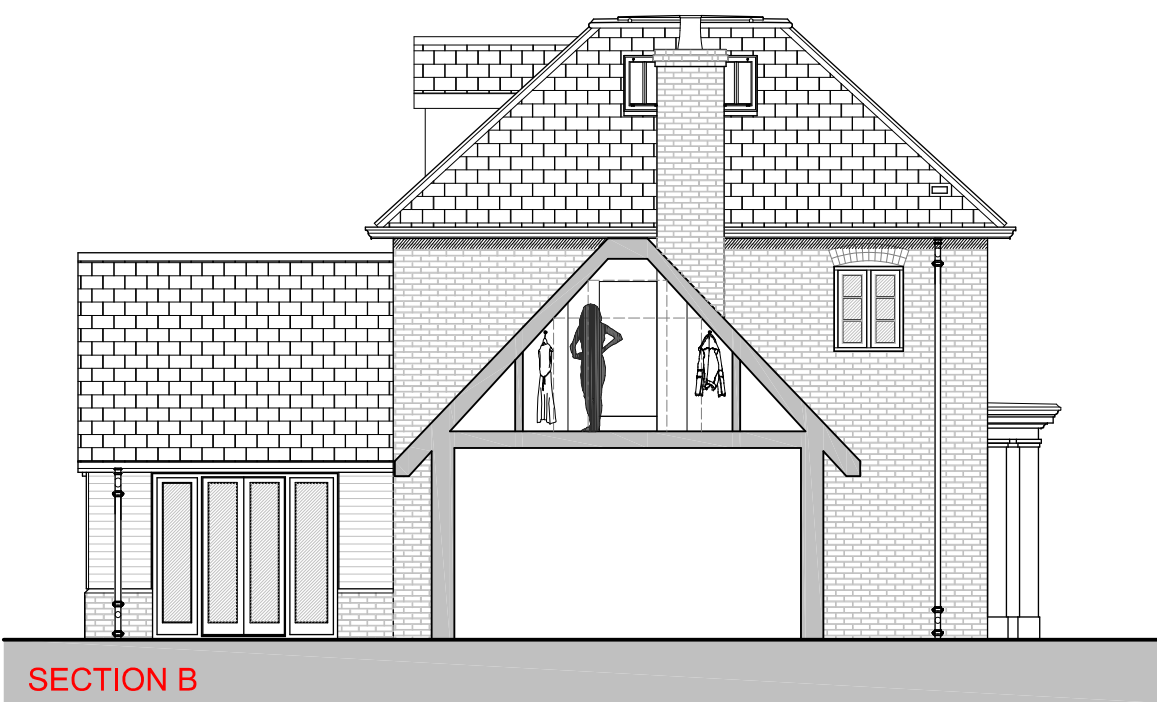

SECTION B

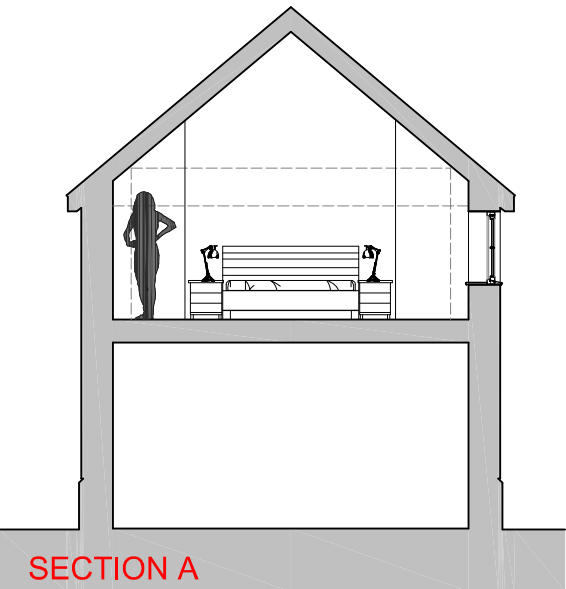

SECTION A

