THIS DRAWING IS COPYRIGHT
Contractor must take site sizes

Any discrepencies between the drawing and site conditions should be reported to the Principal Designer

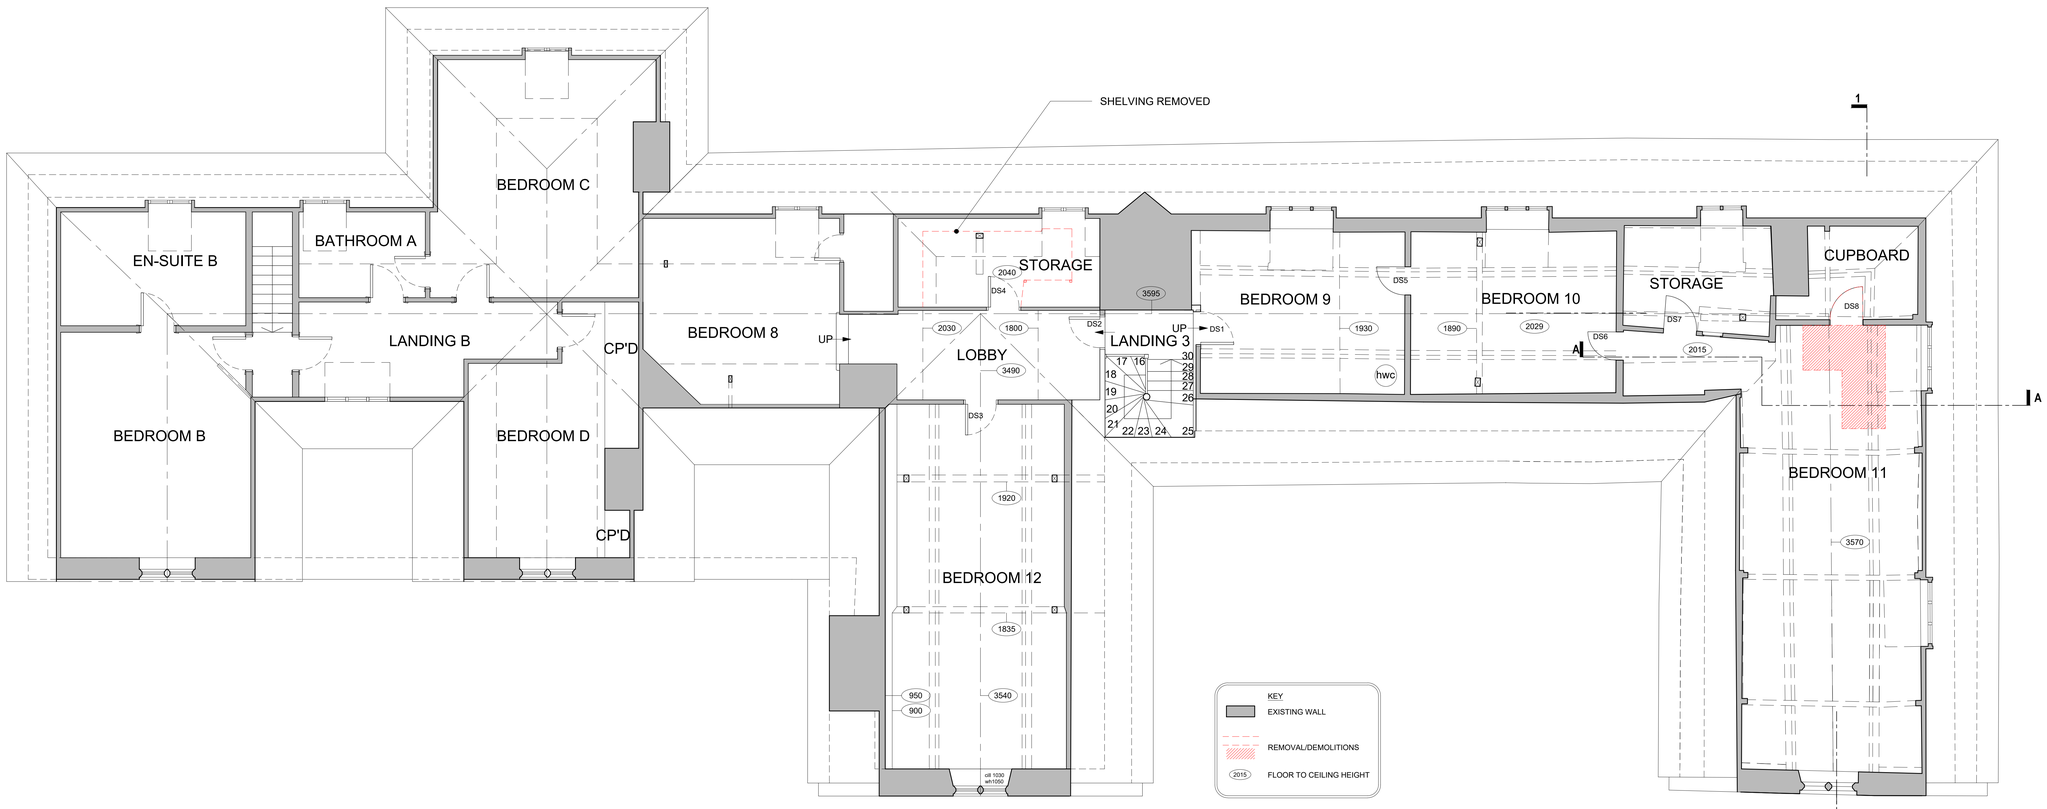

DEMOLITION
SECOND FLOOR PLAN
Scale 1:50

0 1m 2m 3m
Scale bar (1:50)

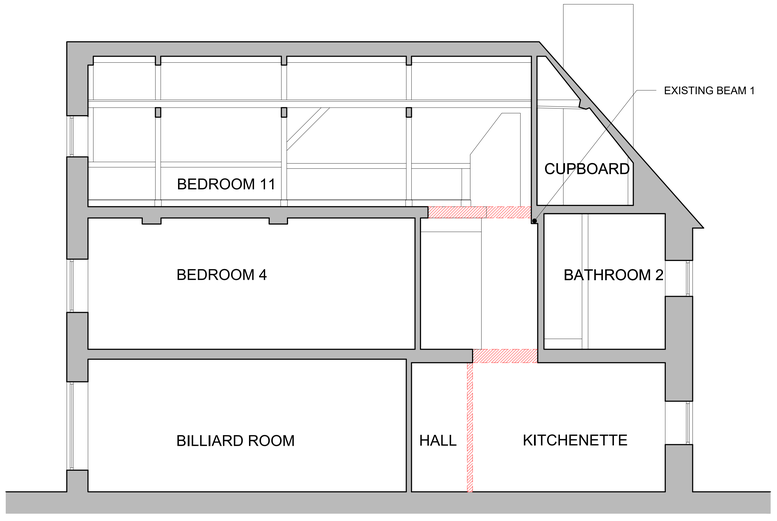

DEMOLITION
SECTION 1-1
Scale 1:50

0 1m 2m 3m
Scale bar (1:50)

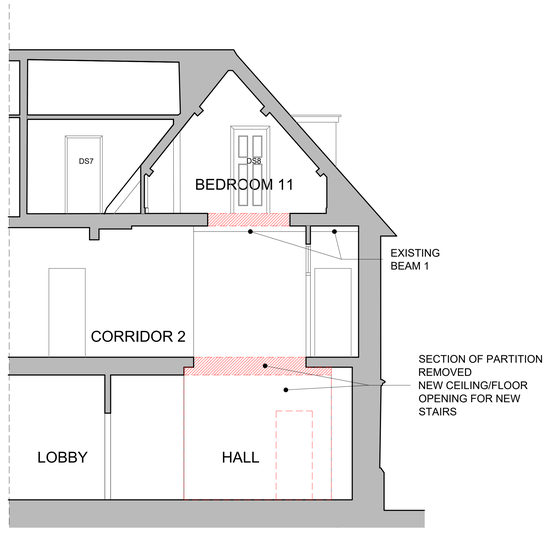

DEMOLITION
SECTION A-A
Scale 1:50

0 1m 2m 3m
Scale bar (1:50)

Rev.	Date		Init.
A	11/09/2026	LBC Application submission / removal of draft.	JG

CLIENT
Mrs. F.Turner

PROJECT
THE MANOR HOUSE
WINTERBOURNE STOKE
WILTSHIRE

DRAWING
DEMOLITION
SECOND FLOOR PLAN
AND SECTIONS 1-1 AND A-A

DRAWN:	Date:	Scale:
EK	26/06/2026	1:50 @ A0

Drawing number: **4378-20** Rev. **A**

DOLMAN
ARCHITECTURAL DESIGNERS BUILDING SURVEYORS
COST CONSULTANTS CDM PRINCIPAL DESIGNERS
Sussex House
Bath Road
Devizes
Wiltshire SN10 2AF
Tel: 01380 729456
Web: www.dolmansurveyors.co.uk
Email: info@dolmansurveyors.co.uk