


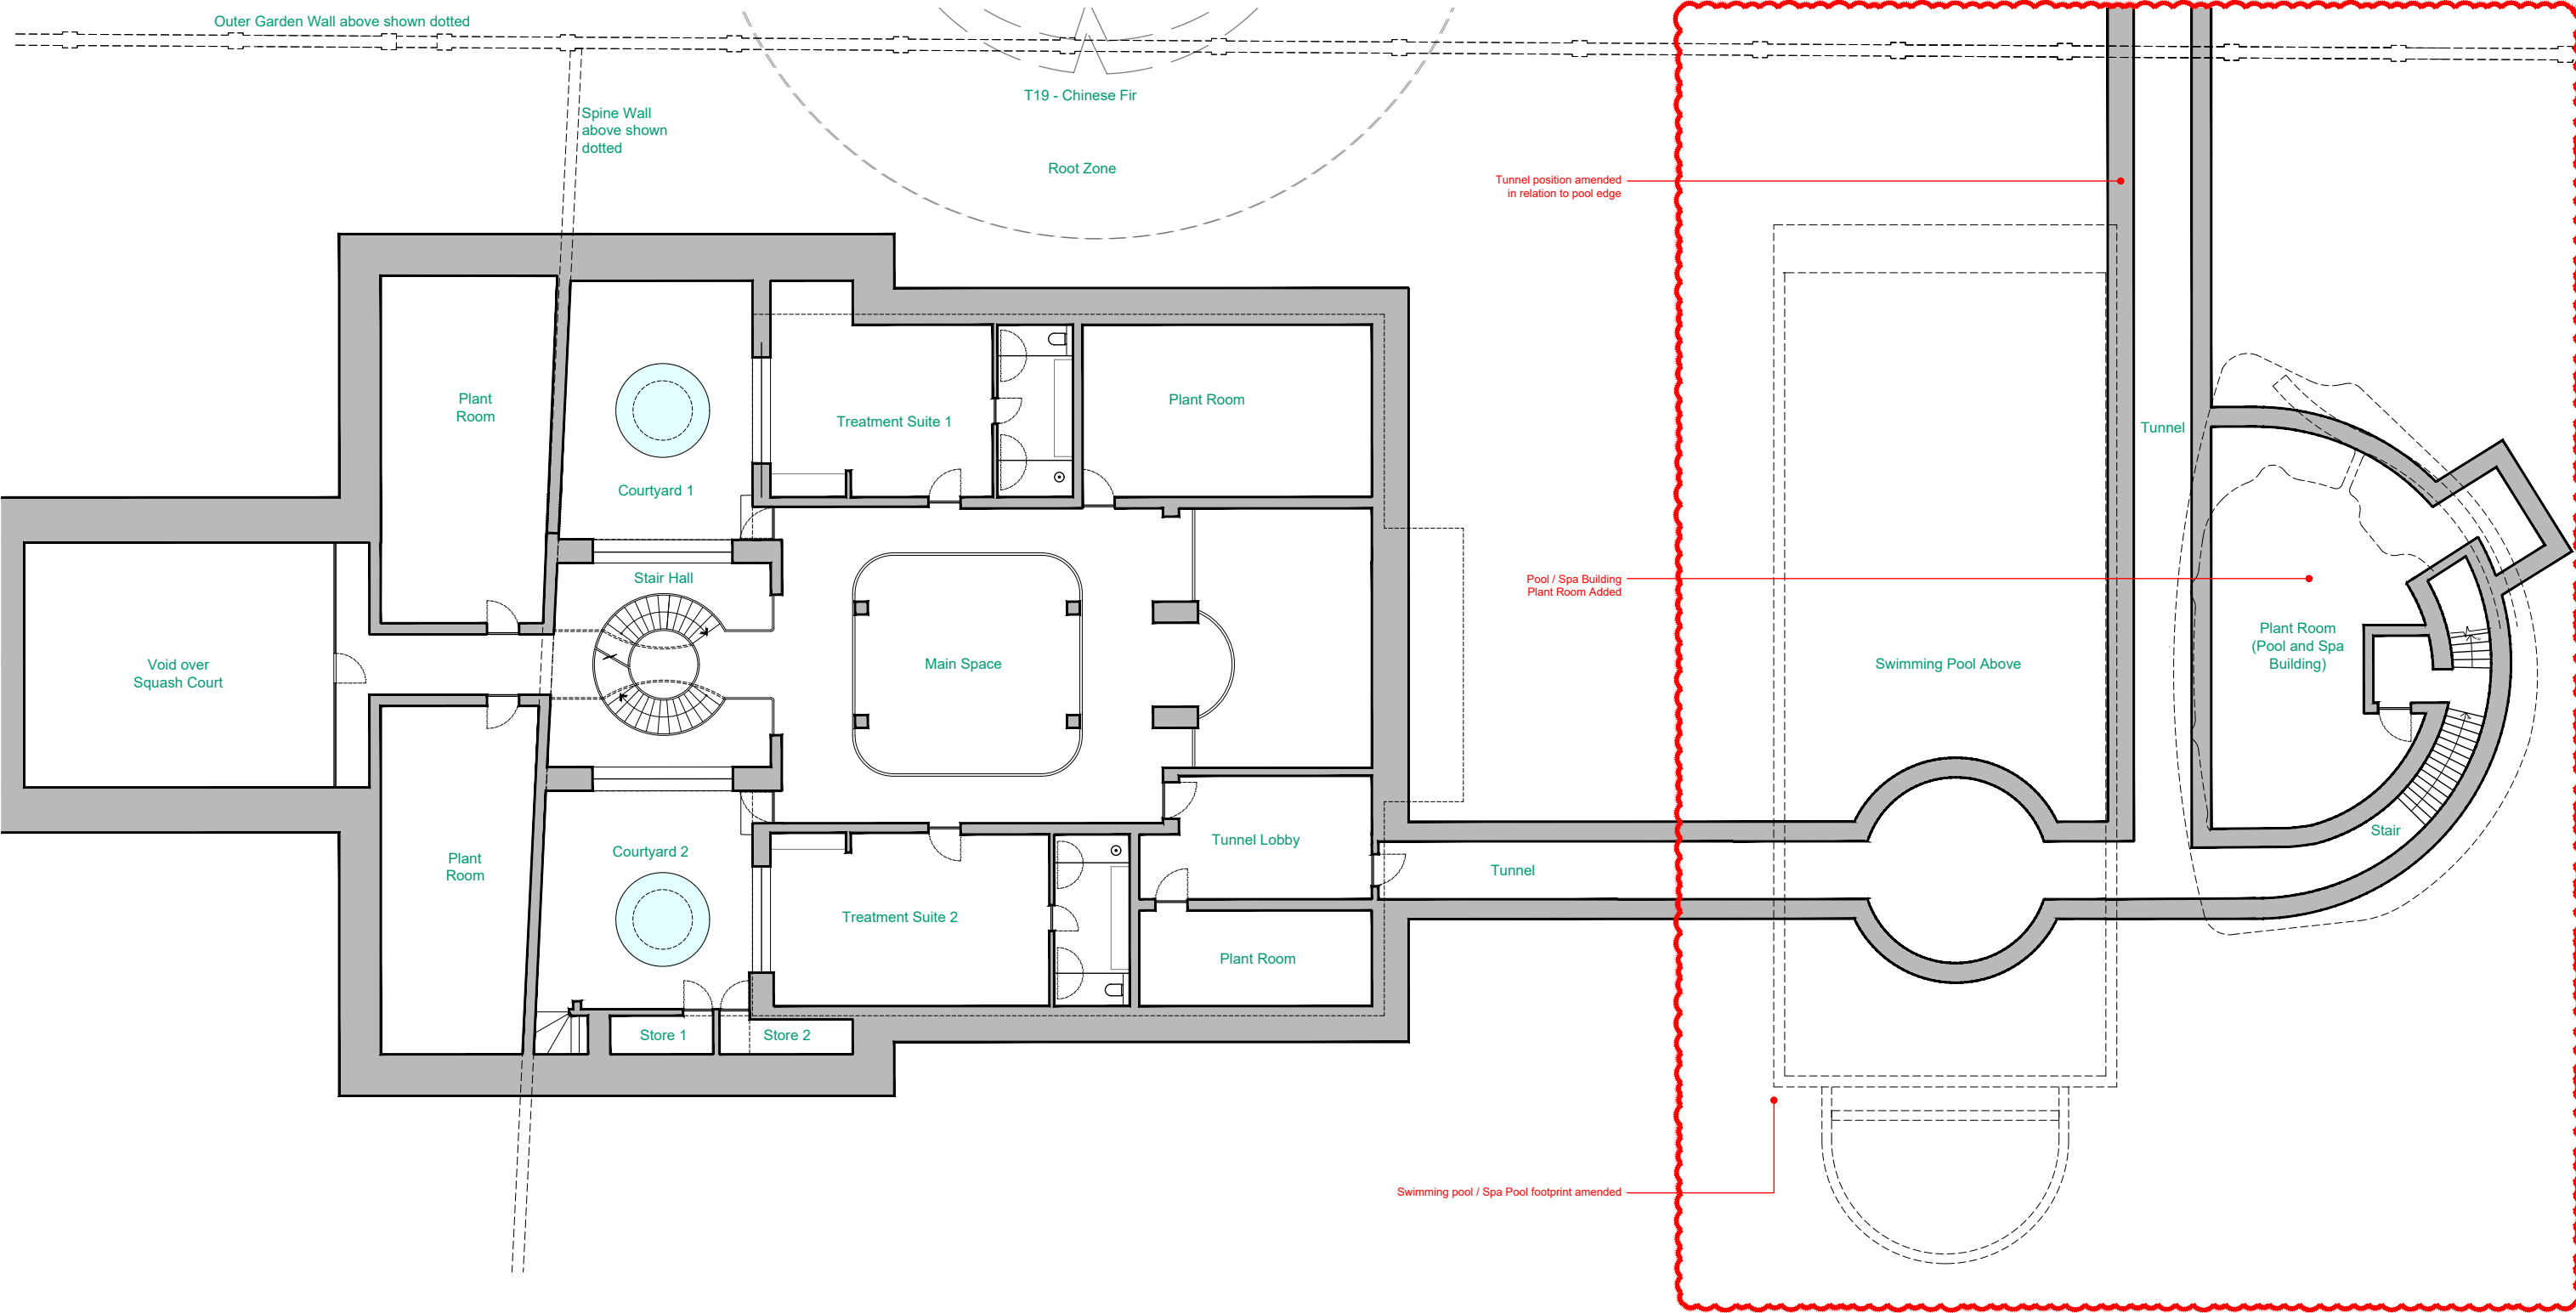

Proposed Mezzanine Plan
Scale 1:100 @ A1

- No. Notes
1. Dimensions to be verified on site. Only figured dimensions to be used and any discrepancies in dimensions are to be reported to the architect. No dimensions are to be scaled from printed drawings. Any areas indicated on this drawing are for guidance only. No responsibility is taken for their accuracy.
2. There is a risk of injury or death in construction if the works are not properly planned and supervised. The contractor must not undertake any element of the work without first having carried out the necessary risk assessments and prepared detailed method statements.



Job: TH - The Pool House & The Walled Garden		Title: Proposed Mezzanine Plan Summary of Amendments	
Type: 250414_FPA01		Status: PLANNING	
drawn by	checked by	approved by	
scale 1:100 @ A1	size A1	date 14/04/25	
job number	drawing number	revision	
3121	211.1	E	
no. revision.	date.		
E Pool amended, Plant room added, tunnel realigned	2026/08/12		
D Tunnel through walled garden reinstated	2026/05/26		
C Spa/steam Building footprint + tunnel revised & pool length increased	2026/03/31		
B External stair to Courtyard 2 and ancillary storage spaces incorporated	2026/02/05		
A Spa/steam Building footprint incorporated	2025/05/08		
* Initial release	2025/04/14		

BLDA ARCHITECTS

RIBA  211 Design Centre East
Chartered Practice Chelsea Harbour
London, SW10 0XF
mail@blda.co.uk
www.blda.co.uk
t +44 (0) 20 7838 5555