




(Reference Inspiration Images)

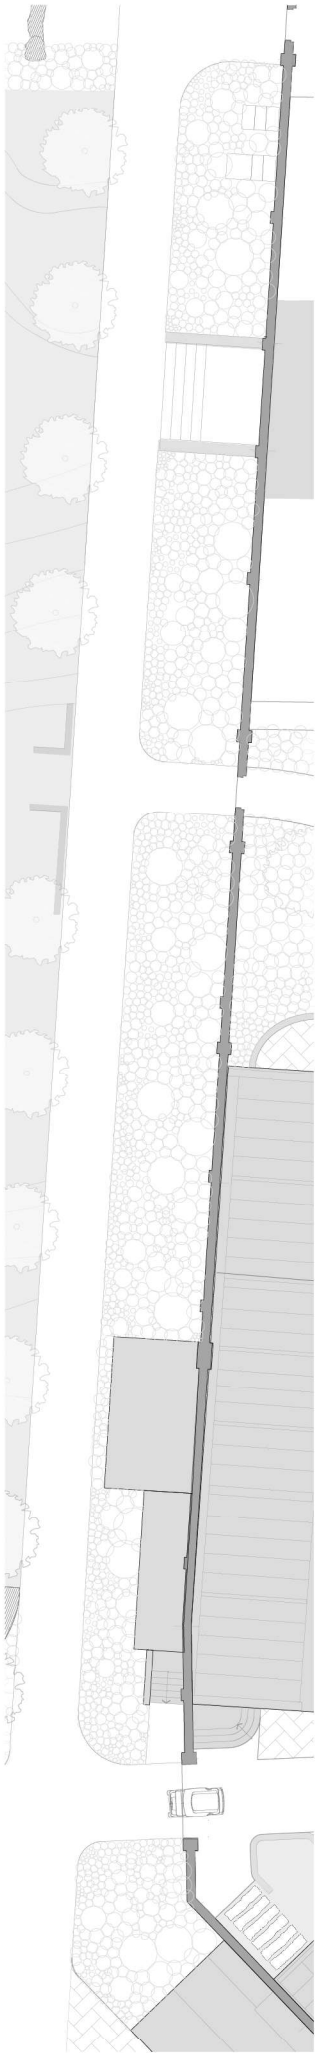

Area 6:

Trees		
Species	Root Condition	Size
(1) Abies korana	C 7L	100cm
(2) Dicksonia antarctica	C 7L	75cm
(3) Wollomia nobilis	C 7L	90cm
(4) Cyathea cooperi	C 7L	60cm
Shrubs / Climbers		
Species	Root Condition	Size
(5) Hamamelis x intermedia 'Pallida'	C 5L	90cm
(6) Hamamelis 'Aurea' / 'Aurea'	C 5L	90cm
(7) Hamamelis x intermedia 'Aphrodite'	C 5L	90cm
(8) Edgeworthia chrysantha 'Red Dragon'	C 5L	90cm
(9) Edgeworthia chrysantha 'Grandiflora'	C 5L	90cm
(10) Fatsia polycarpa 'Green Fingers'	C 5L	90cm
(11) Broussonetia papyrifera	C 5L	90cm
(12) Vitex flexilis	C 5L	90cm
(13) Parthenocissus quinquefolia var. 'Engelmannii' C 5L	C 5L	90cm
(14) Parthenocissus tricuspidata 'Veitchii'	C 5L	90cm
(15) Clerodendrum trichotomum 'Jungesii'	C 5L	90cm
Herbaceous		
Species	Root Condition	Size
(16) Dryopteris wallichiana	P 9cm	
(17) Roscoea scillifolia atropurpurea	P 9cm	
(18) Roscoea tibetica	P 9cm	
(19) Roscoea purpurea 'Red Goshawk'	P 9cm	
(20) Roscoea humana 'Rosemoor Plum'	P 9cm	
(21) Roscoea cautleyoides var pubescens CLD687	P 9cm	
(22) Trillium latum	P 9cm	
(23) Trillium grandiflorum	P 9cm	
(24) Trillium kurabayashii	P 9cm	
(25) Trillium parviflorum	P 9cm	
(26) Trillium recurvatum	P 9cm	
(27) Trillium sulcatum	P 9cm	
(28) Cardocrinum giganteum var. 'Yunnanense'	P 9cm	
(29) Hedydium aurantiacum	P 9cm	
(30) Hedydium griffithianum	P 9cm	
(31) Hedydium ellipticum	P 9cm	
(32) Hedydium 'Kalampong'	P 9cm	
(33) Streptoglossa palmata	P 9cm	
(34) Persicaria virginiana 'Compton Form'	P 9cm	
(35) Persicaria microcephala 'Red Dragon'	P 9cm	
(36) Lilium martagon 'Claude Sledge'	P 9cm	
(37) Lilium martagon 'Fairy Morning'	P 9cm	
(38) Lilium martagon 'Golden Morning'	P 9cm	
(39) Lilium martagon 'Arabian Knight'	P 9cm	
(40) Lilium martagon 'Pink Morning'	P 9cm	
(41) Zantedeschia aethiopica 'Cromborough'	P 9cm	
(42) Zantedeschia albomaculata	P 9cm	
(43) Zantedeschia 'Memories'	P 9cm	
(44) Veratrum nigrum	P 9cm	
(45) Veratrum jensenianum BSWJ 575	P 9cm	
(46) Rodgersia podophylla 'Redland'	P 9cm	
(47) Iris 'Just Around Midnight'	P 9cm	
(48) Oenothera lutea	P 9cm	
(49) Arisaema speciosum	P 9cm	
(50) Arisaema griffithii	P 9cm	
(51) Arisaema concinnum	P 9cm	
(52) Arisaema nepenthoides	P 9cm	
(53) Arisaema tortuosum	P 9cm	
(54) Arisaema candidissimum	P 9cm	
(55) Arisaema sikokianum	P 9cm	
(56) Saruma henryi	P 9cm	
(57) Uvularia grandiflora	P 9cm	
(58) Uvularia grandiflora pallida	P 9cm	
(59) Podophyllum hexandrum	P 9cm	
(60) Maianthemum racemosum	P 9cm	
(61) Symplocos aconitifolia	P 9cm	
(62) Symplocos palmata	P 9cm	
(63) Impatiens omeiana variegated form	P 9cm	
(64) Tricyrtis hirta	P 9cm	
(65) Tricyrtis 'Blue Wonder'	P 9cm	
(66) Helleborus thibetanus	P 9cm	
(67) Athyrium 'Frizelliae'	P 9cm	
(68) Beesia calthifolia	P 9cm	
(69) Paris quadrifolia	P 9cm	
(70) Paris incompleta	P 9cm	
(71) Mukdenia roosei 'Crimson Fans'	P 9cm	
(72) Cardamine waldsteinii	P 9cm	
(73) Lathyrus vernus	P 9cm	
(74) Anemoneopsis macrophylla	P 9cm	
(75) Sanguinaria canadensis	P 9cm	
(76) Corydalis henrici	P 9cm	
(77) Corydalis solida 'Beth Evans'	P 9cm	
(78) Epipactis passionata	P 9cm	
(79) Epipactis atrorubra	P 9cm	
(80) Epipactis gigantea	P 9cm	

Bulbs:

Species

(81) Cyclamen hederifolium 'Silver Cloud'

*PLEASE NOTE - Cyclamen and all bulbs will be dispersed amongst planted herbaceous stock and to be planted while dormant during the autumn months.

Soil Preparation Notes:

GENERAL SOIL HANDLING
It is important to avoid soil physical degradation during all phases of soil handling (e.g. regrading, decompaction and amelioration). Soil handling operations should ideally be carried out when the soil is reasonably dry and non-plastic (friable) in consistency. The soils (topsoil and subsoil) should not be unnecessarily compacted by trampling or trafficking by site machinery. If, during the course of the earthworks, the soil is structurally damaged, it should be suitably cultivated to relieve the compaction and restore the structure prior to any planting, seeding or turfing.

PREPARATION OF SITE SUBSOIL

Stones and Debris:
Any large stones and other debris larger than 75mm brought to the surface should be stone picked or raked and removed.

Decompaction:
Site subsoil should be mechanically loosened to a depth of at least 400mm at 500mm centres to break up any panning. Within RPA's any compacted subsoil should be loosened by hand using garden forks.


TOPSOIL SPREADING
Imported Topsoil to be free draining sandy loam to BS:3882:2015 containing a high proportion of sand.

TOPSOIL DEPTHS
The topsoil depth to soft landscape areas after firming and settlement should be 300mm (planting areas and tree pits) or 150mm (turf and lawn seeding), laid on the prepared subsoil.

FINAL TOPSOIL CULTIVATION
Any large, compacted lumps should be broken down using suitable tillage equipment to produce a fine tilth suitable for planting (<40mm), turfing and seeding (<10mm). Once the topsoil has been cultivated, no further machinery should traffic over the soil surface. Unnecessary foot trafficking must also be minimised. Any large stones <50mm or other undesirable material brought to the surface during this exercise should be removed by picking or hand raking.

MULCHING
Planting areas to be mulched to a min. depth of 50mm. Material: Premium decorative mulch. Bark chippings, evenly graded, 15-30 mm. Appearance - consistent, dark brown. No wood chips or foreign materials allowed.

TREE PITS
Size: 75 mm deeper than root system, wide enough to accommodate roots when fully spread. Backfilling material: Excavated topsoil as described above, firmly consolidated around root system. Compacted sides of pit resulting from the use of mechanical diggers etc to be roughened. Root collar or nursery mark of tree to be level with finished soil level. 600mm ht x 300mm diameter plastic tree shelter secured with 900mm softwood stake. (Not to be used for courtyard trees in planters) Mulch: 100mm depth mulch as specified above, in 500mm radius from tree avoiding contact with root collar of tree.

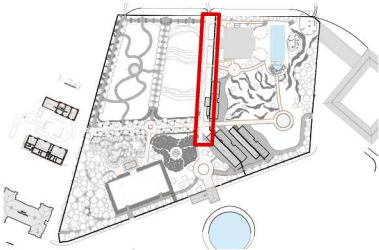

PROJECT:	Tottenham House
TITLE:	Walled Garden - Area 6- Planting Plan
SCALE:	1:100 @A1
DATE:	12.08.26
DRAWING No:	WG-LP-1006-REV6
DRAWN BY:	E PARDY

