
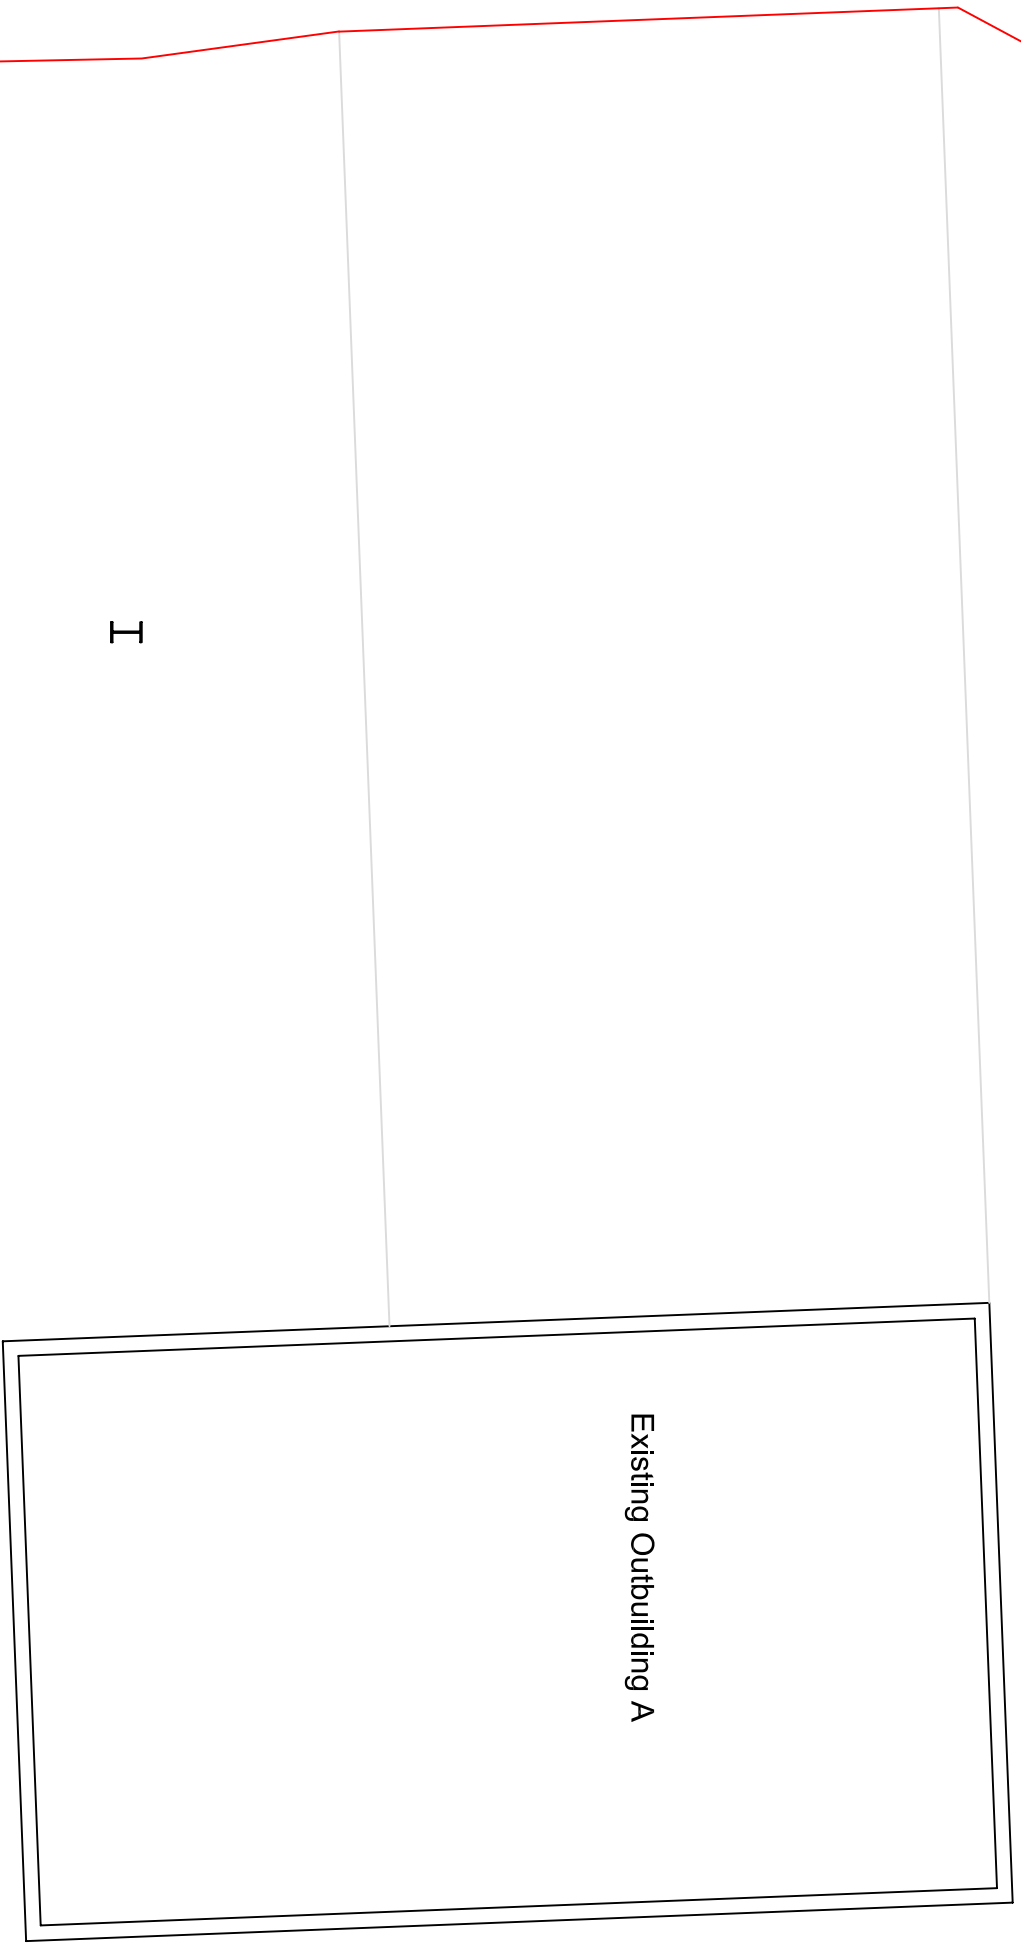
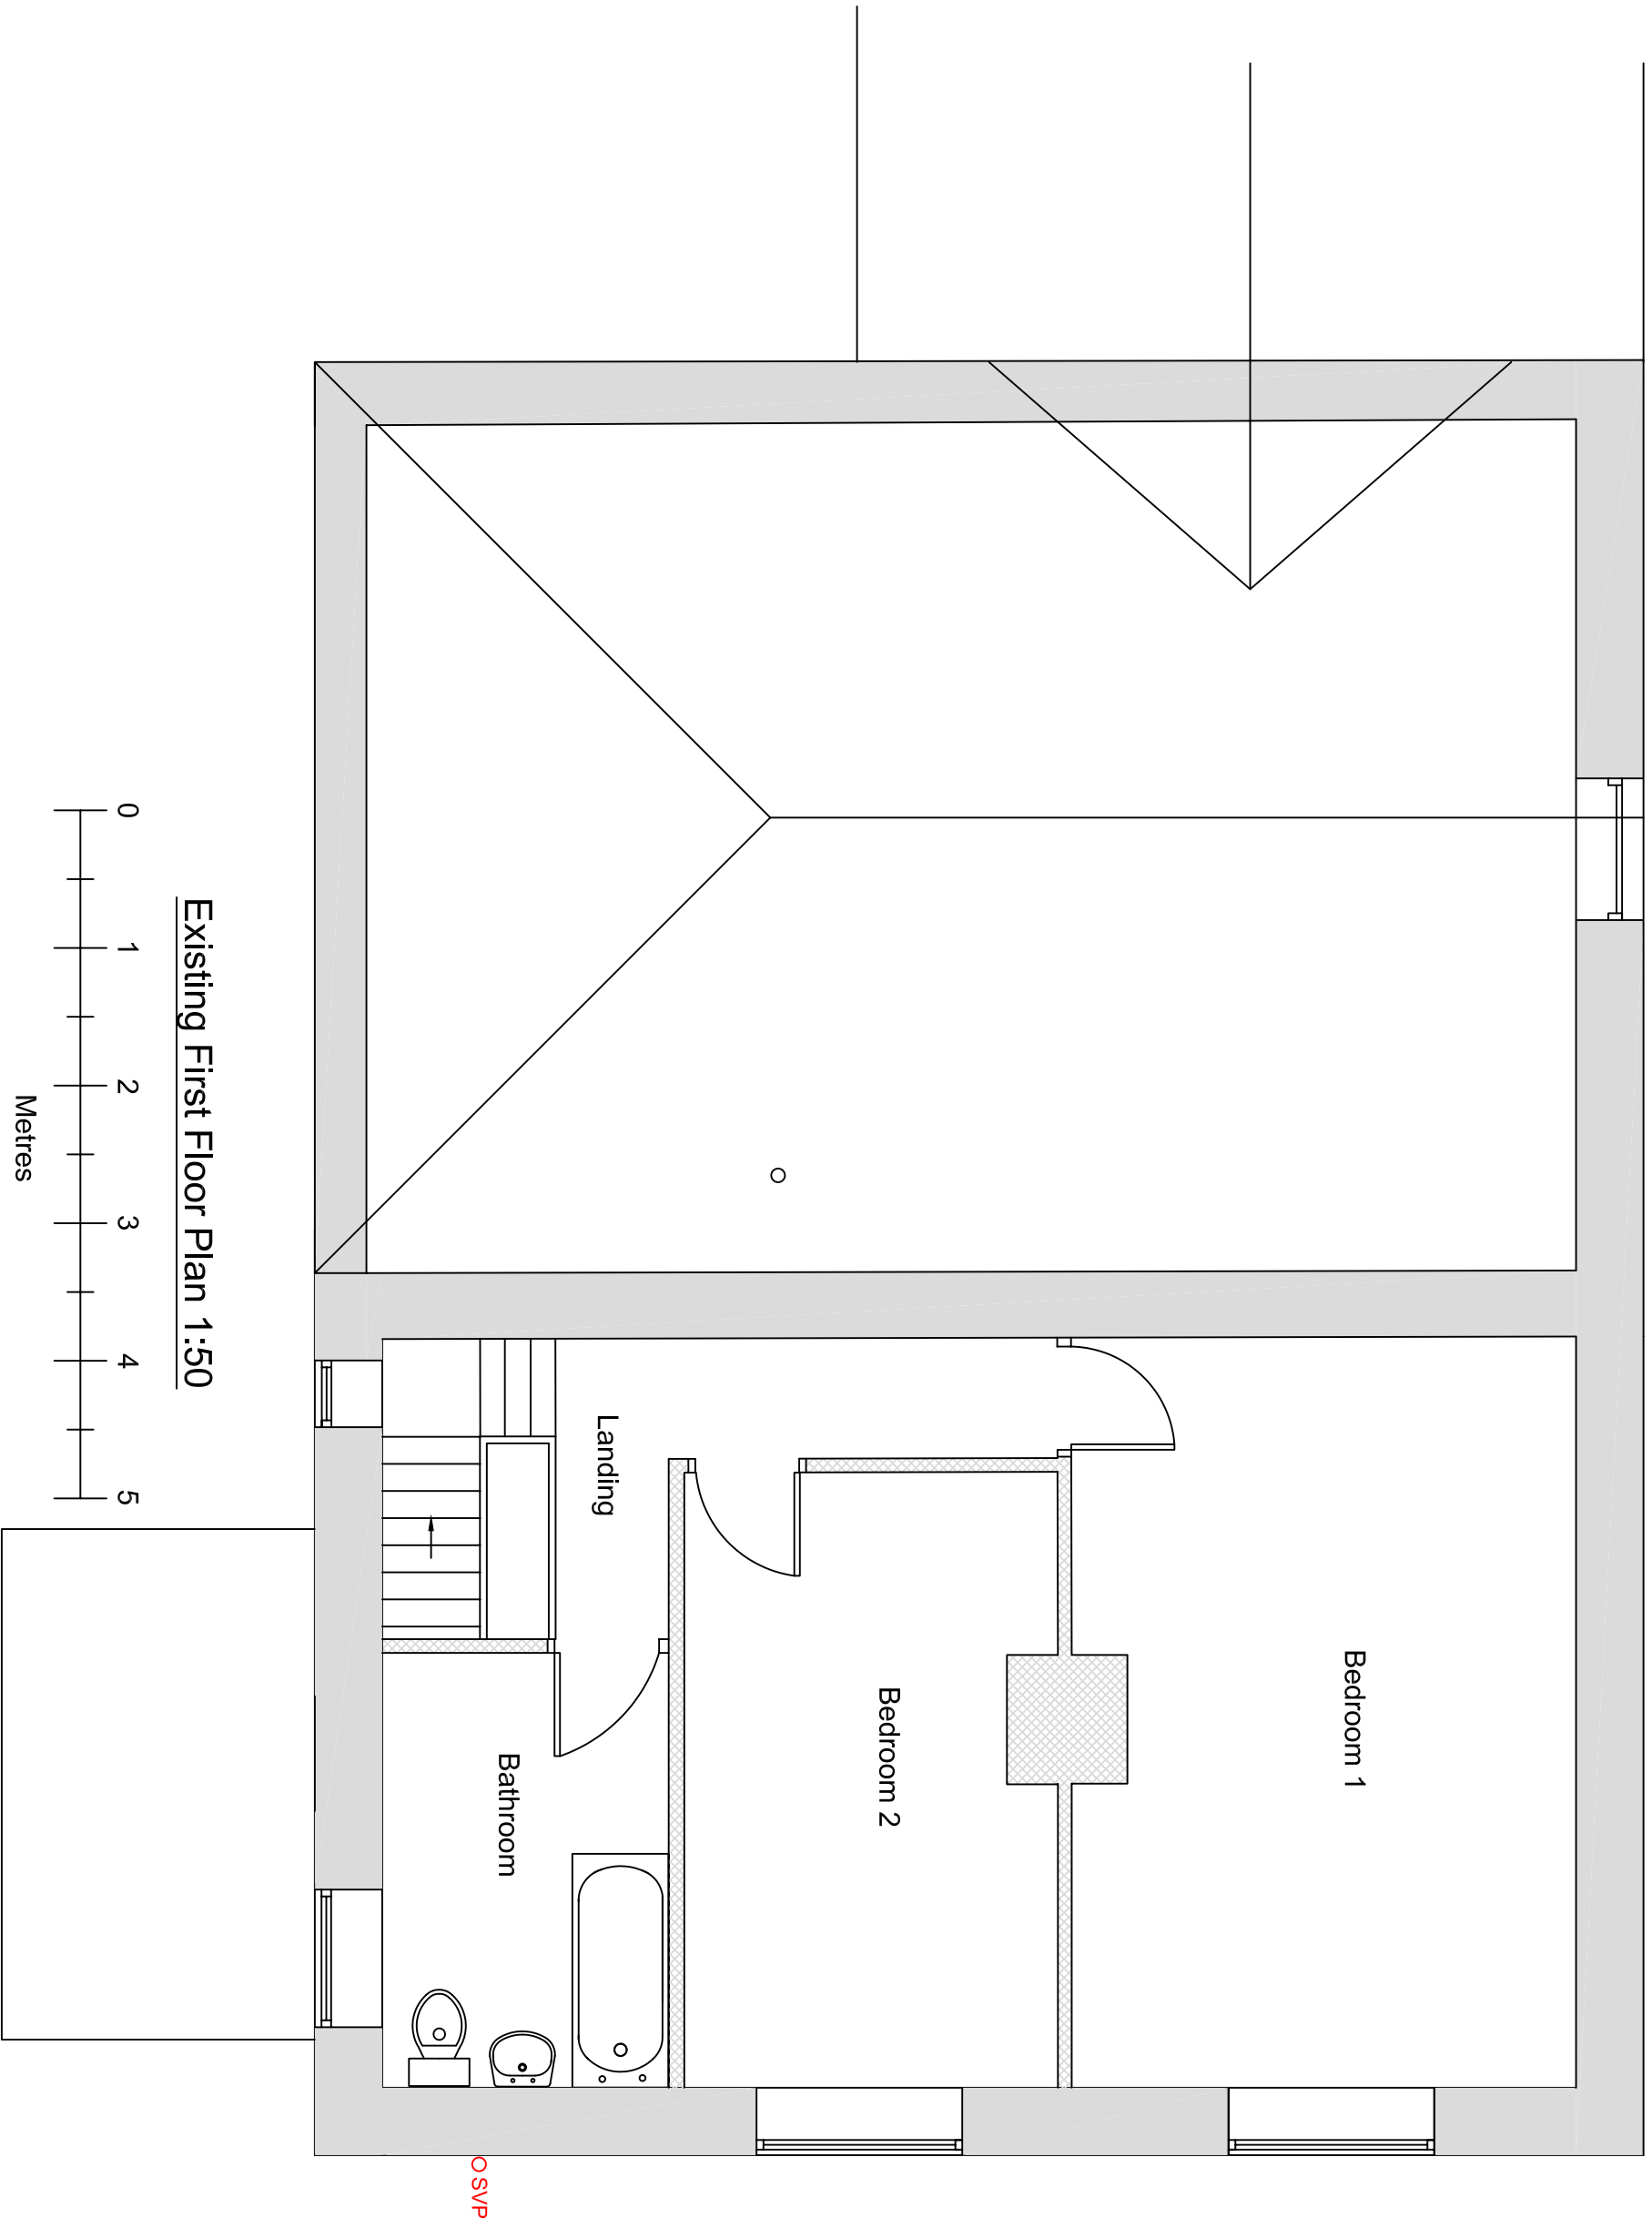


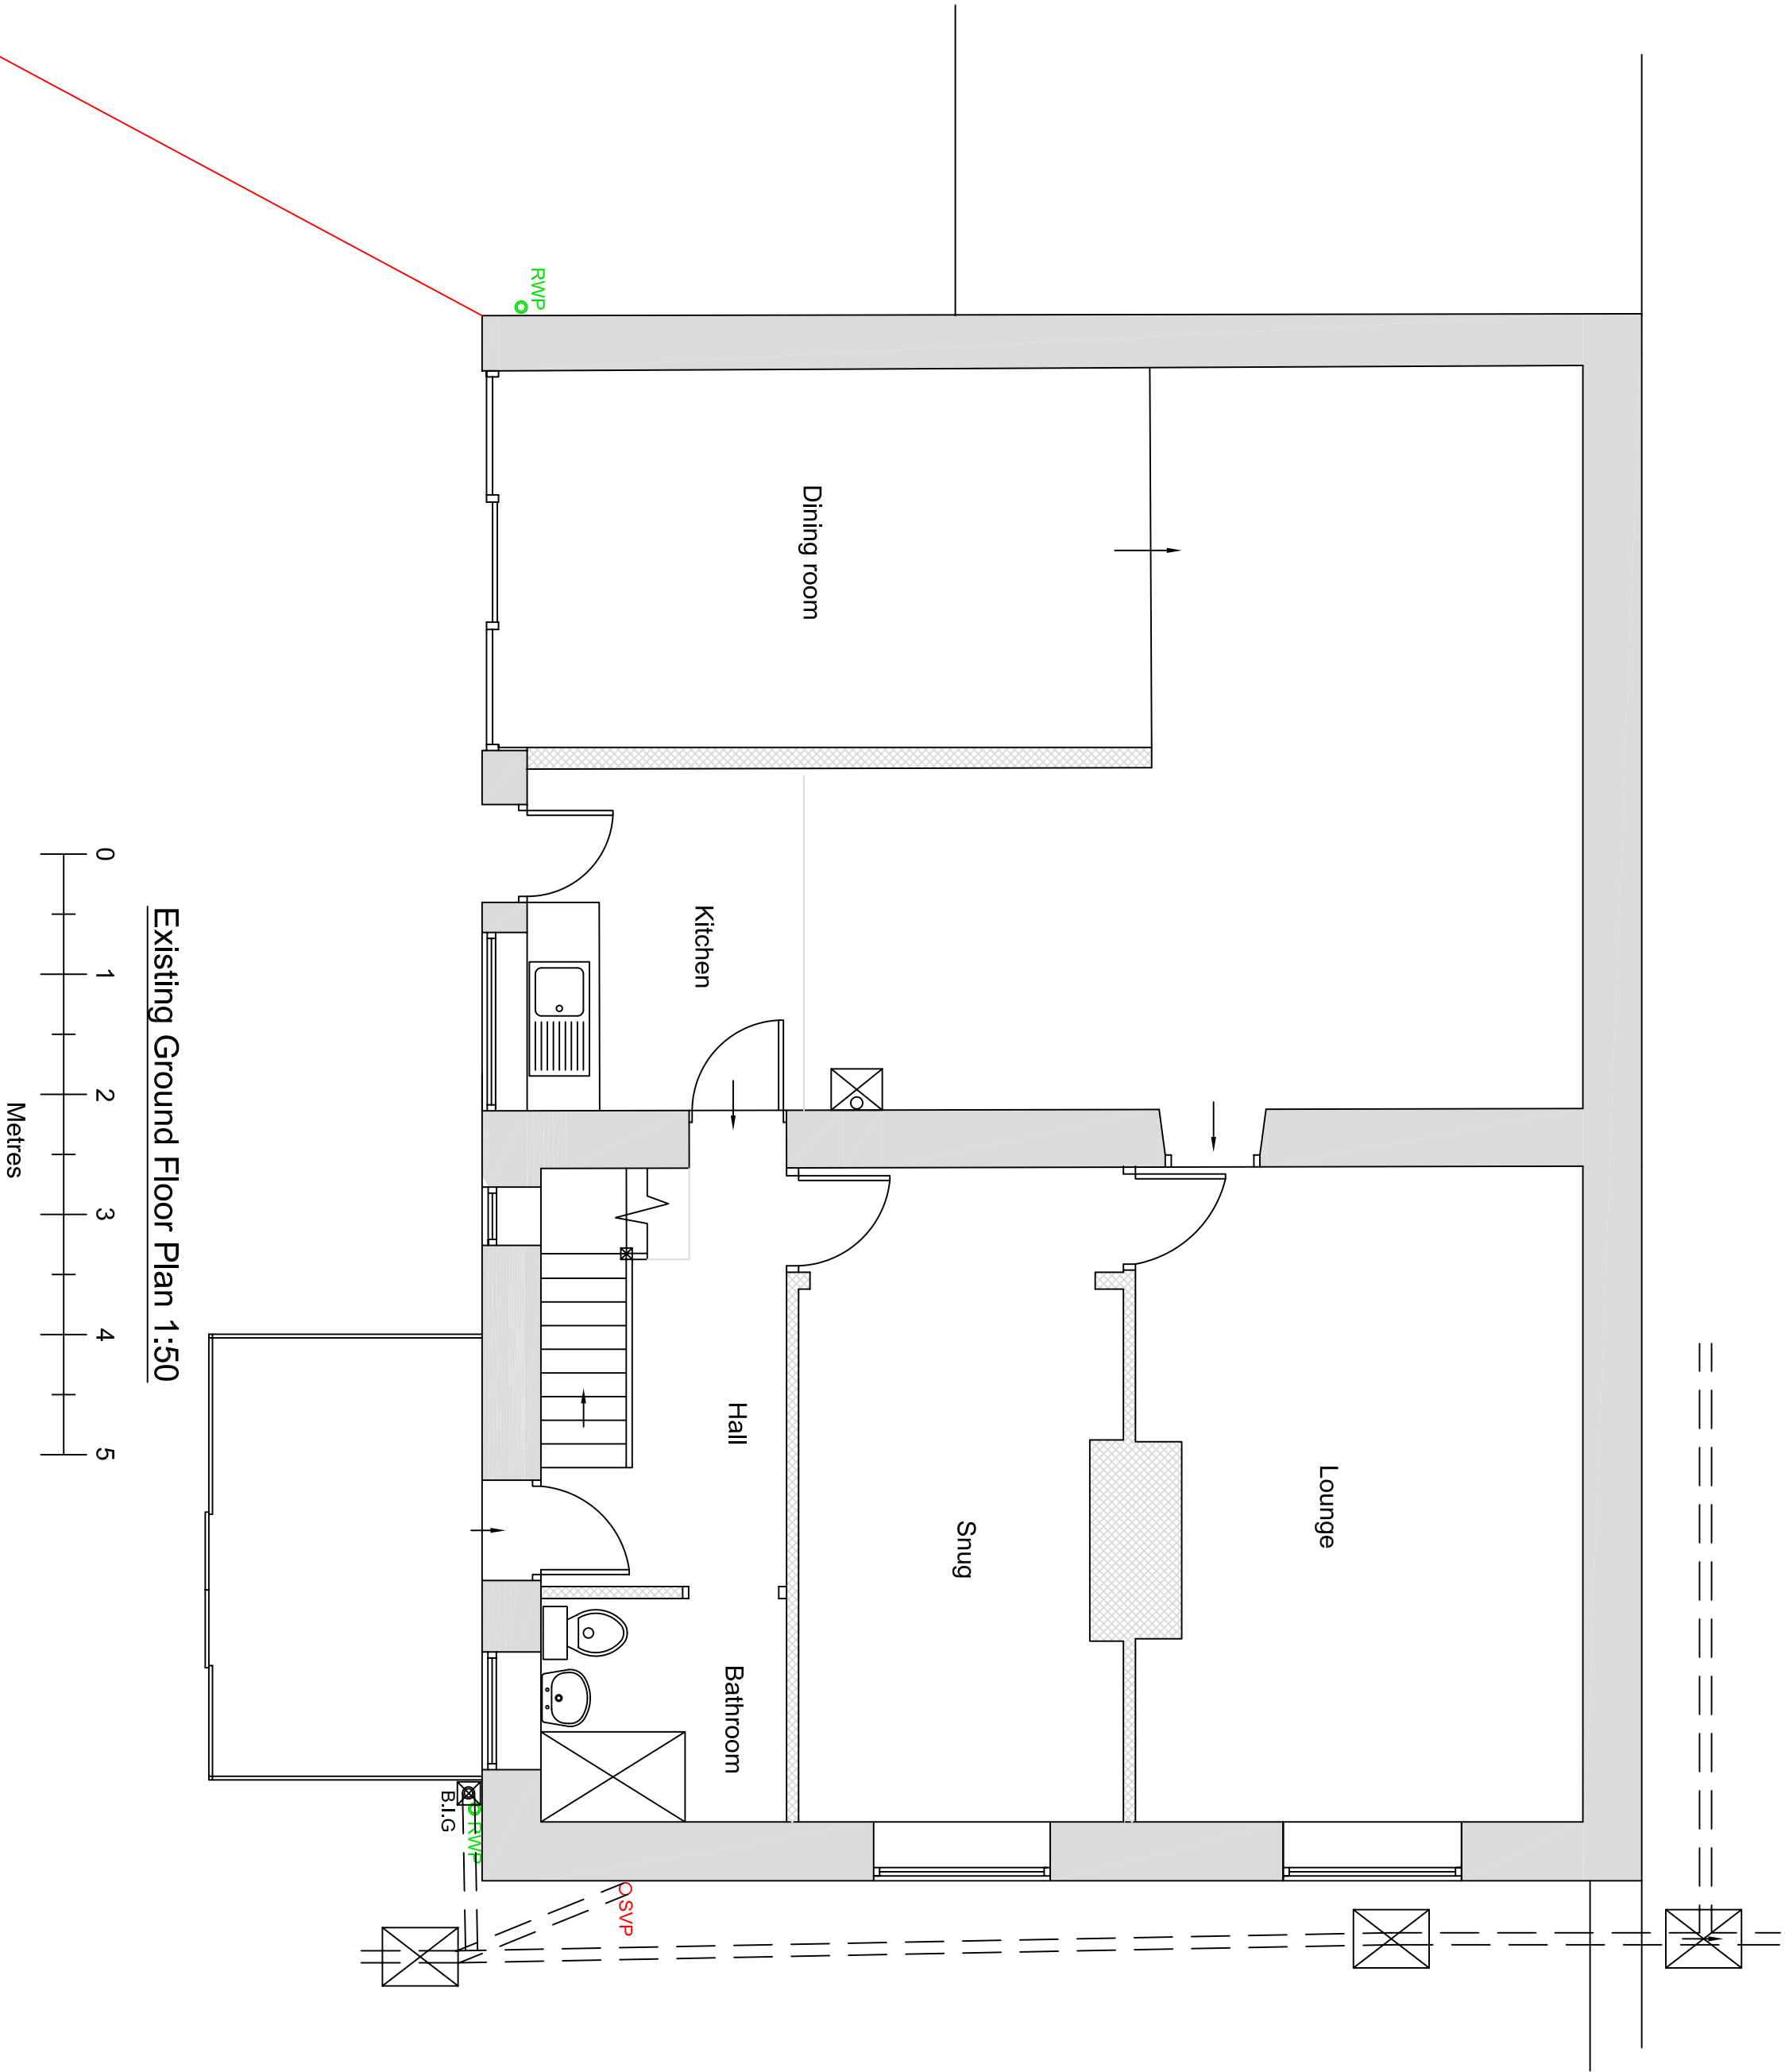

Drawn by		A Harlow & Son 01225 938329	
Proposed Alteration to Existing Planning Permission PL/2025/07696 for Rear Extensions & Replacement Outbuilding for Mr & Mrs P Hammond at Hillview Farm 2B Bradford Road Winsley Wiltshire BA15 2HL			
Scale	1:100, 1:50	A1 Paper/size	
Date	4th July 2026		
		Drawing No AH2025/76 Sheet 3 of 4	

A1 Papersize