



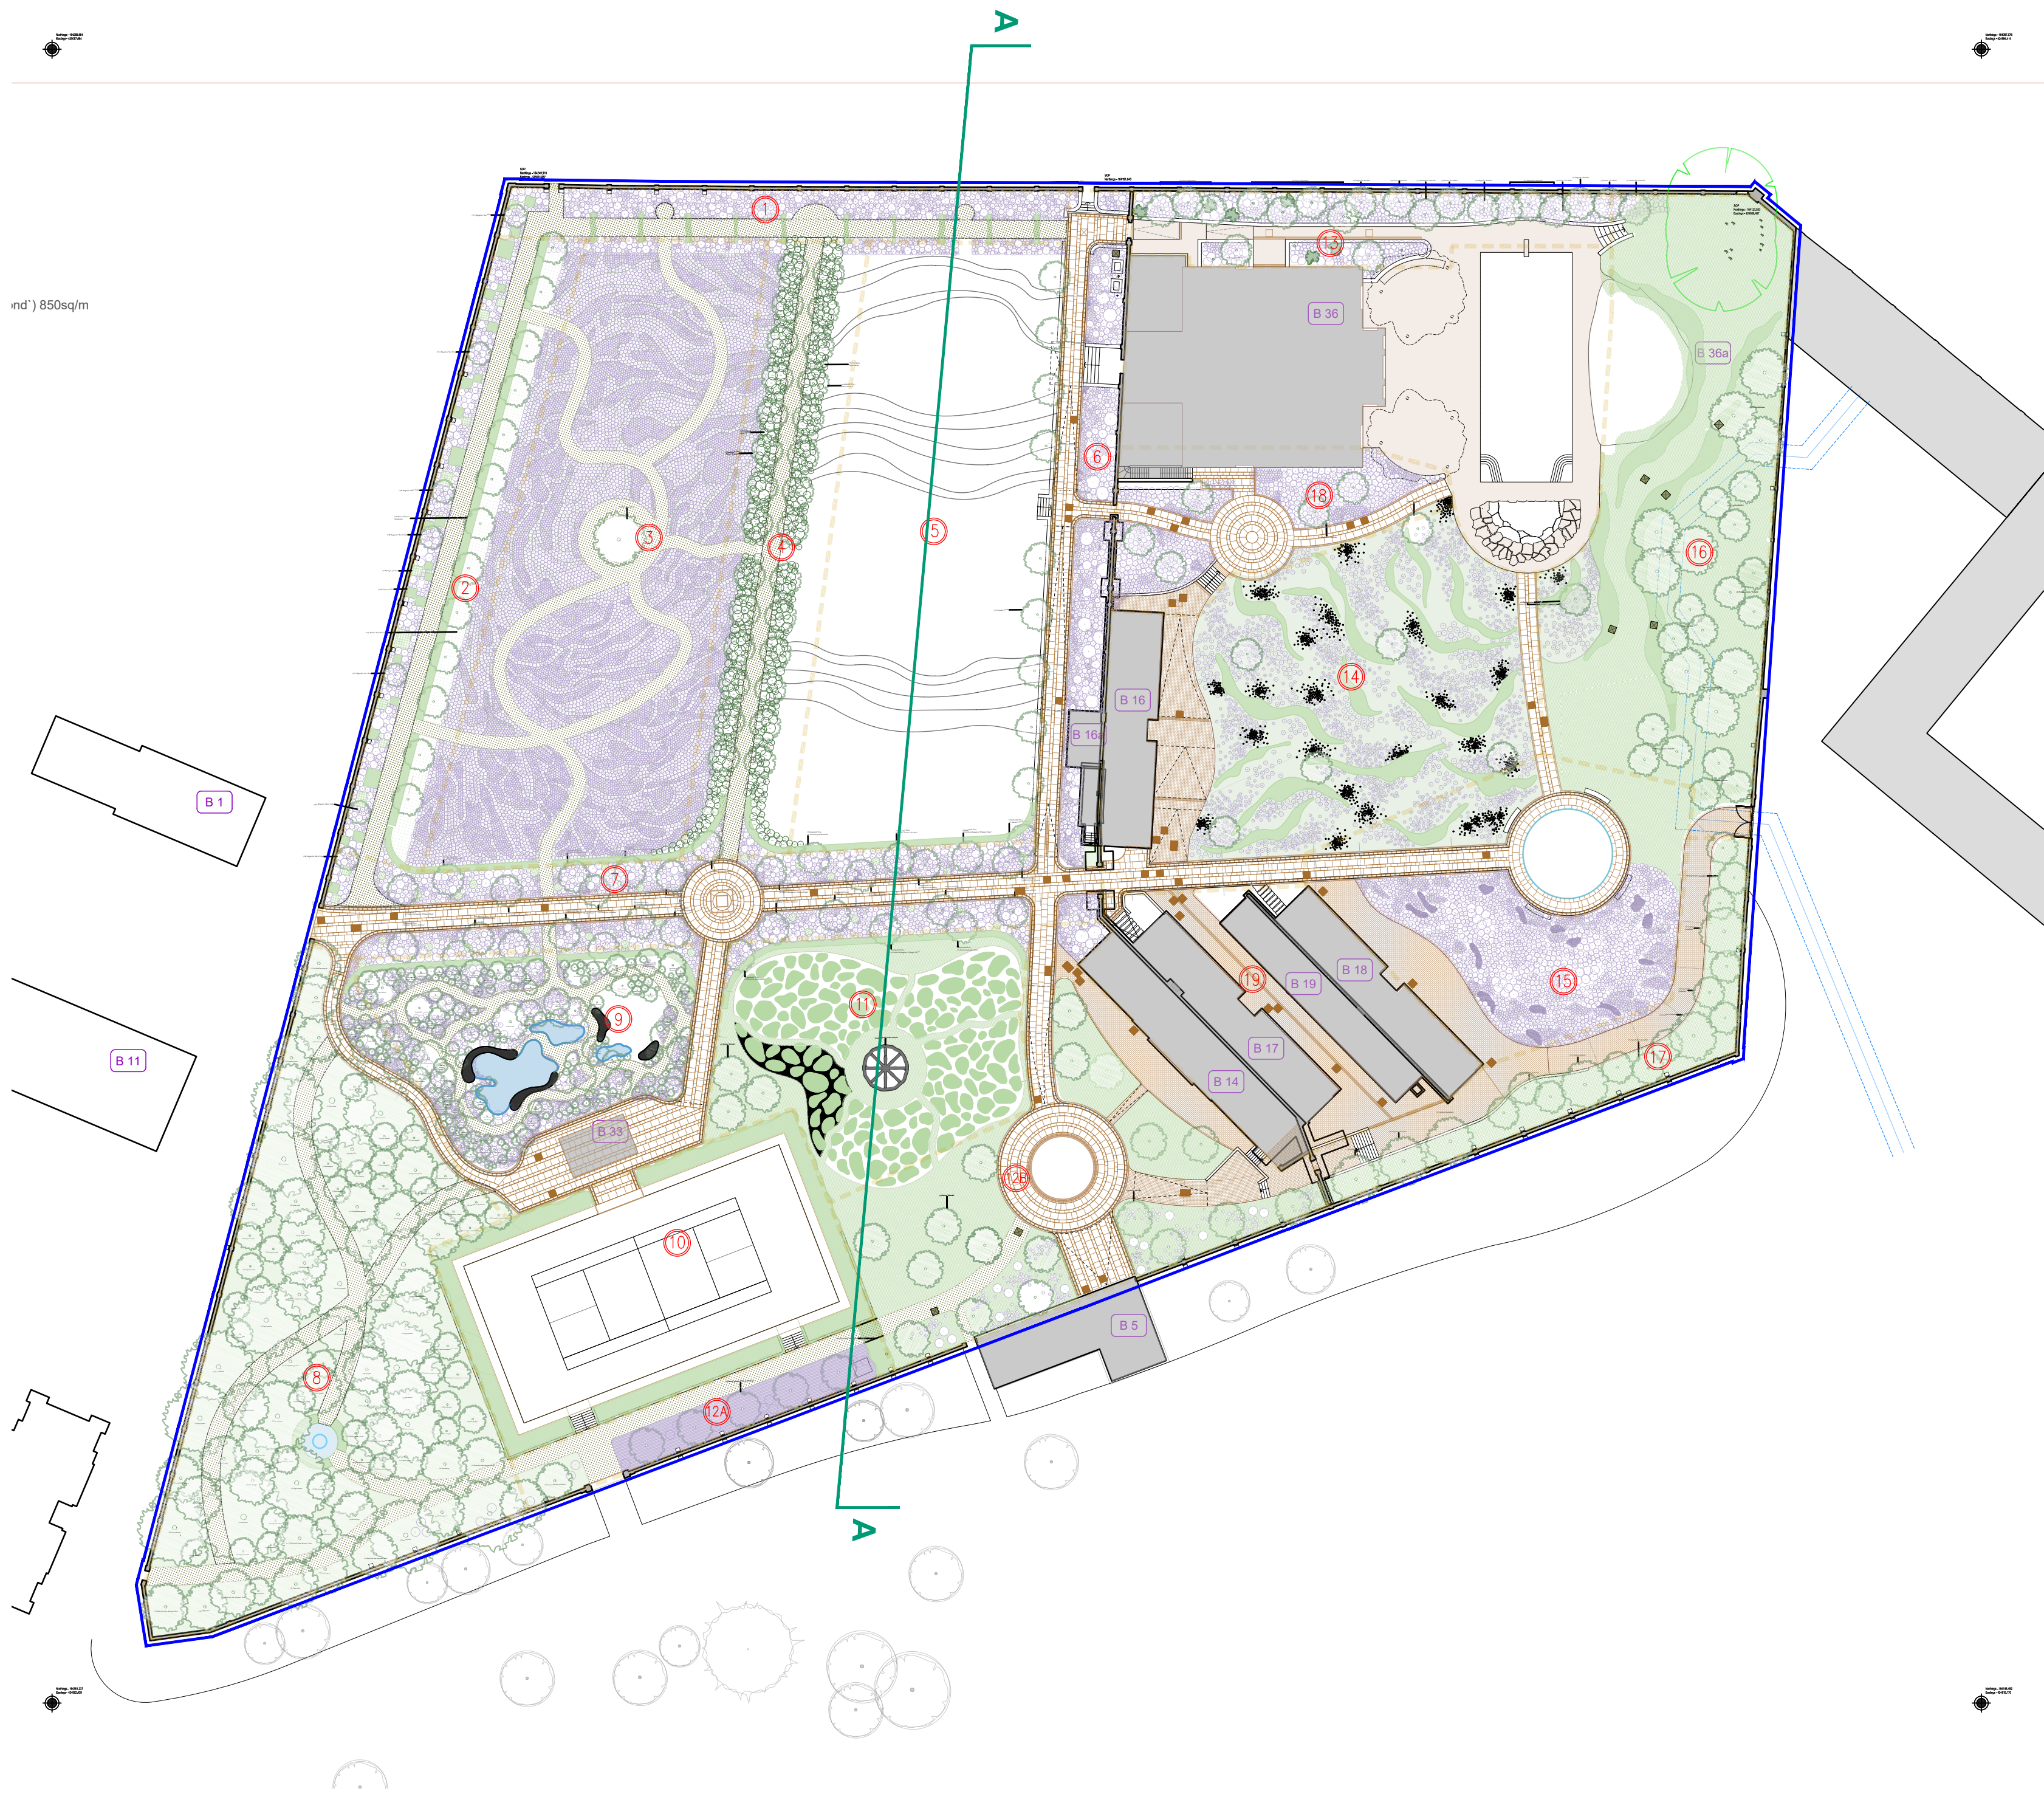

01

Proposed Walled Garden Landscape Masterplan

1:500 @_A1

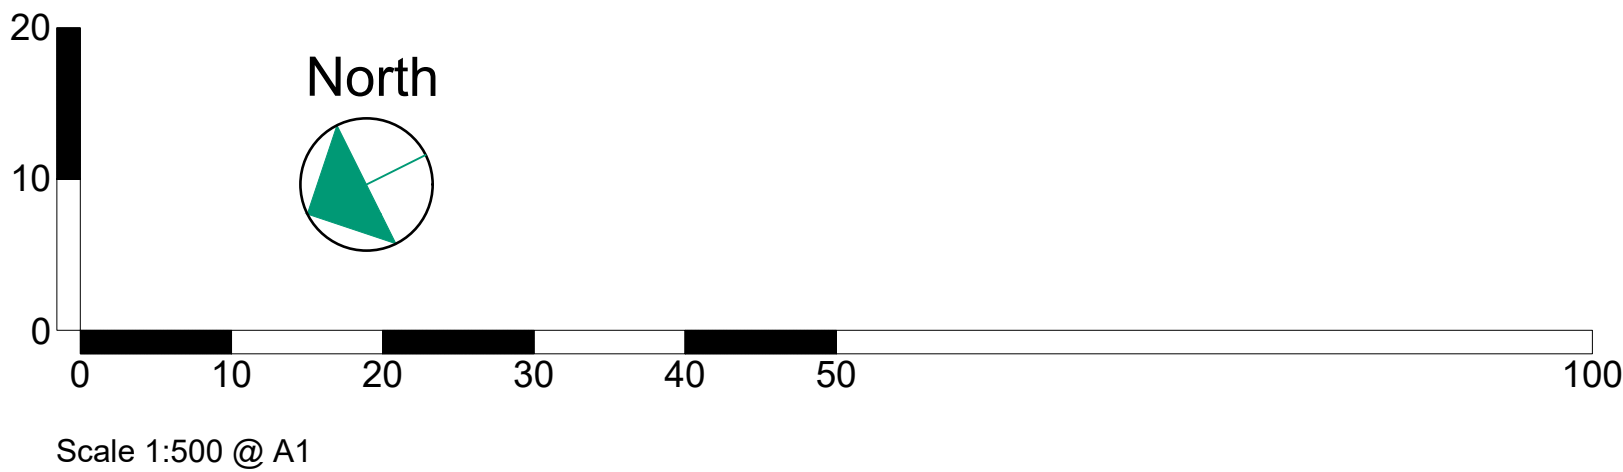

LEGEND

- B 1** Building number
- 11** Soft Landscape Areas
(To be read with conjunction with the GKE Area Planting Plans)

HARD LANDSCAPE

- Reclaimed Yorkstone pathway
- Brick Paving pathway
- Grass pathway
- Pool Surrounding Material - TBC

BUILDINGS

- B 2** The Stables
- B 5** Studio
- B 7** Pond Cottage
- B 9** Energy Centre
- B 11** Maintenance Yard
- B 14** Gardner Facilities
- B 16** Glasshouse A
- B 16a** Plant Room
- B 17** Glasshouse B
- B 18** Glasshouse C
- B 19** The Potting Shed
- B 32** Estate Offices
- B 33** Tennis Pavilion
- B 36** The Pool House
- B 36a** SPA Complex
- B 49** Buggy Store

SOFT LANDSCAPE

- Fine Lawn
- Topiary /Hedgine
- Herbaceous Planting
- Ornamental Grass
- Fine Wood Chip/Mulch
- Hard Landscaping

SOFT LANDSCAPE - AREAS OUTLINE

- 1** Area 1
- 2** Area 2
- 3** Area 3
- 4** Area 4
- 5** Area 5
- 6** Area 6
- 7** Area 7
- 8** Area 8
- 9** Area 9
- 10** Area 10
- 11** Area 11
- 12a** Area 12A
- 12b** Area 12B
- 13** Area 13
- 14** Area 14
- 15** Area 15
- 16** Area 16
- 17** Area 17
- 18** Area 18
- 19** Area 19

No. Notes

1. Dimensions to be verified on site. Only figured dimensions to be used and any discrepancies in dimensions are to be reported to the architect. No dimensions are to be scaled from printed drawings. Any areas indicated on this drawing are for guidance only. No responsibility is taken for their accuracy.
2. There is a risk of injury or death in construction if the works are not properly planned and supervised. The contractor must not undertake any element of the work without first having carried out the necessary risk assessments and prepared detailed method statements.

P4	Revised floor finishes in area between Pool House & East Garden Wall for NMA Application submission	10/09/26
P3	Revised area between Pool House & East Garden Wall for NMA Application submission	28/08/26
P2	Areas Outline added to match GKE Soft Landscape Individual Area Plans	02/06/26
P1	Soft Landscape updated inline with approved by client GKE layout	27/05/26
*	Initial Release	20/03/26

no. revision. date.

BLDA ARCHITECTS

RIBA Chartered Practice 211 Design Centre East Chelsea Harbour London, SW10 0XF mail@blda.co.uk www.blda.co.uk t +44 (0) 20 7838 5555 f +44 (0) 20 7838 5556

Job: TH - Walled Garden Landscaping

Title: Wall Garden Landscape - Proposed Masterplan

Type: LANDSCAPE

Status: PLANNING

drawn by	EC	checked by	EC	approved by	BG
scale	AS NOTED	size	A1	date	26/08/26
job number	3125	drawing number	210	revision	P4