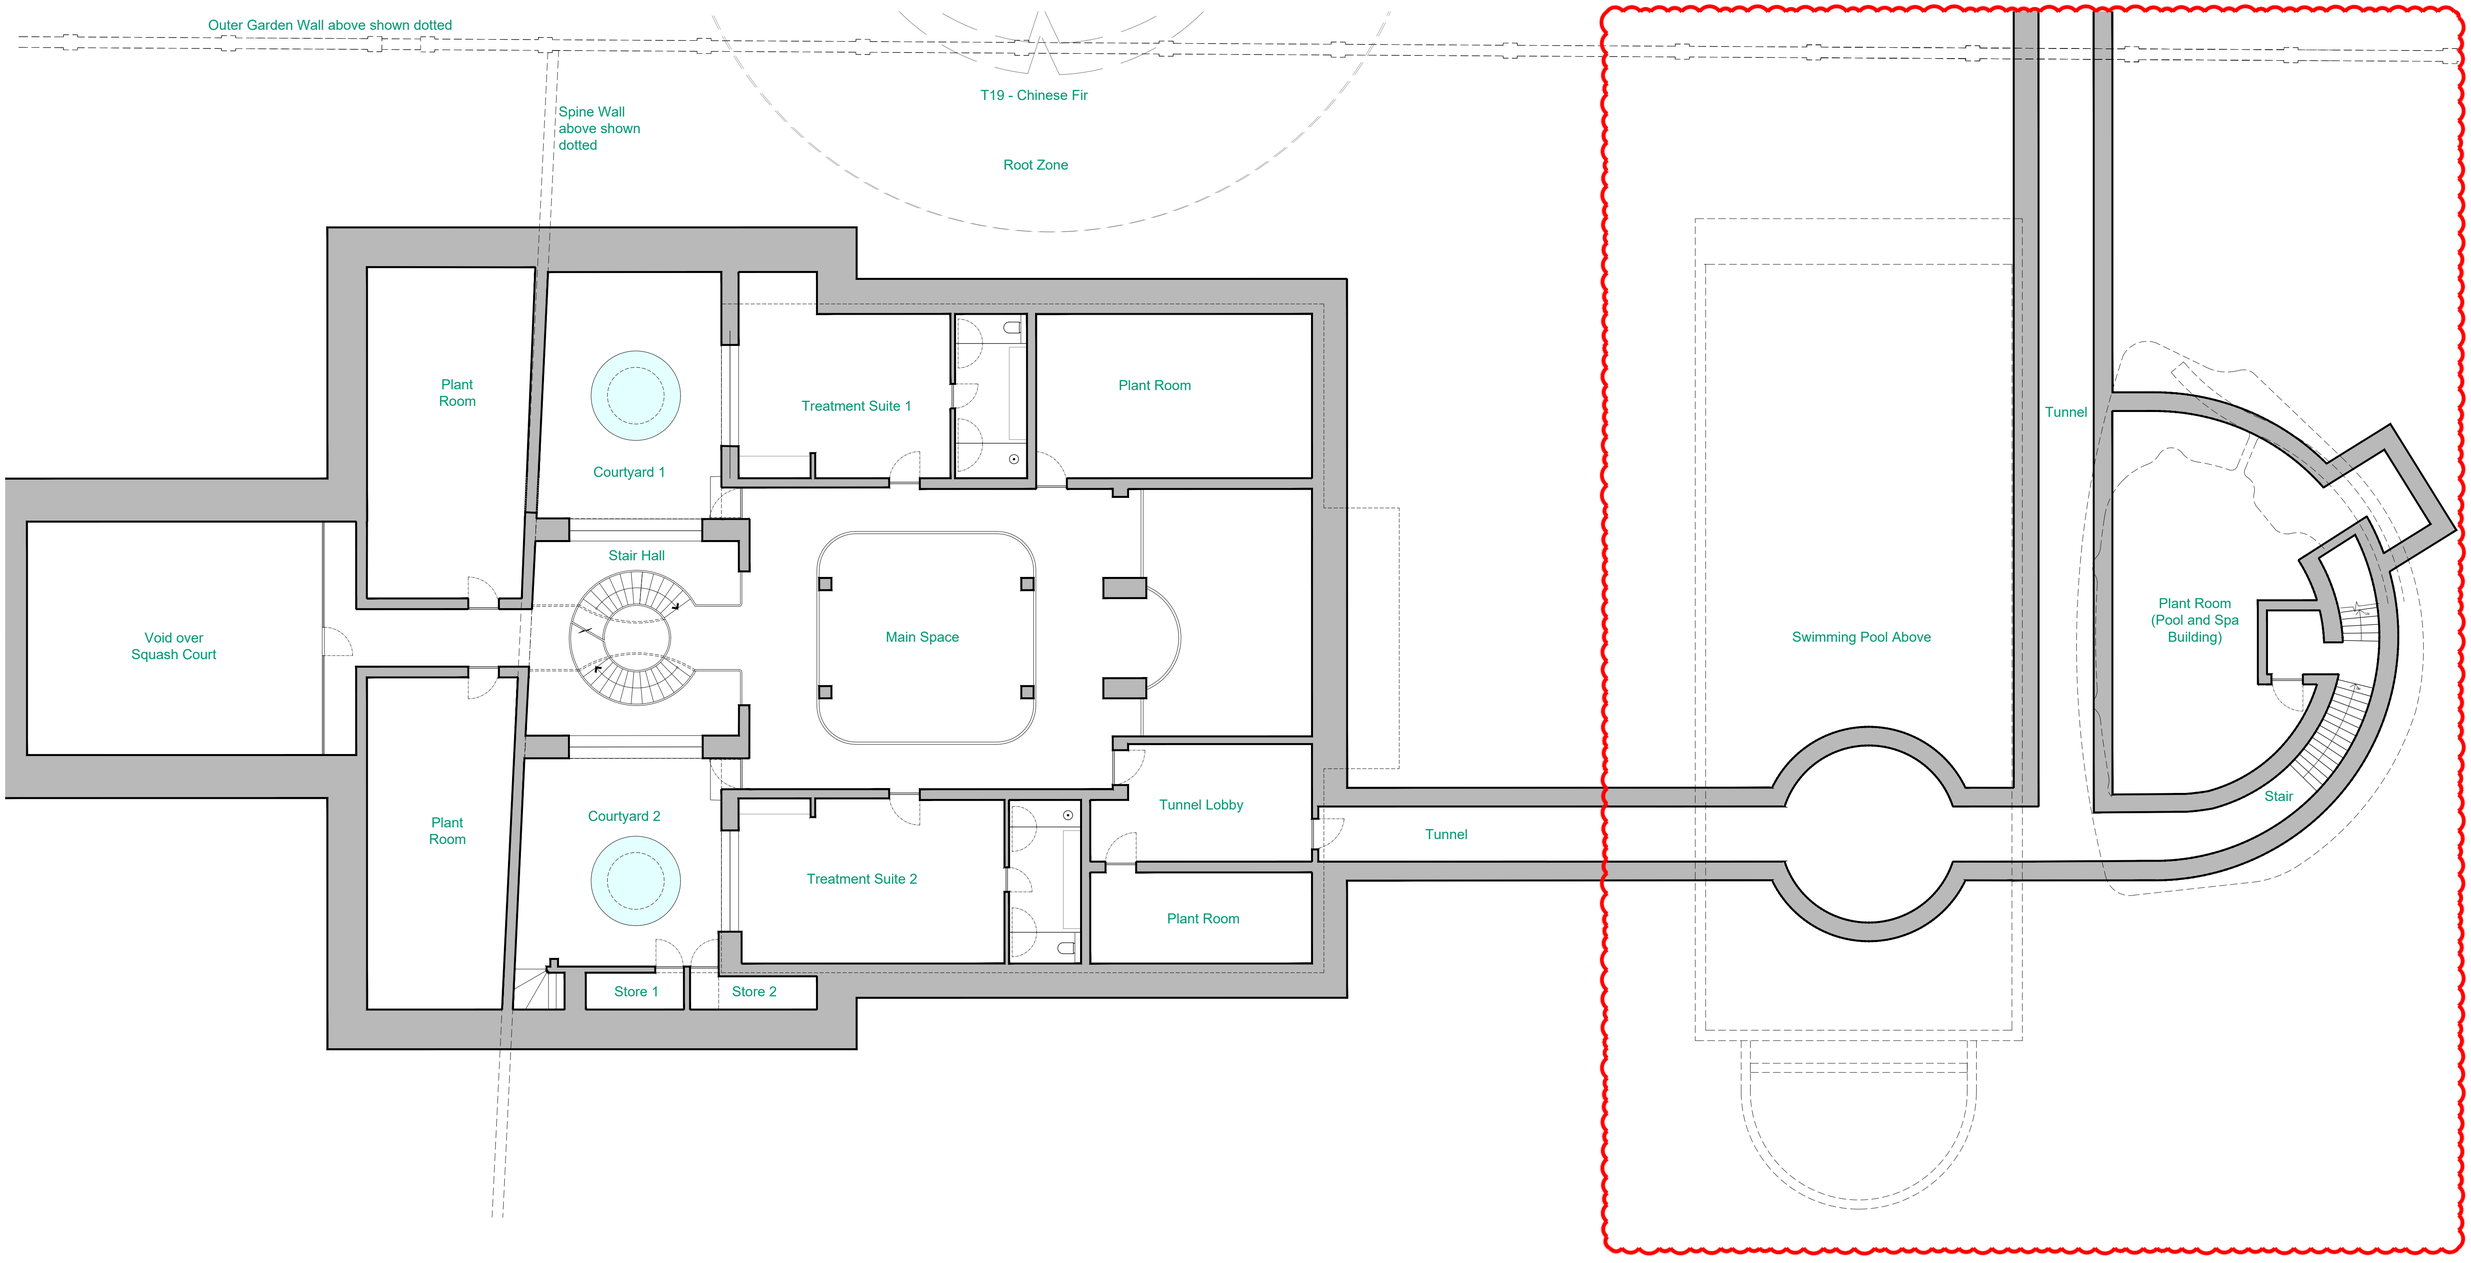


Proposed Mezzanine Plan

Scale 1:100 @ A1

No. Notes

1. Dimensions to be verified on site. Only figured dimensions to be used and any discrepancies in dimensions are to be reported to the architect. No dimensions are to be scaled from printed drawings. Any areas indicated on this drawing are for guidance only. No responsibility is taken for their accuracy.

2. There is a risk of injury or death in construction if the works are not properly planned and supervised. The contractor must not undertake any element of the work without first having carried out the necessary risk assessments and prepared detailed method statements.

0 1 2 3 4 5 10

N

no.	revision.	date.
I	Pool amended, Plant room added, tunnel realigned	2026/08/12
H	Tunnel through walled garden reinstated	2026/05/26
G	Spa/steam Building footprint + tunnel revised & pool length increased	2026/03/31
F	External stair to Courtyard 2 and ancillary storage spaces incorporated	2026/02/05
E	Spa/steam Building footprint incorporated	2025/05/08
D	Perimeter shape adjusted	2025/04/10
C	Tunnel Link added	2024/10/07
B	Annotation Amended	2024/09/26
A	Planning issue to Gerald Eve	2024/09/24
*	Initial release	2024/09/13

Job: TH - The Pool House & The Walled Garden

Title: Proposed Mezzanine Plan

Type: 250410_FPA01

Status: PLANNING

drawn by		checked by	-	approved by	-
scale	1:100 @ A1	size	A1	date	12/08/26
job number		drawing number		revision	
3121		211		I	

BLDA ARCHITECTS

RIBA Chartered Practice

211 Design Centre East
Chelsea Harbour
London, SW10 0XF

mail@blda.co.uk
www.blda.co.uk
t +44 (0) 20 7838 5555