



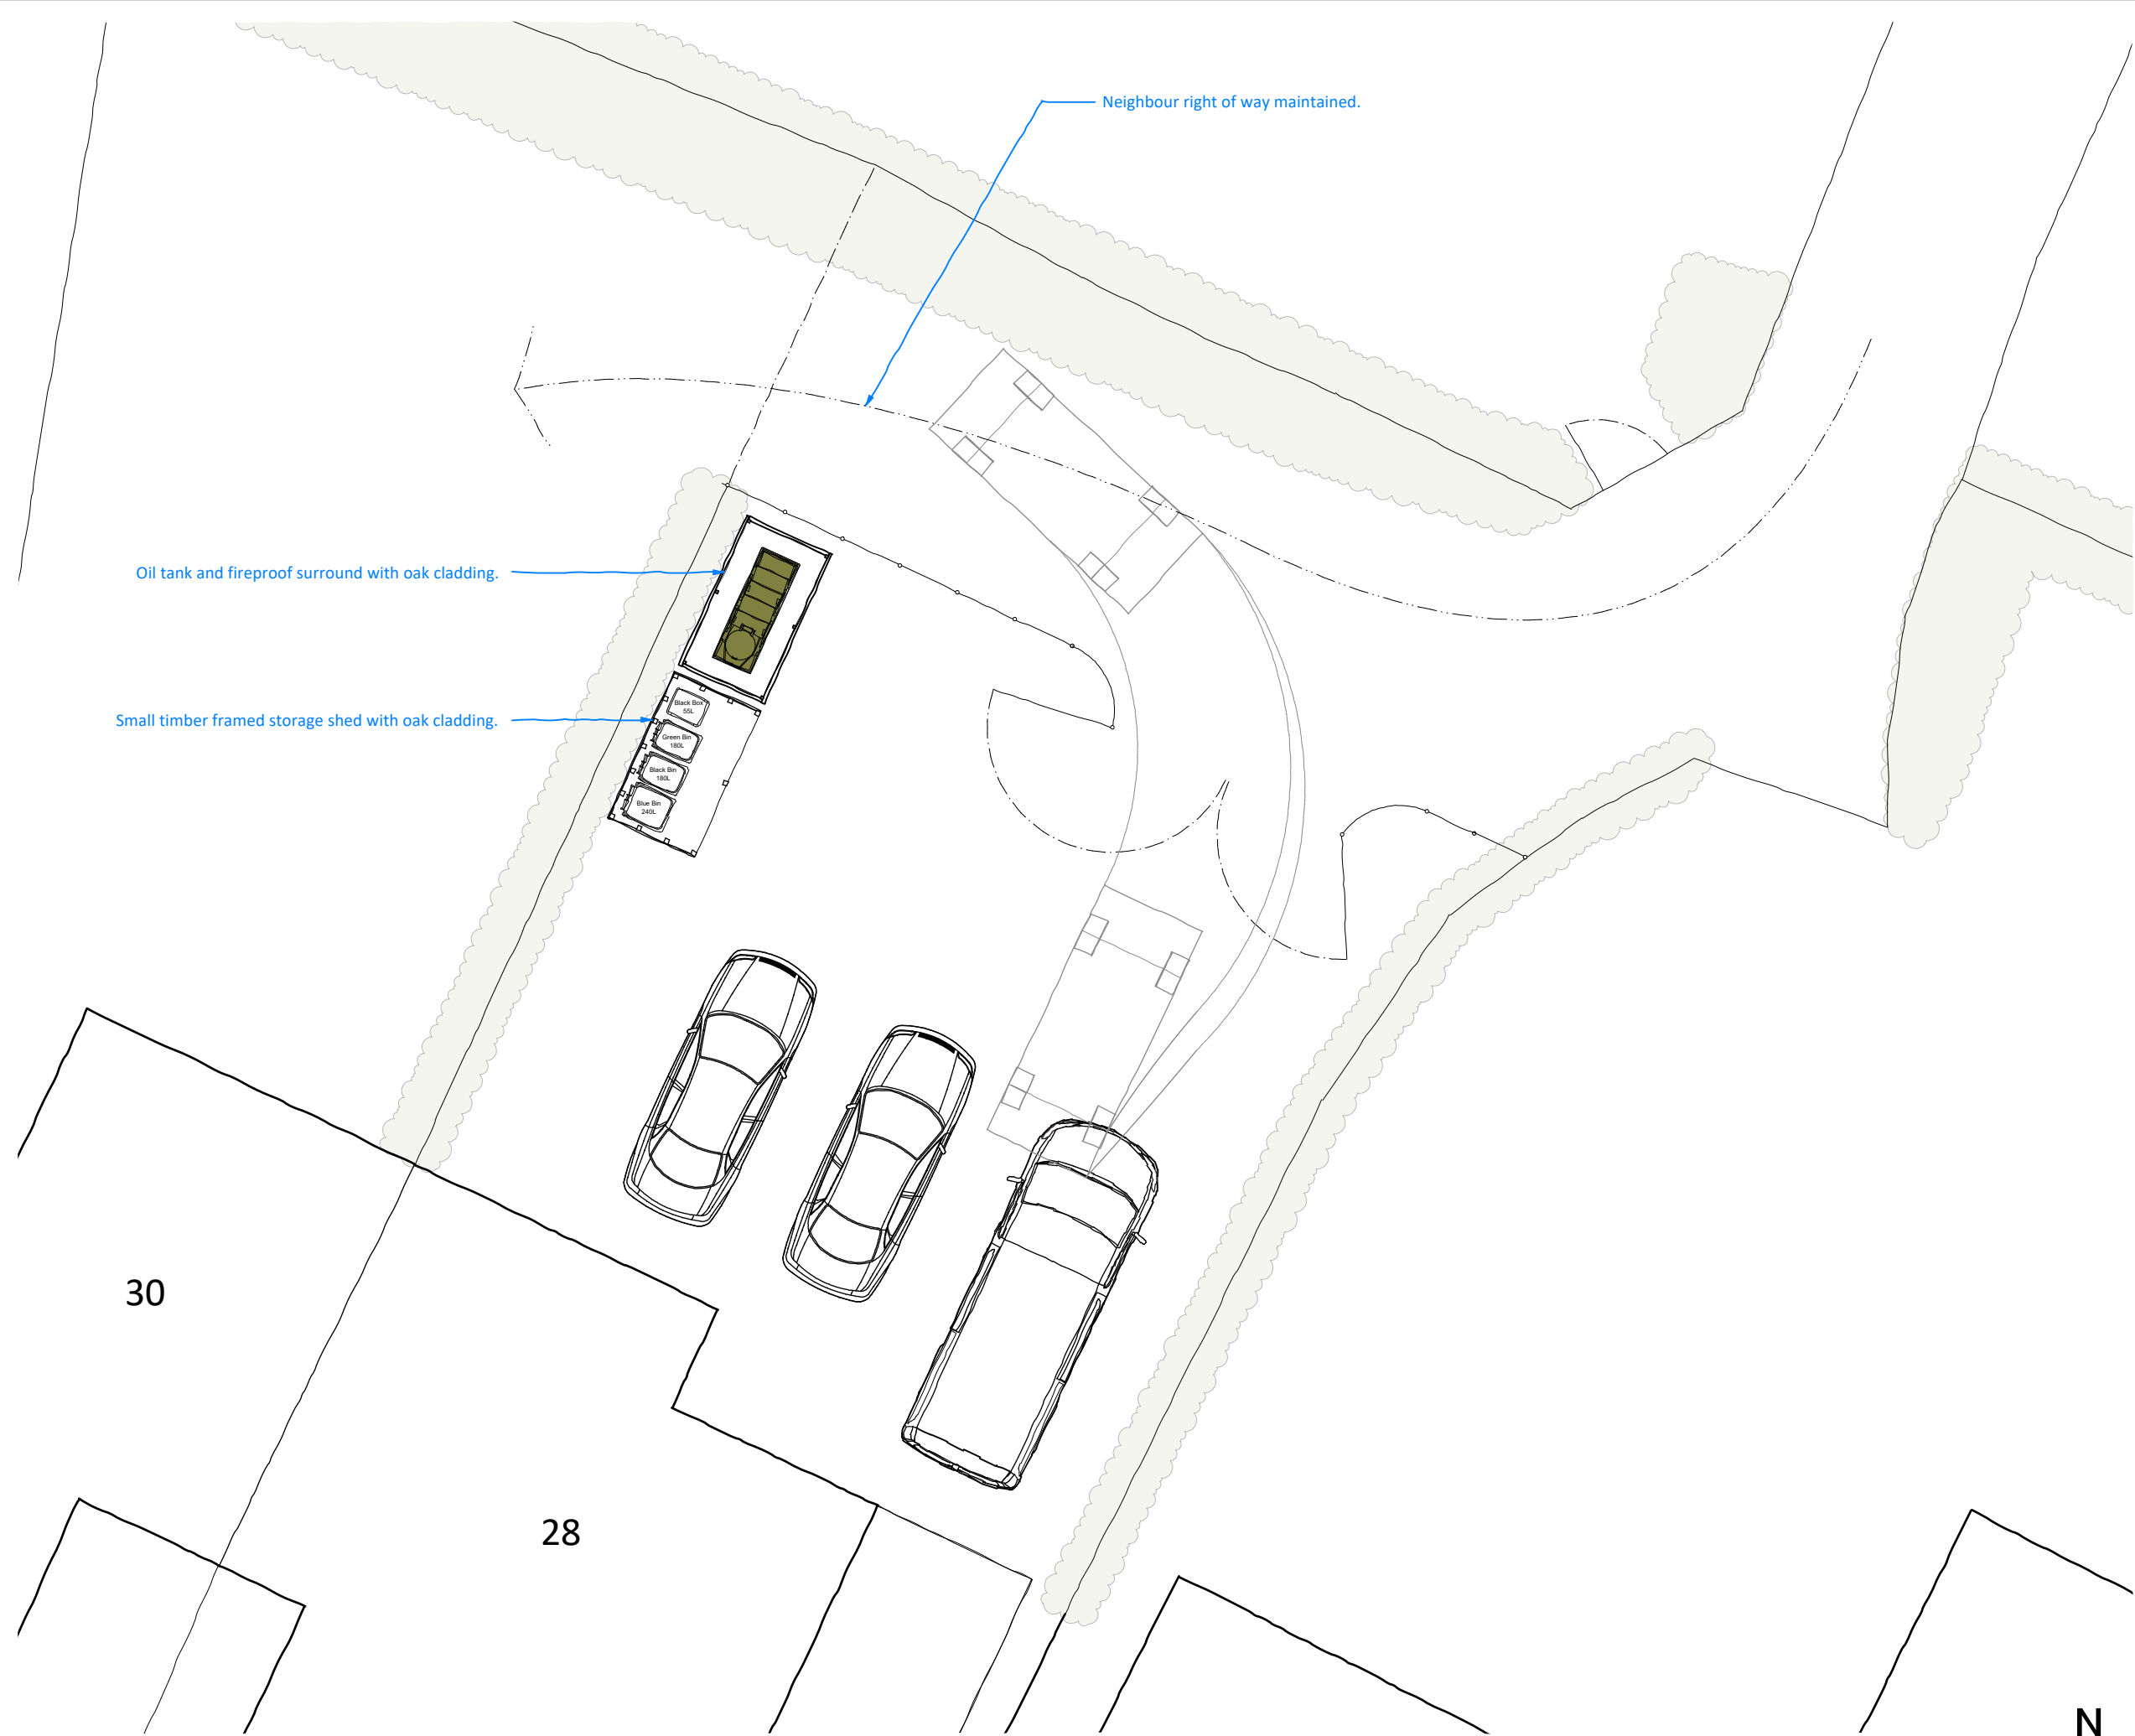

1:100 - Proposed new shed and oil tank

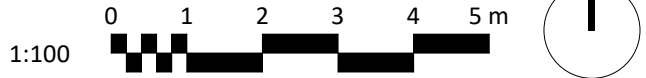

This drawing is the copyright of PKA Architects Ltd.
Registered in England and Wales No 8605083.
Do not rely on Scaled Dimensions - work to figured
dimensions only. If in doubt - ASK.
All dimensions to be checked on site by contractor
Work to existing building features where appropriate
Any OS copyright data on this drawing is reproduced
under license

Date	No.	Revision Notes
------	-----	----------------



PKA Architects Ltd
Featherbrook, Whistley Road, Potterne, Devizes, Wiltshire. SN10 5TD
tel 01380-725688 tom@pka-architects.com www.pka-architects.com

RIBA CHARTERED PRACTICE

Project Title
Oil tank and shed

Address
28 Bulkington, Devizes, SN10 1SN

Client
Kate Simpson

Sheet Title
Proposed new shed and oil tank

Scale	Drawn By	Date
1/100 @A3	SW	10/09/2026

Project ID.	Stage.	Sheet No.	Revision.
2195	-	PL-101	-

Status	Stage Key.
PLANNING ISSUE	EX - Existing SK - Sketch PL - Planning WD - Working Drawings BR - Building Regulations TN - Tender CN - Construction AB - As Built
File Name	
2195 - DESIGN.vwx	