


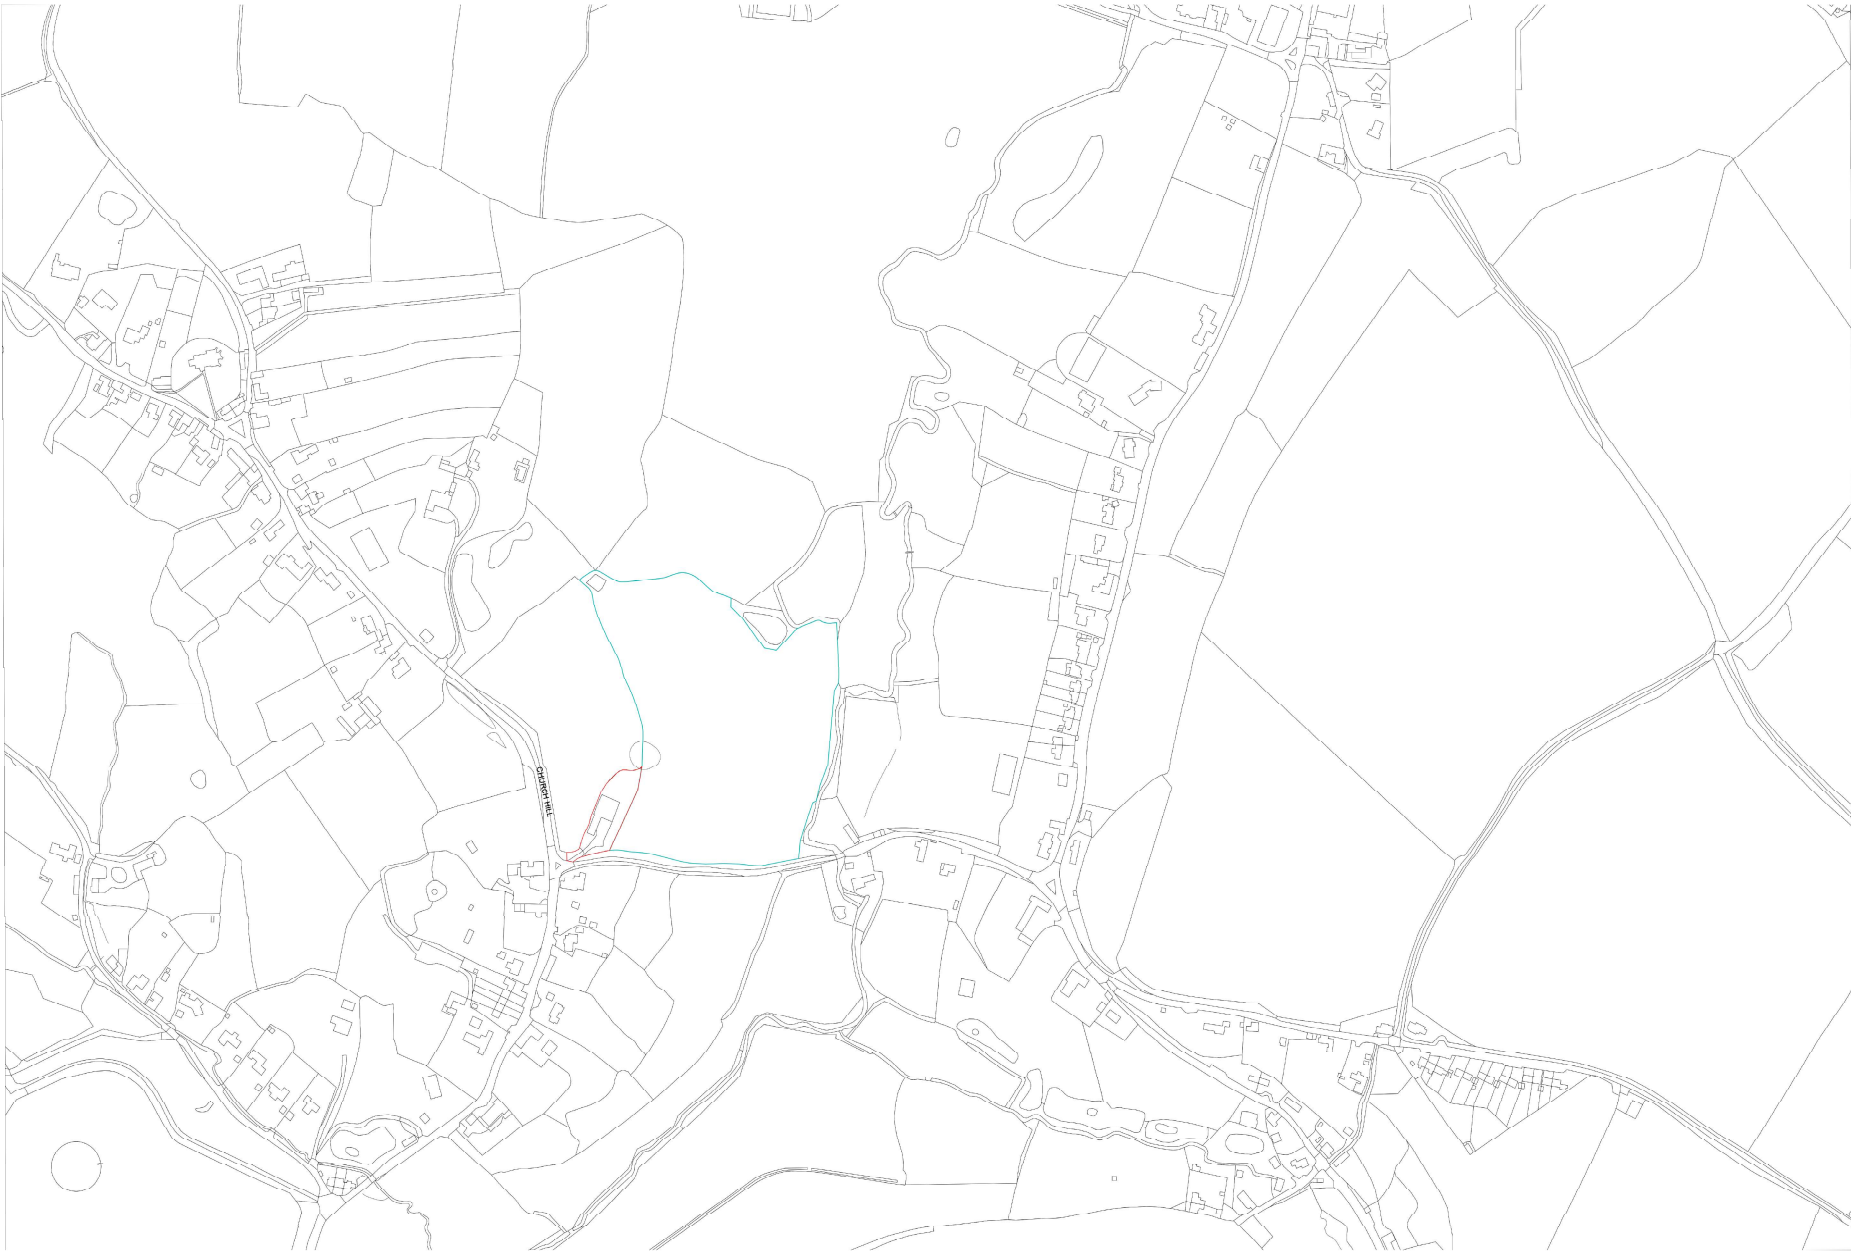

Copyright:
This drawing is the property of Jonathan Tuckey Design Ltd. Copyright and intellectual property of all information shown is reserved by them. The drawing is issued on the condition that it is not copied, either wholly or in part, without written consent from Jonathan Tuckey Design Ltd. except for planning purposes.
Drawings must be issued, except for planning purposes. Contractors to work to the plans dimensions only. All dimensions to be checked on the notice of commencement of work or stop drawings. This drawing is to be read in conjunction with the specification when issued.

General notes:

Existing topographical and building survey information based on R&S CONSULTANTS LTD. 22048-1 & 21048-2, drawings numbered 150 077 03.

Existing Materials :

1. Timber Cladding
2. Concrete Blockwork
3. Timber Sleepers
4. Structural Steel Framework
5. Corrugated Steel Cladding
6. Corrugated Roofing Sheets
7. Corrugated Rooflight

Proposed Materials :

8. New Timber Cladding
9. Timber Framed Glazing
10. Timber Door
11. Limerender
12. Painted Blockwork upstand
13. New Corrugated Roofing Sheets

Rev.	Notes	PLANNING	ABFB	19/01/23
		Drawn/	Checked	Date

Jonathan Tuckey Design

Tel +44 (0)20 8960 1909

58 Milson Road
London W14 9LB
UK

www.jonathantuckey.com

Project CHURCH HILL BARN
Title Site Location Plan

Scale at A1 1:1250
Scale at A3 1:2500

Drawing No.
JTD_298_02_000

PLANNING

Drawing Scale 1:1250 0 12.5 25 50 125m

Paper Scale 1:1 0 10 20 30 40 50 60 70 80 90 100mm



North