



## Proposed Walled Garden Section A

Scale 1:200

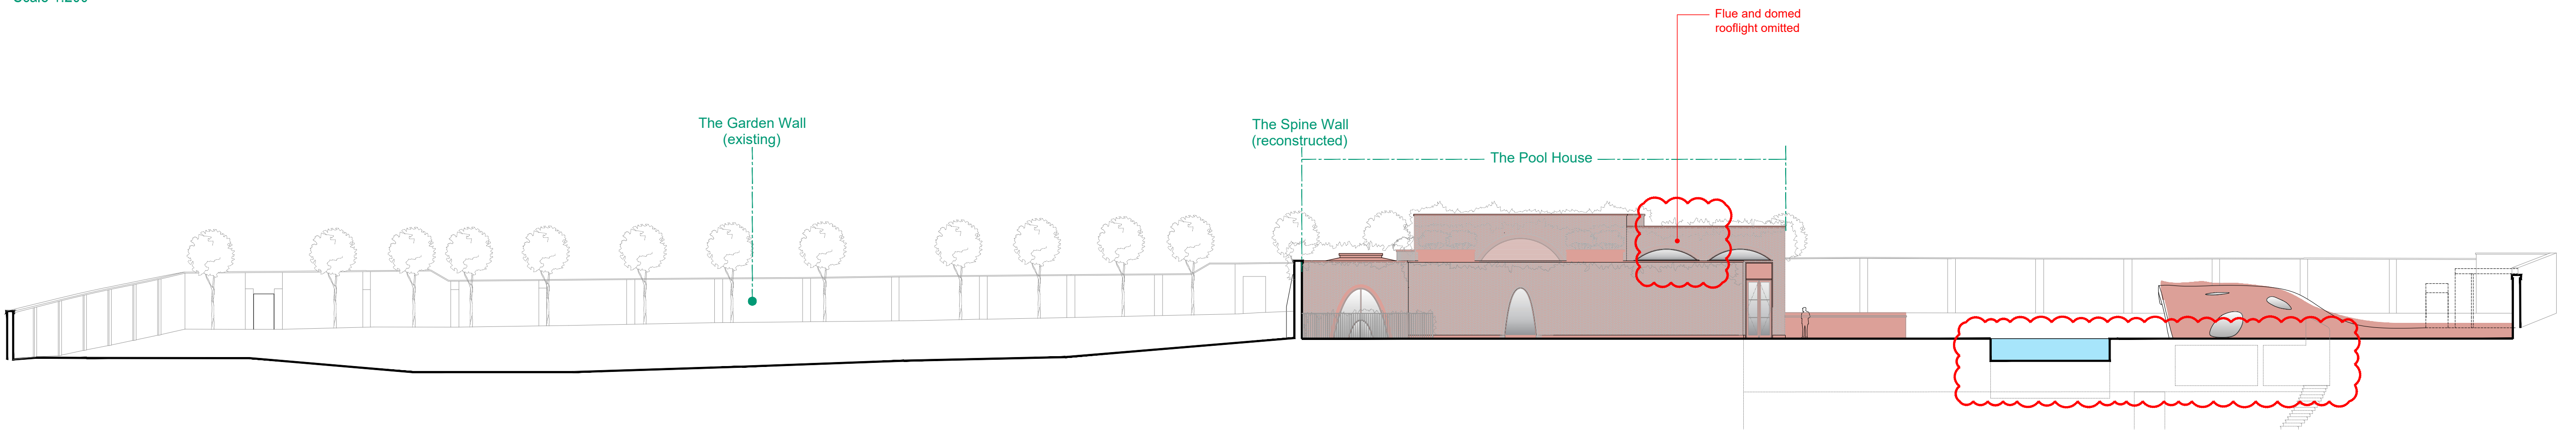

## Proposed Walled Garden Section B

Scale 1:200

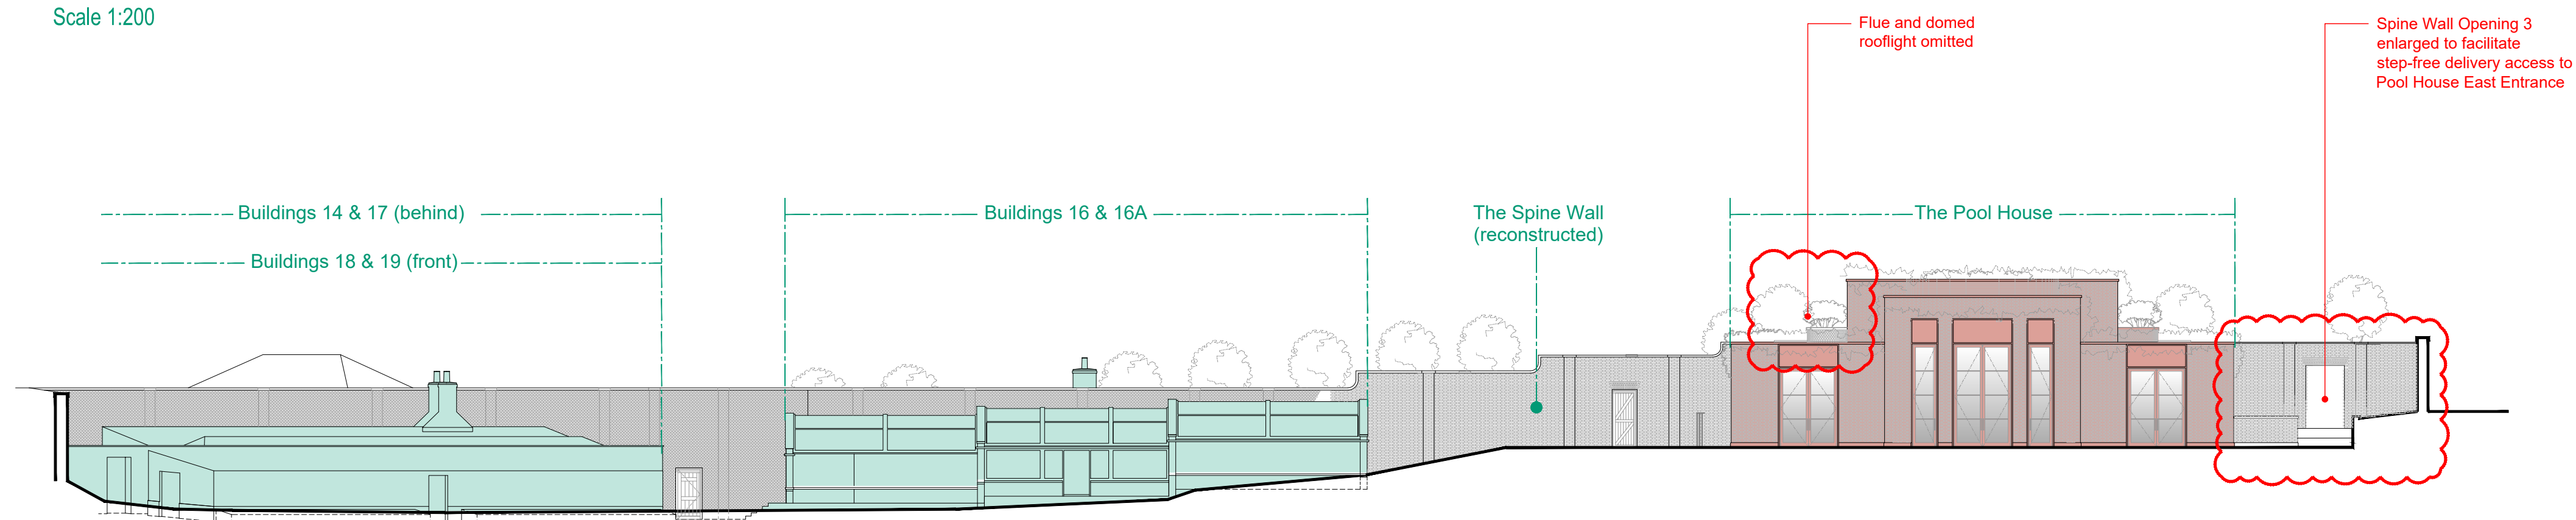

## Proposed Walled Garden Section C


Scale 1:200

- Proposed new Pool House
- Proposed Spine Wall reconstructed
- Proposed Garden Buildings reconstructed (ref separate applications PL2024/05651 & PL2024/05601 pending determination)

No. Notes

- Dimensions to be verified on site. Only figured dimensions to be used and any discrepancies in dimensions are to be reported to the architect. No dimensions are to be scaled from printed drawings. Any areas indicated on this drawing are for guidance only. No responsibility is taken for their accuracy.
- There is a risk of injury or death in construction if the works are not properly planned and supervised. The contractor must not undertake any element of the work without first having carried out the necessary risk assessments and prepared detailed method statements.

### KEY PLAN

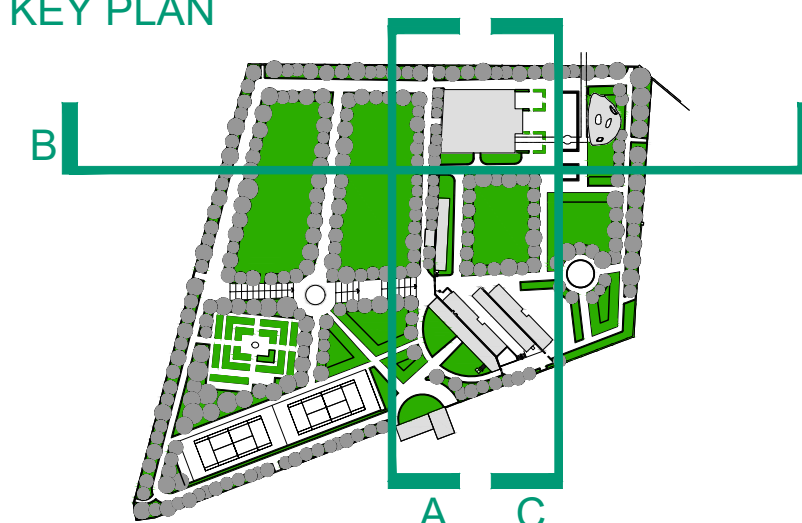

|     |                                                                              |            |
|-----|------------------------------------------------------------------------------|------------|
| I   | Revision Cloud Annotation Added                                              | 2026/09/04 |
| H   | Section A amended to coordinate with landscape plan                          | 2026/08/28 |
| G   | Landscape / Spine Wall / Flue / Spa Basement                                 | 2026/08/12 |
| F   | Minor amendments to Spa Building elevation                                   | 2026/03/31 |
| E   | Minor amendments to Pool House elevations                                    | 2026/02/05 |
| D   | Rooflight with integral flue incorporated                                    | 2025/05/14 |
| C   | Minor amendments to the Pool House Elevations and Spa Building Section Added | 2025/05/08 |
| B   | Minor amendments to the Pool House                                           | 2025/04/10 |
| A   | Colour coded added to buildings & soft landscaping added                     | 2024/09/17 |
| *   | Initial release                                                              | 2024/09/13 |
| no. | revision.                                                                    | date.      |

Job: TH Pool House

Title: Proposed Walled Garden & Outline Landscape Sections

Type: 250410\_FPA01

Status: PLANNING

|            |            |                |     |             |          |
|------------|------------|----------------|-----|-------------|----------|
| drawn by   | MF         | checked by     | --- | approved by | ---      |
| scale      | 1:200 @ A1 | size           | A1  | date        | 09/10/24 |
| job number | 3121       | drawing number | 206 | revision    | I        |

BLDA ARCHITECTS

RIBA Chartered Practice  
211 Design Centre East  
Chelsea Harbour  
London, SW10 0XF  
mail@blda.co.uk  
www.blda.co.uk  
t +44 (0) 20 7838 5555