


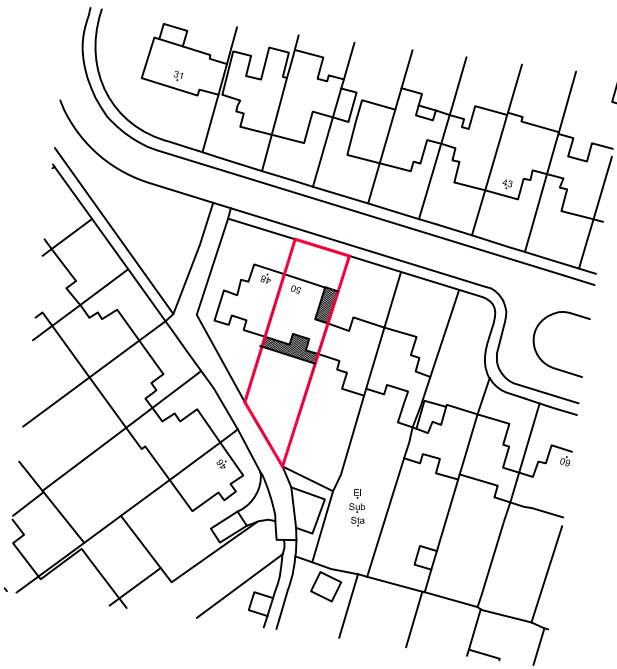


NORTH

LOCATION PLAN 1:1250

0 10 20 30 40 50 metres

?Crown Copyright and database rights 2026 OS Licence no. AC0000849896

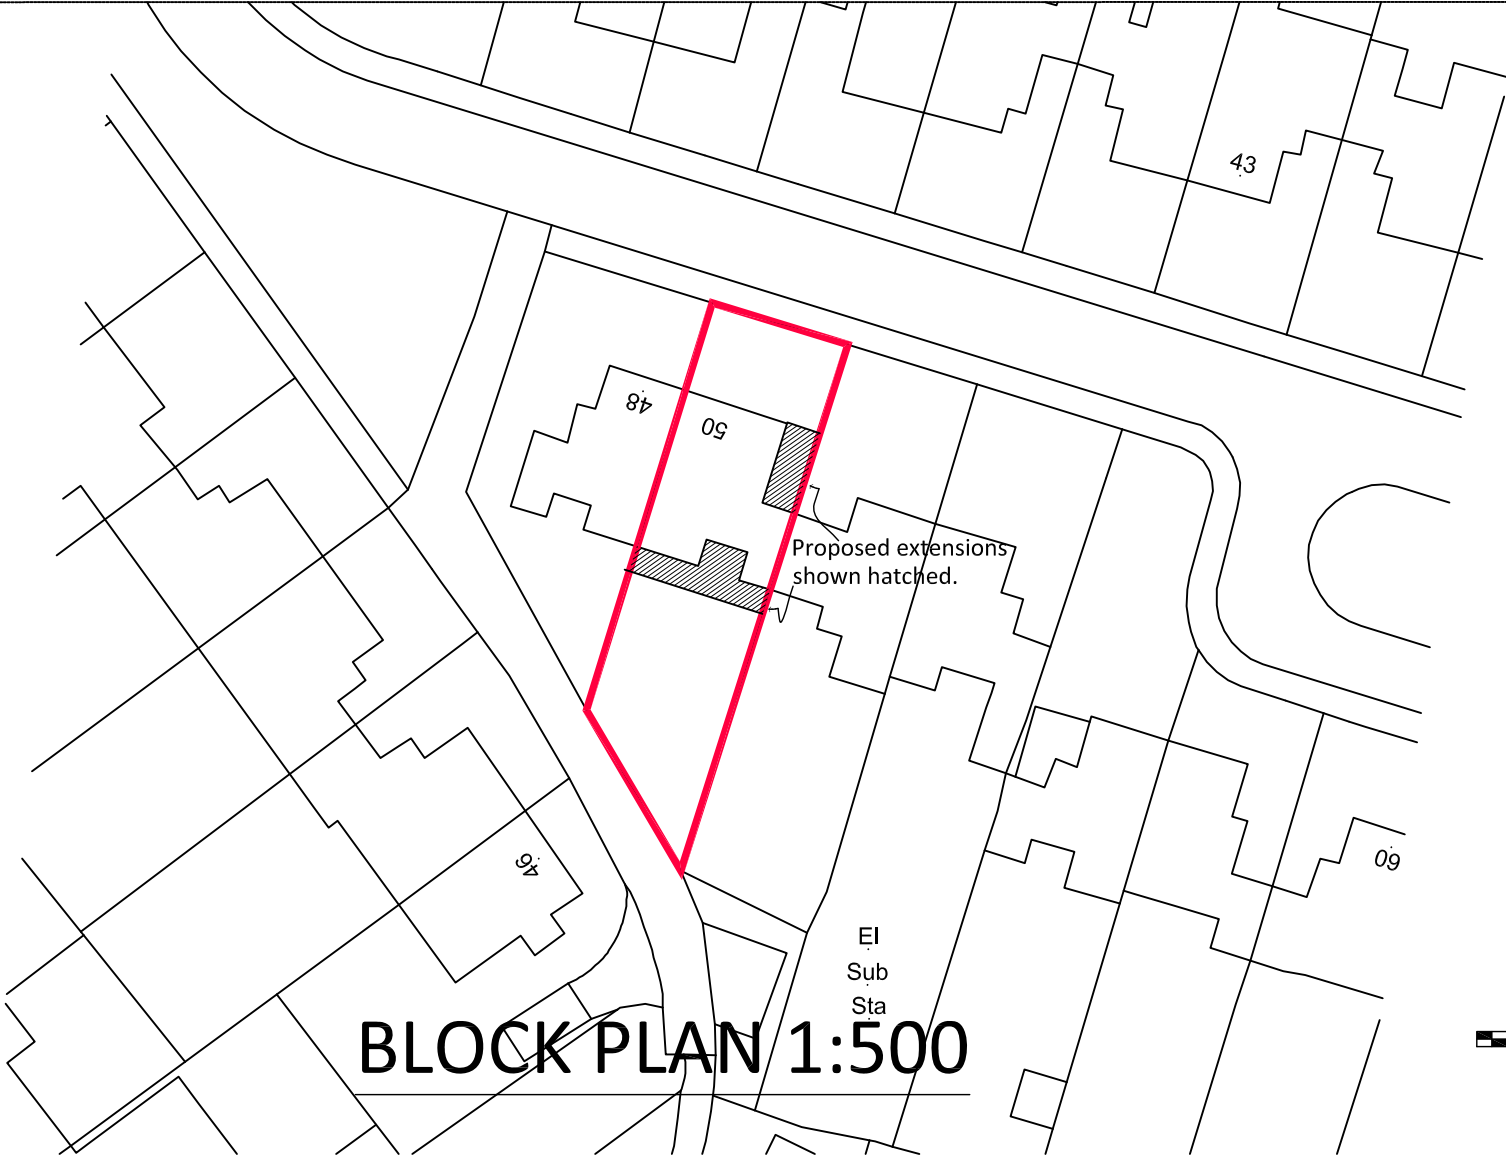

BLOCK PLAN 1:500

0 10 20 metres

**LARNER
SING
LIMITED**

**CHARTERED PRACTICE
FOR BUILDING DESIGN
& PLANNING**

CONTACT ADDRESSES: UK - 28 LOWER STREET,
ROCE, SOMERSET, BA11 8PU
= FRANCE - 118 RUE DEL SOL, 48000, COURCELLE
= Tel: +44 (0) 1376 530000 or +44 (0) 1793 342041
EMAIL: info@larnersing.com
= DUB DUTCH VAN NING ANH NGU NGUYEN PHAM NGUYEN

Revisions

Project Title

**50 PRESTBURY
DRIVE
WARMINSTER**

Drawing Title

**BLOCK AND
LOCATION PLAN
AS PROPOSED**

This drawing is copyright

Sheet size

A3

Date

NOV 20

Scale

AS SHOWN

Prepared by

IDS

Drawing Number

821/BLP