


Contractors must check all dimensions on site. Only figured dimensions are to be worked from. Discrepancies must be reported before proceeding. This drawing is copyright. ©

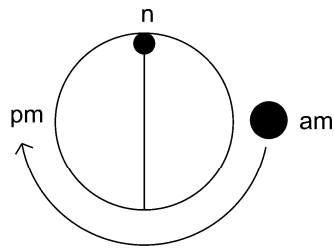


NOTES - EXISTING

- (A) Timber post and rail fencing to site boundary.
- (B) Hedgerow planting adjacent site boundary (circa 2.0 - 2.2m high)
- (C) Existing garden area laid to grass. Levels as Topographical Survey
- (D) Hedgerow planting to (West) site boundary beyond.
- (E) Mature trees. Heights and canopy size as Topographical Survey.
- (F) Extensive mature tree planting beyond site boundary to the South. Railway beyond this.


NOTES - PROPOSED

- (1) Proposed Tennis Court - Refer to drawing C-01 for details
- (2) Minor re-grading of existing levels as required to suit. Existing ground level shown dashed red; Nominal maximum 150mm level adjustment in any location.

AS PROPOSED

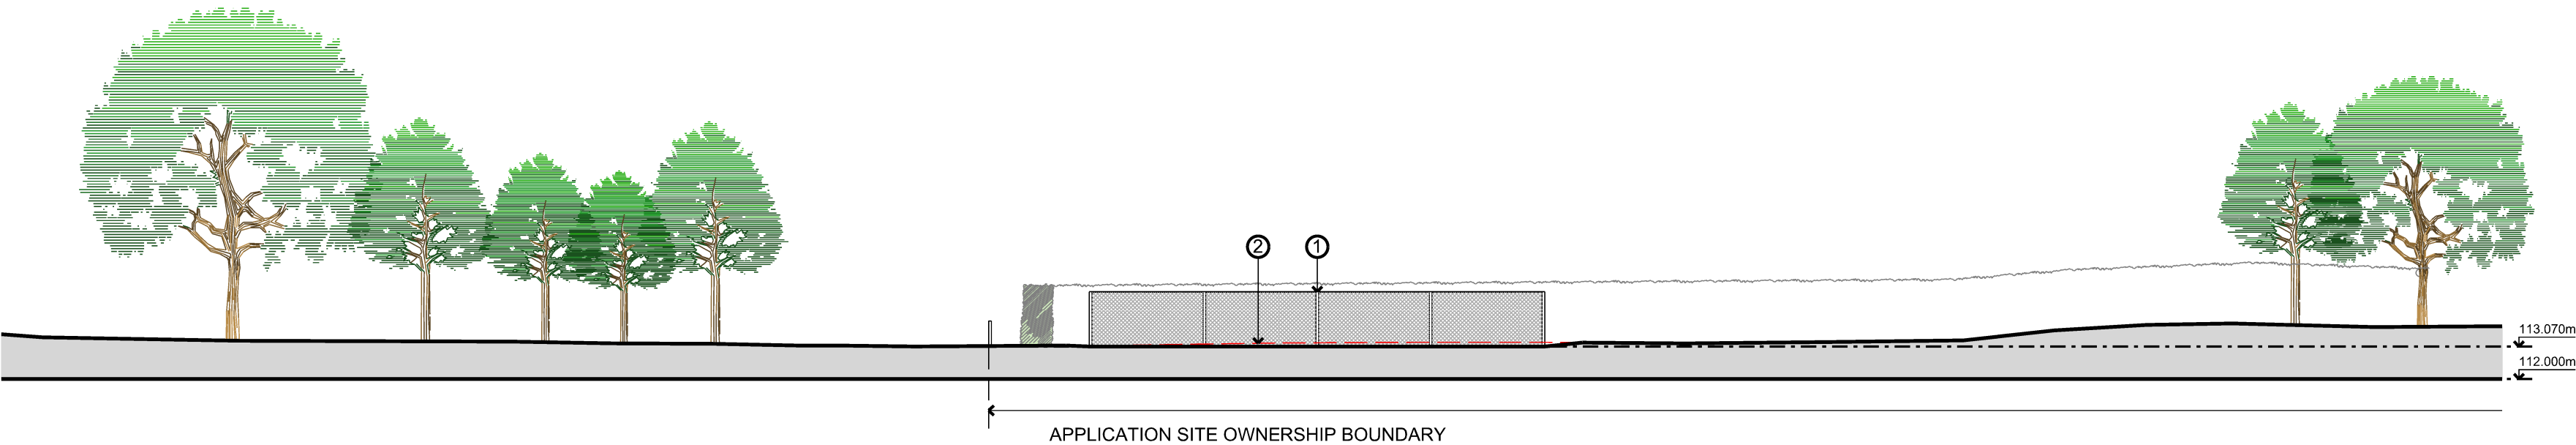

AS EXISTING

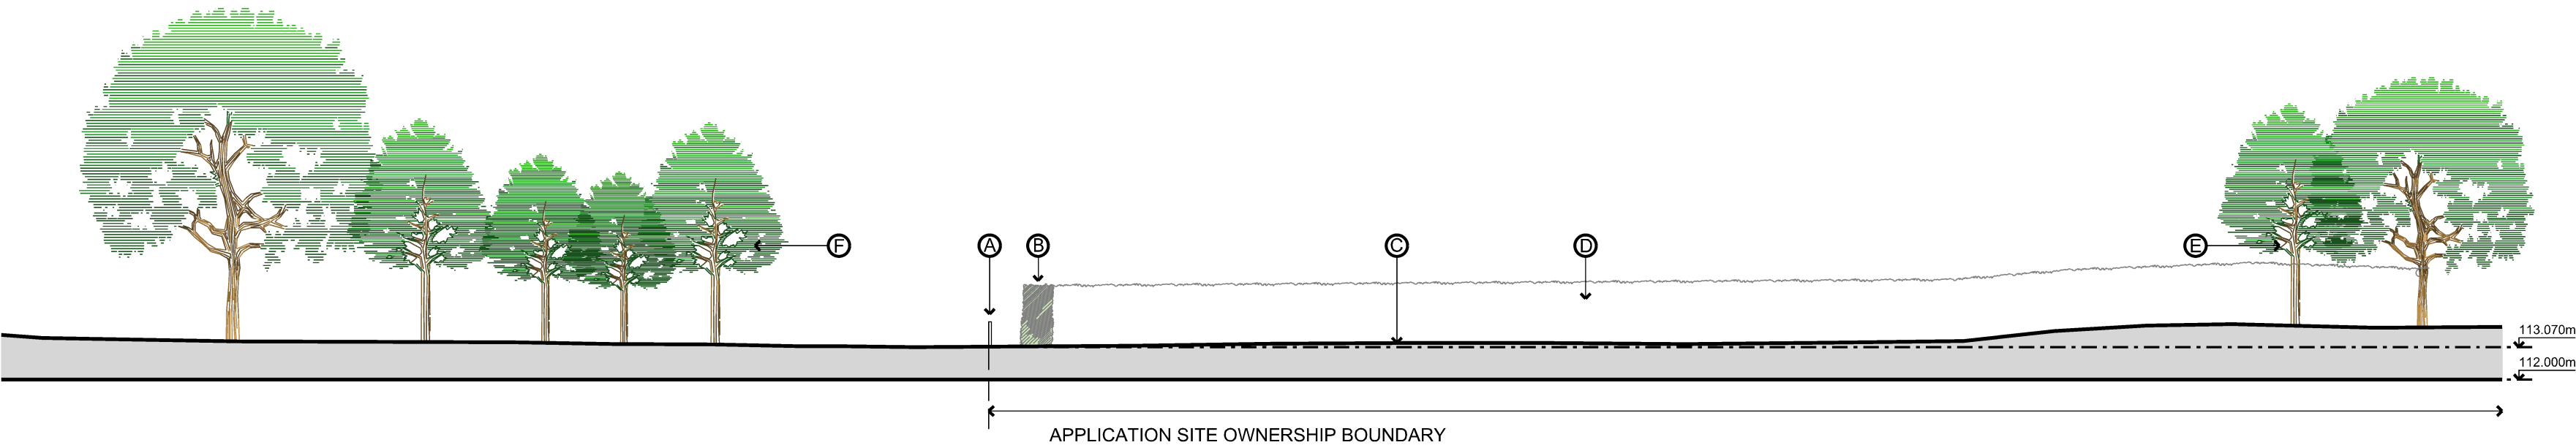

Rev	Date
Revision Details	

Project
Ms P & Ms T Pascoe;
Proposed Tennis Court

Drawing Title
Site Section BB;
Existing and Proposed

Status
Planning

	Drawing Number S-Site-02	Revision P01
Scale 1:200	Size A2	Date 09.09.26

