


EXISTING BLOCK PLAN 1:500
4 Robins Close SN4 8NU

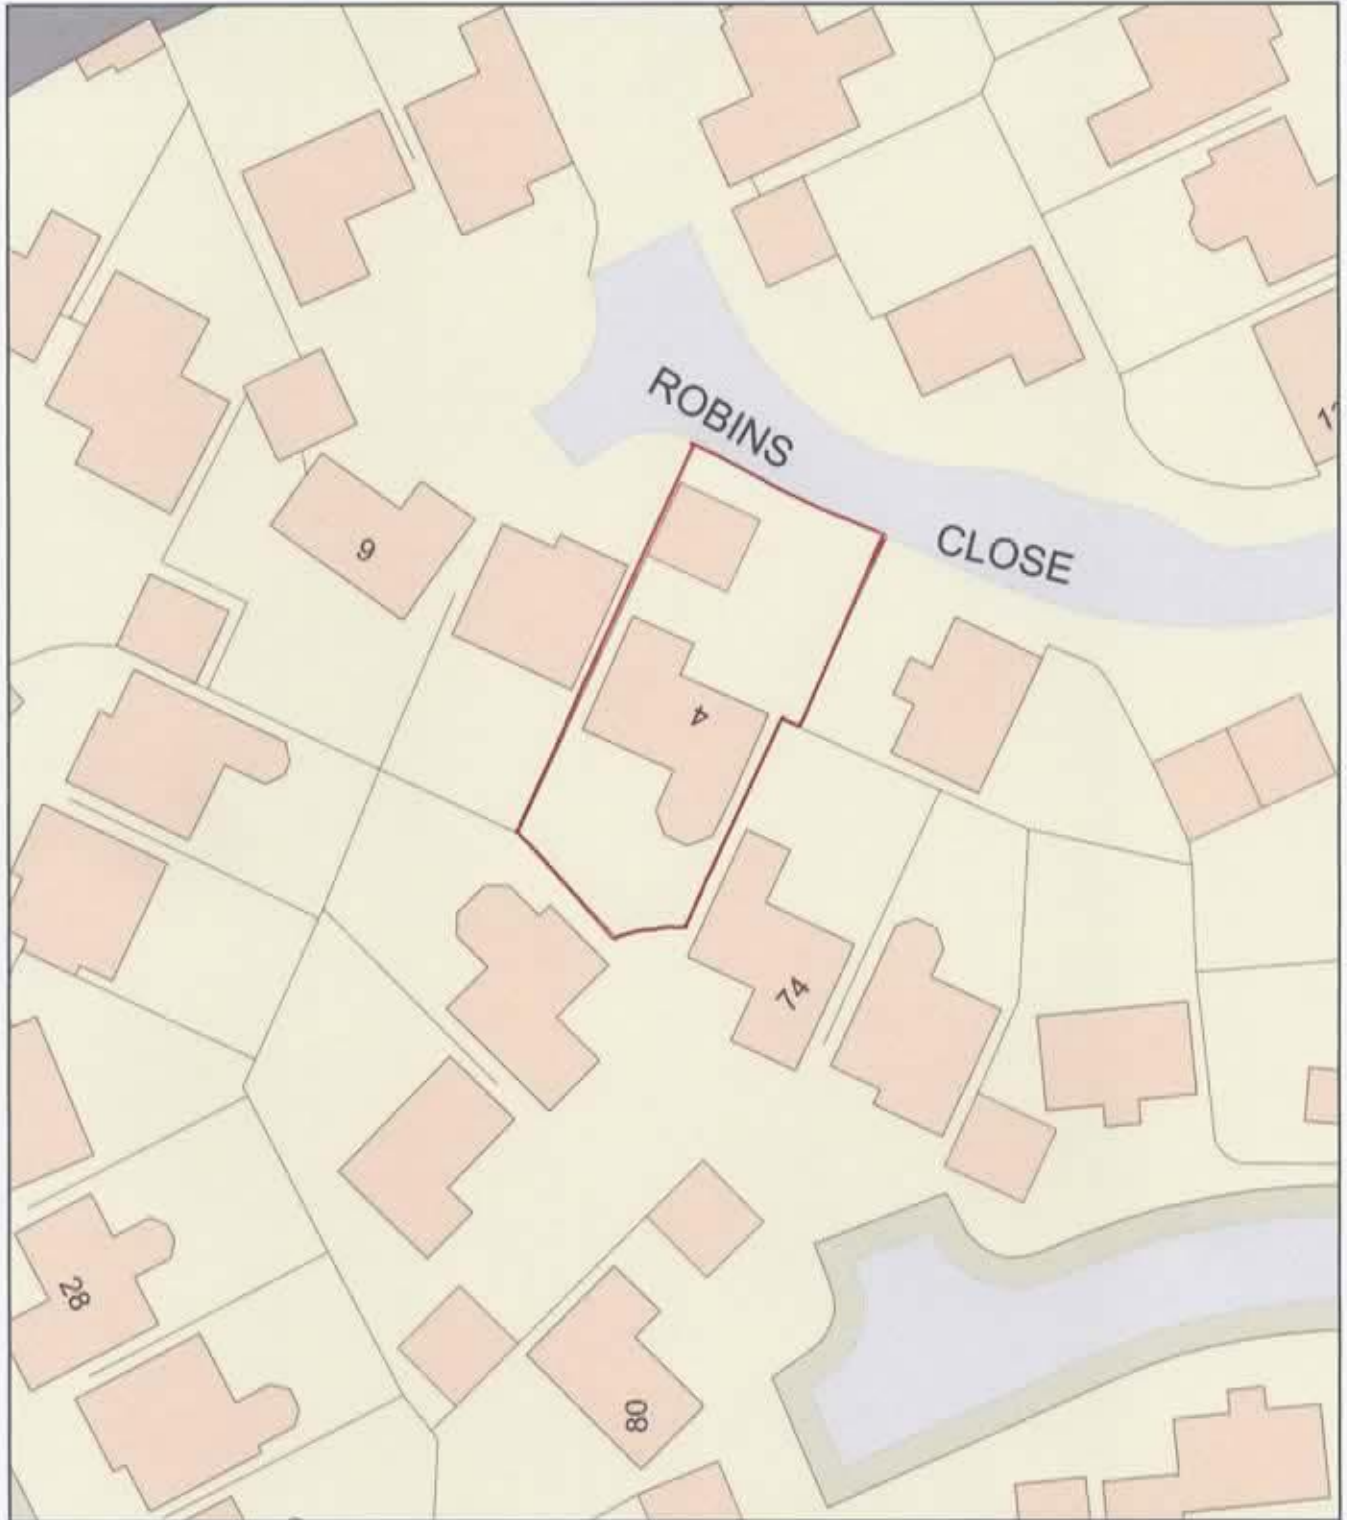

0 20
Metres



Plan Produced for: R Keech
Date Produced: 08 Sep 2026
Plan Reference Number: TORQM26251120645222
Scale: 1:500 @ A4