



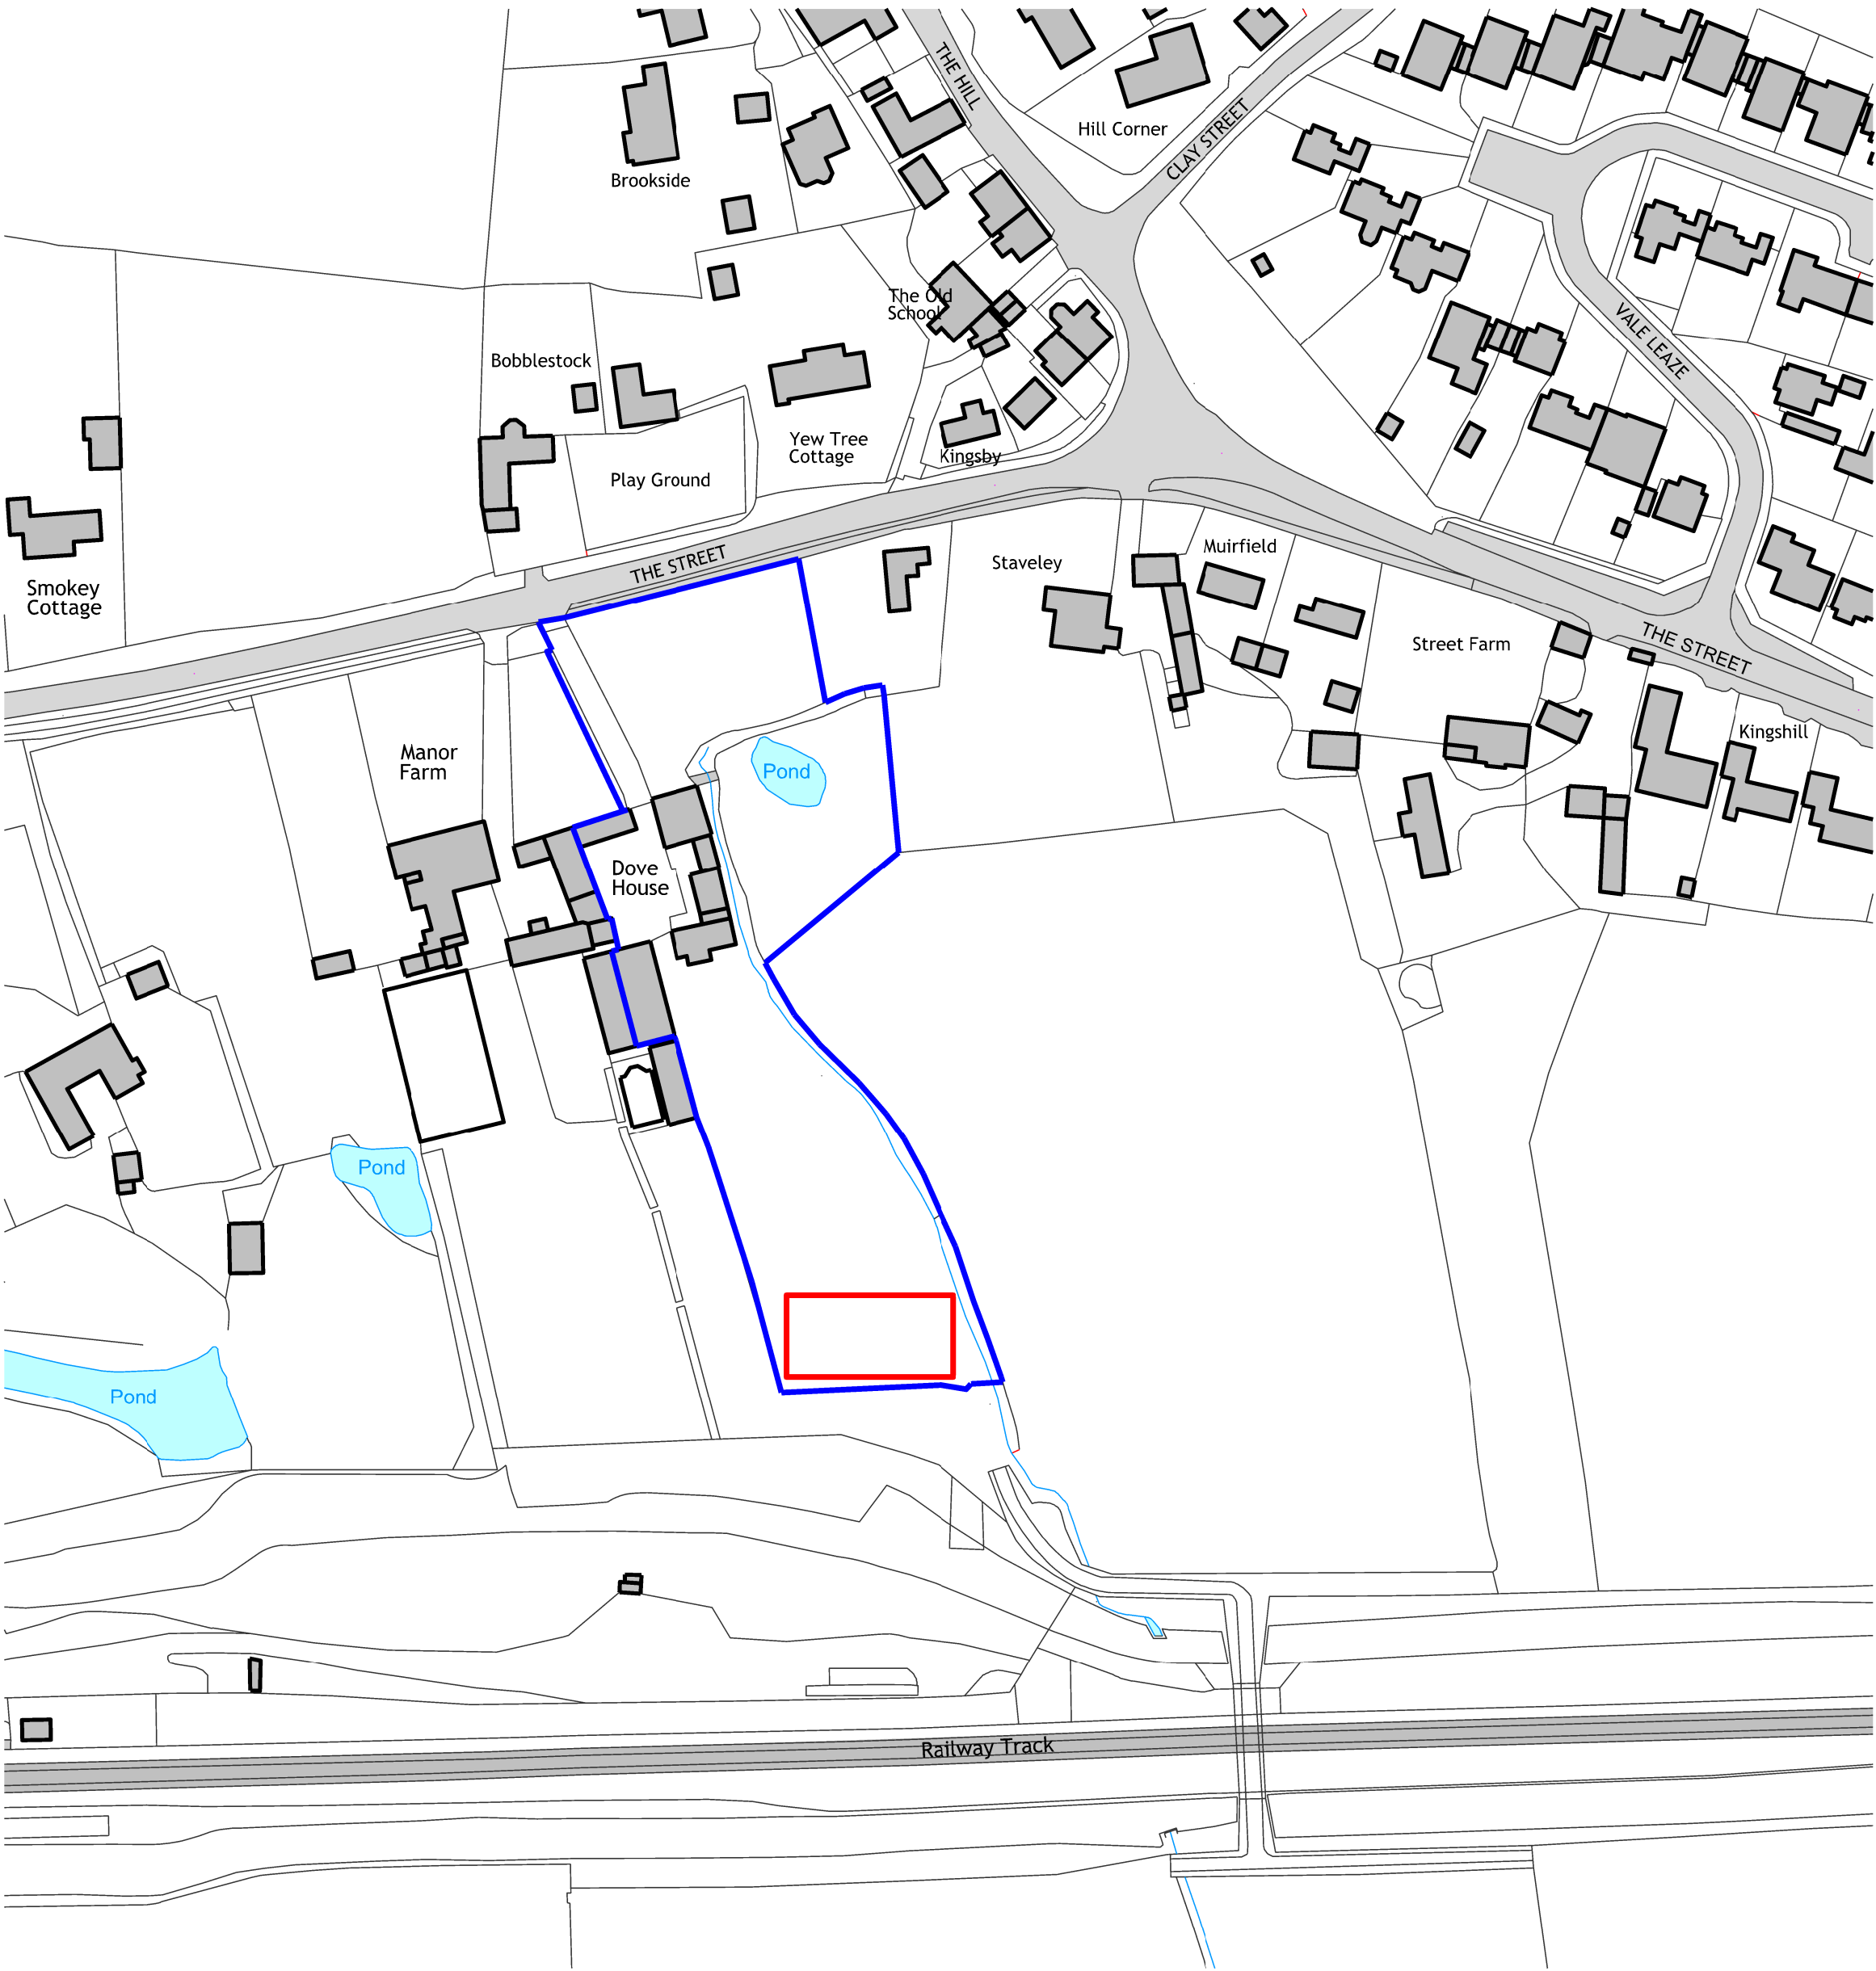

Ordnance Survey, (c) Crown Copyright 2025. All rights reserved. Licence number 100022432

Contractors must check all dimensions on site. Only figured dimensions are to be worked from. Discrepancies must be reported before proceeding. This drawing is copyright. ©

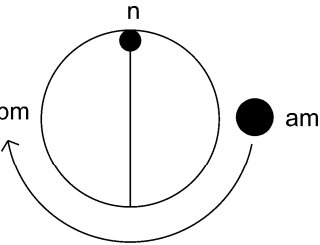

- LEGEND
- Ownership Boundary
  - Application Site Boundary (Area = 570m<sup>2</sup> / 0.057 Hectare)

| Rev              | Date |
|------------------|------|
| Revision Details |      |

Project  
Ms P & Ms T Pascoe;  
Proposed Tennis Court

Drawing Title  
Site Location Plan  
(As Existing)

Status  
Planning

|                 |                             |                  |
|-----------------|-----------------------------|------------------|
|                 | Drawing Number<br>P-Site-01 | Revision<br>P01  |
| Scale<br>1:1250 | Size<br>A2                  | Date<br>12.09.26 |

