
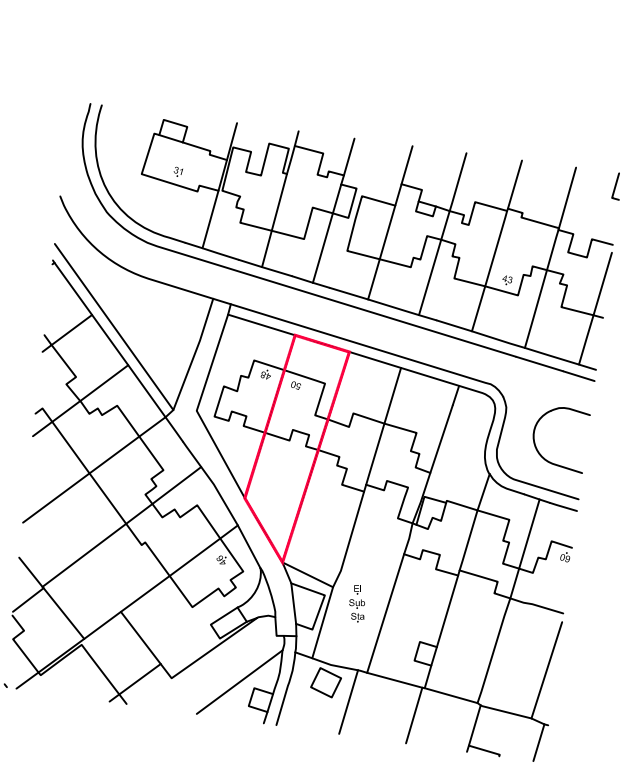


LOCATION PLAN 1:1250

0 10 20 30 40 50 metres

?Crown Copyright and database rights 2026 OS Licence no. AC0000849896

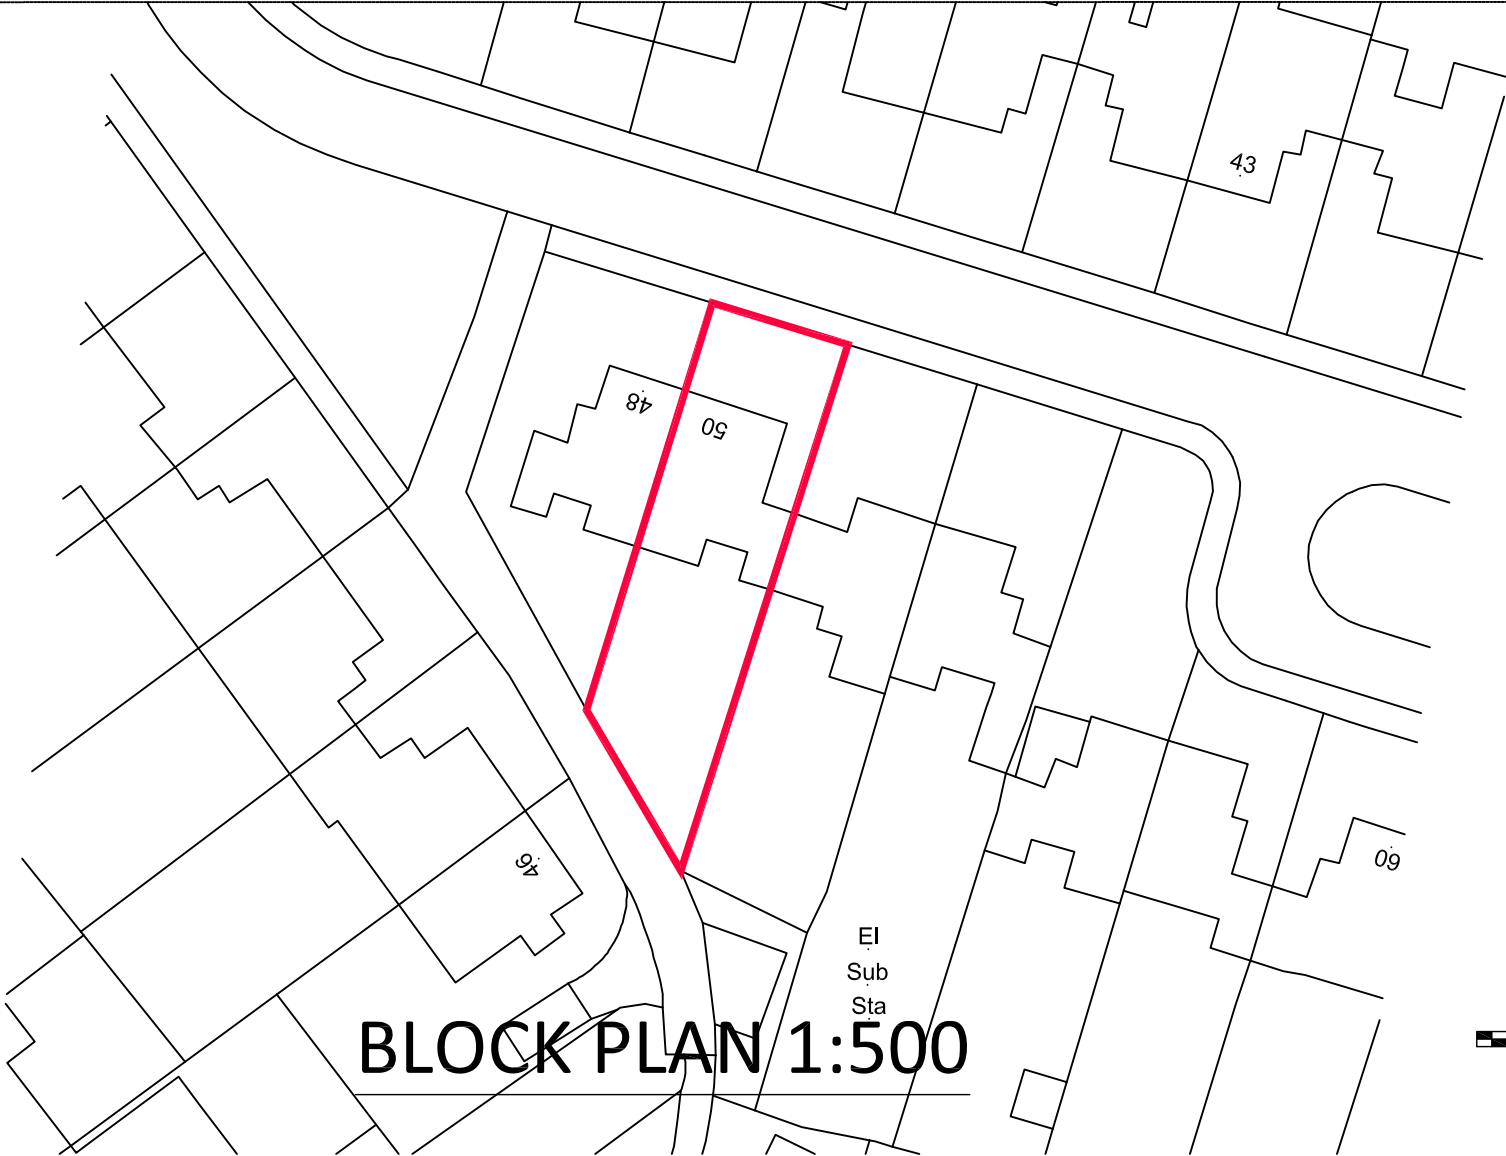

0 10 20 metres

LARNER
SING
LIMITED

CHARTERED PRACTICE
FOR BUILDING DESIGN
& PLANNING

CONTACT ADDRESSES: UK - 28 LOWER STREET,
ROCE, SOMERSET, BA11 8PU
= FRANCE - 108 RUE DE LA RUE, 48000, DONNETTE
= Tel: +44 (0) 1376393838 M: +44 (0) 1793420541
EMAIL: info@larnersing.com
= 00353 87 234 1234 5678 9012 3456 7890 1234 5678

Revisions
Project Title
50 PRESTBURY DRIVE WARMINSTER
Drawing Title
BLOCK AND LOCATION PLAN AS EXISTING
This drawing is copyright
Sheet size
A3
Date
NOV 20
Scale
AS SHOWN
Prepared by
IDS
Drawing Number
821/BLE