
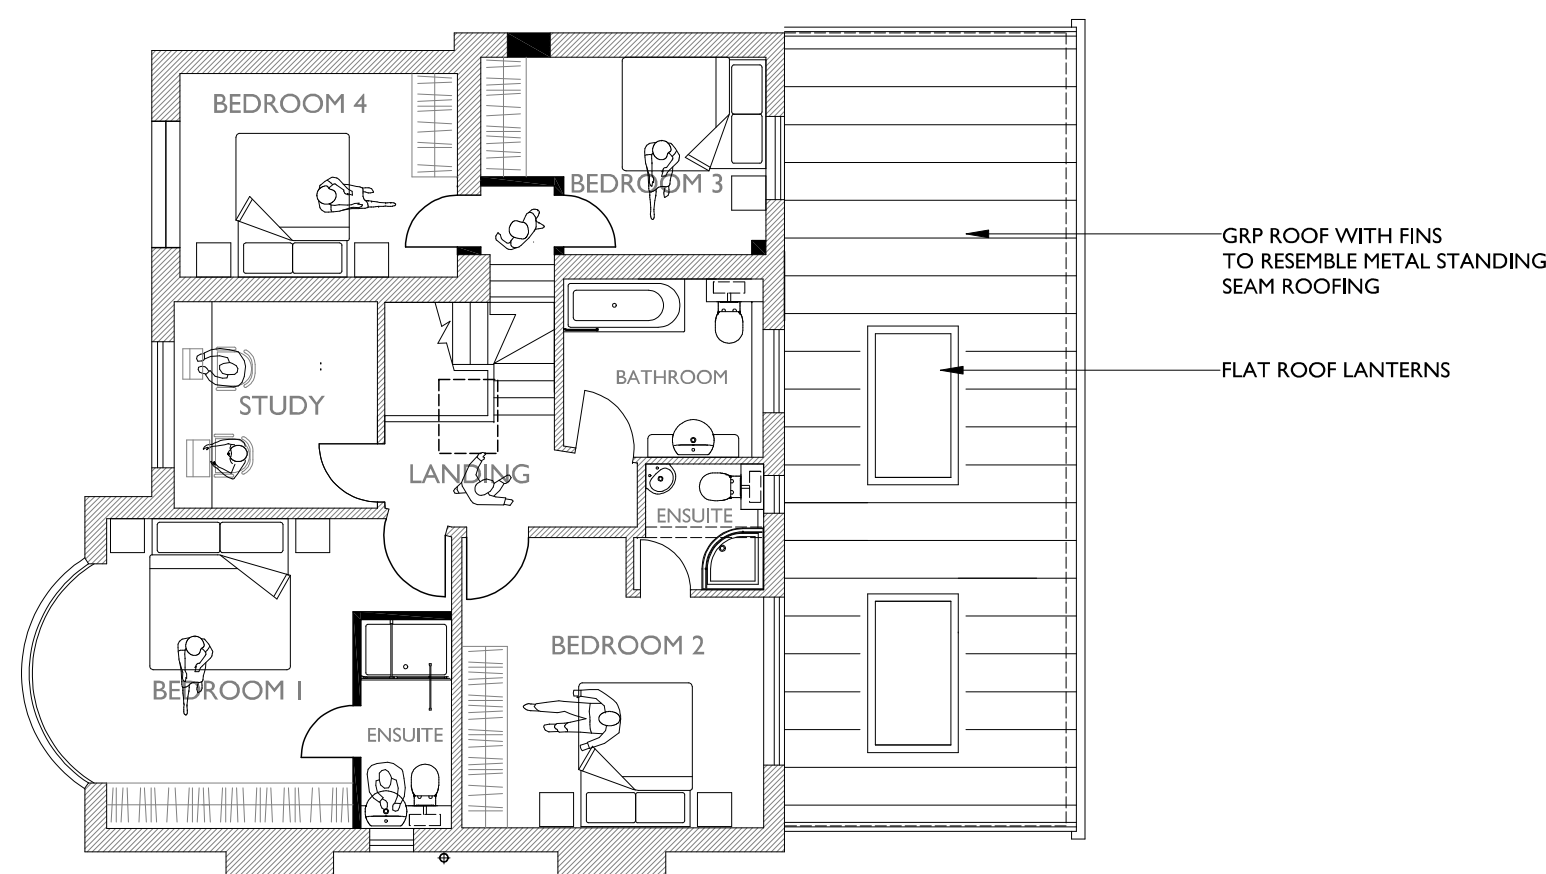
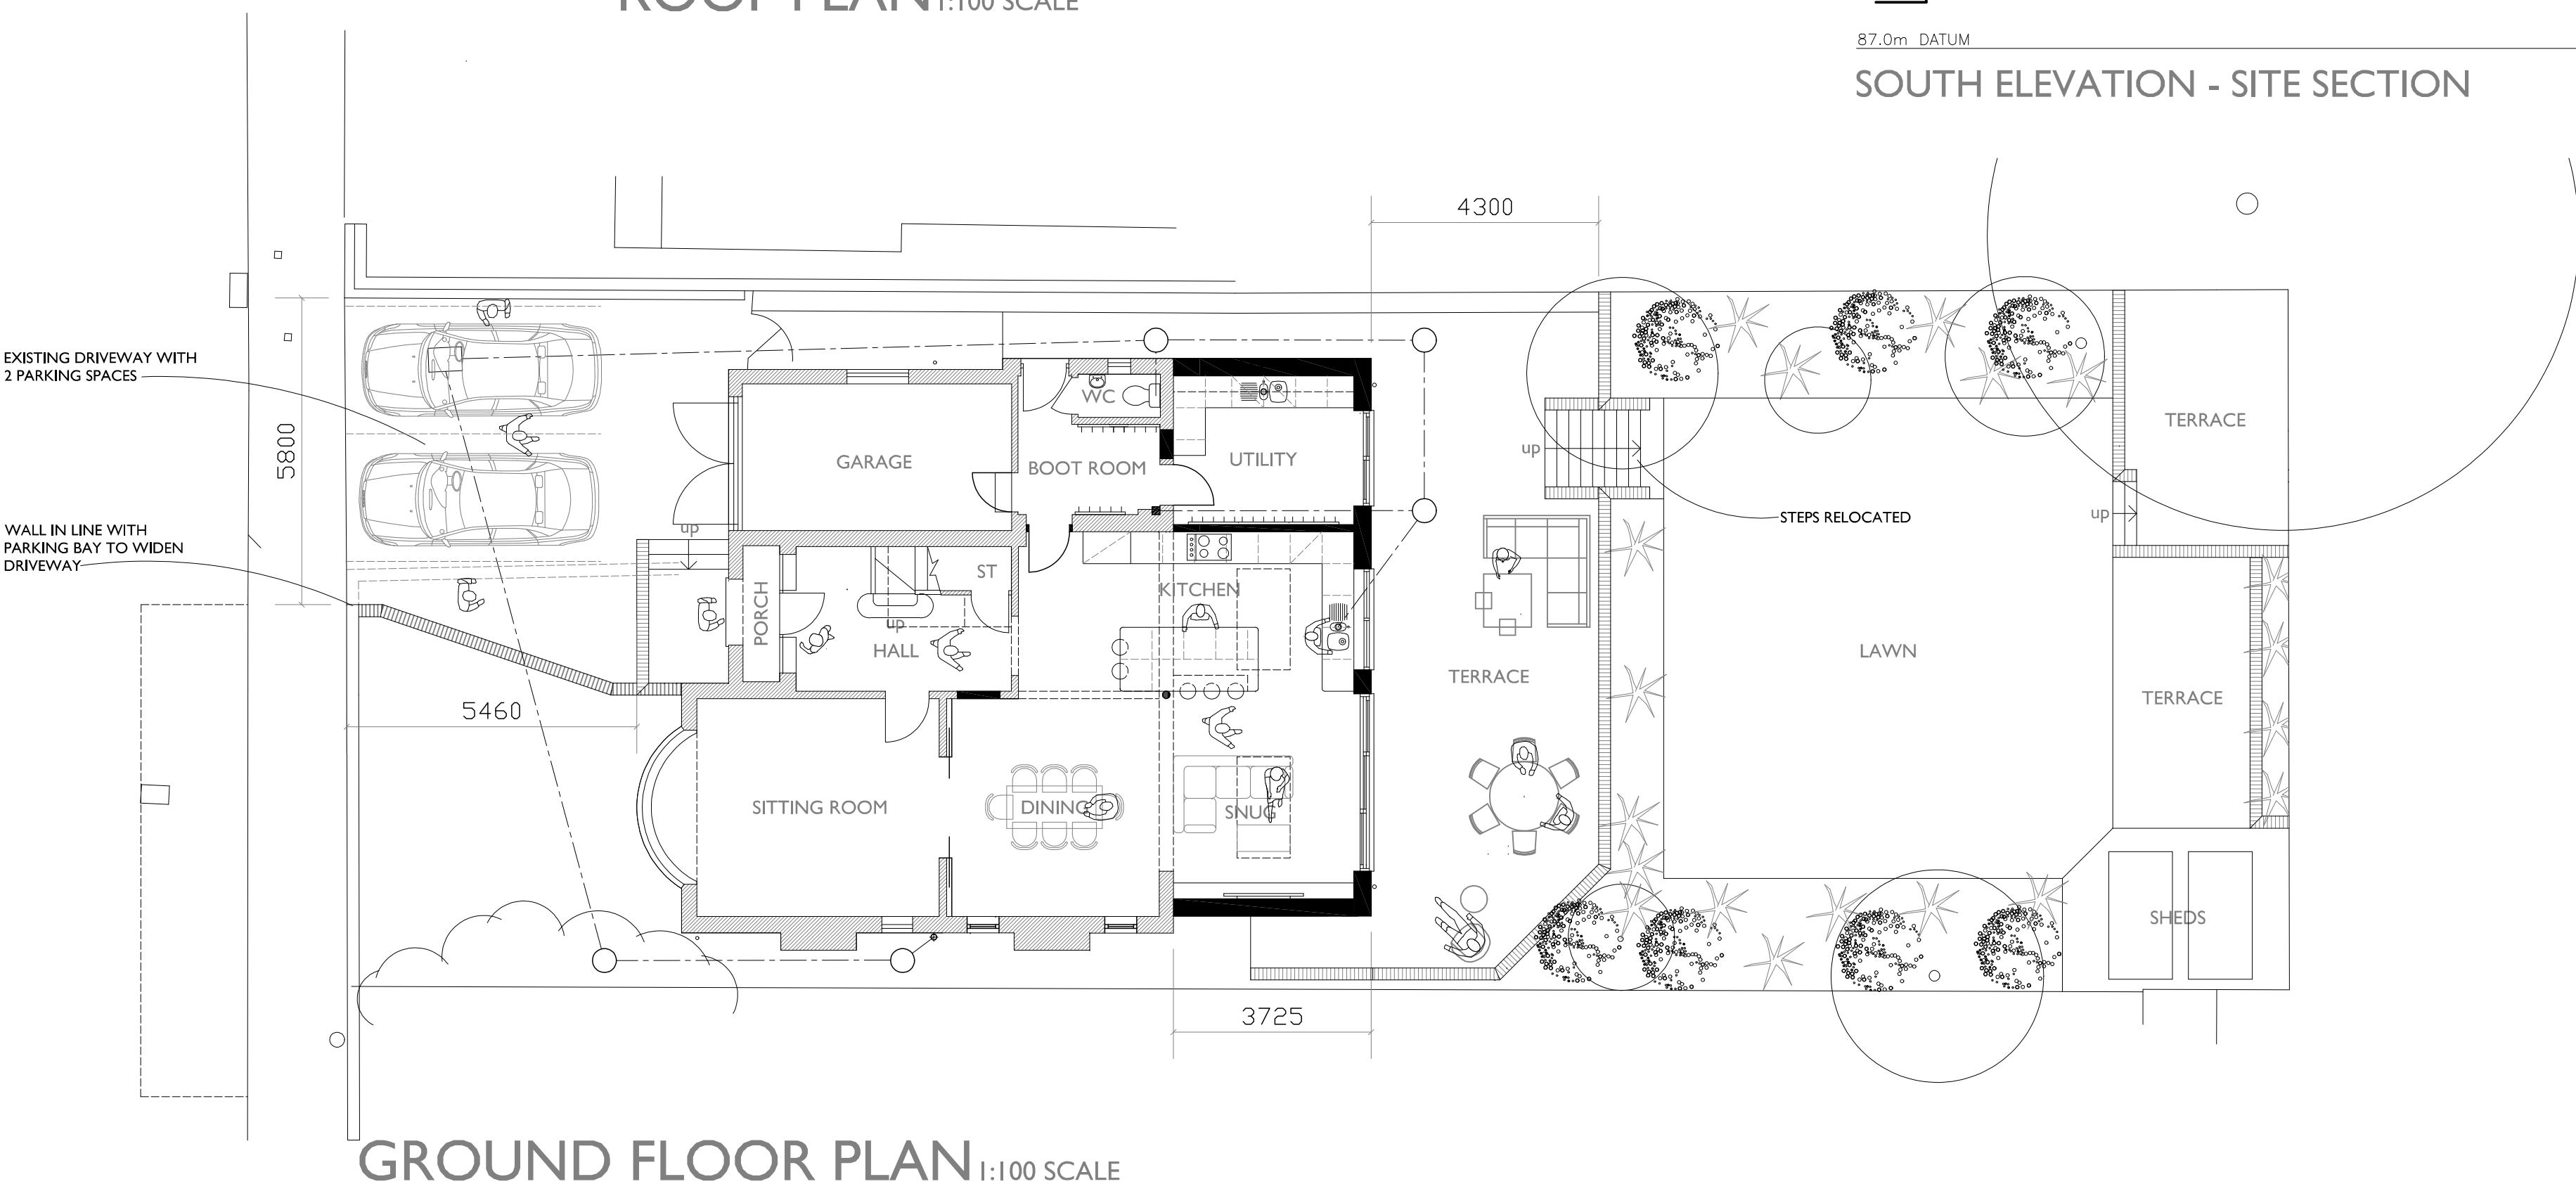
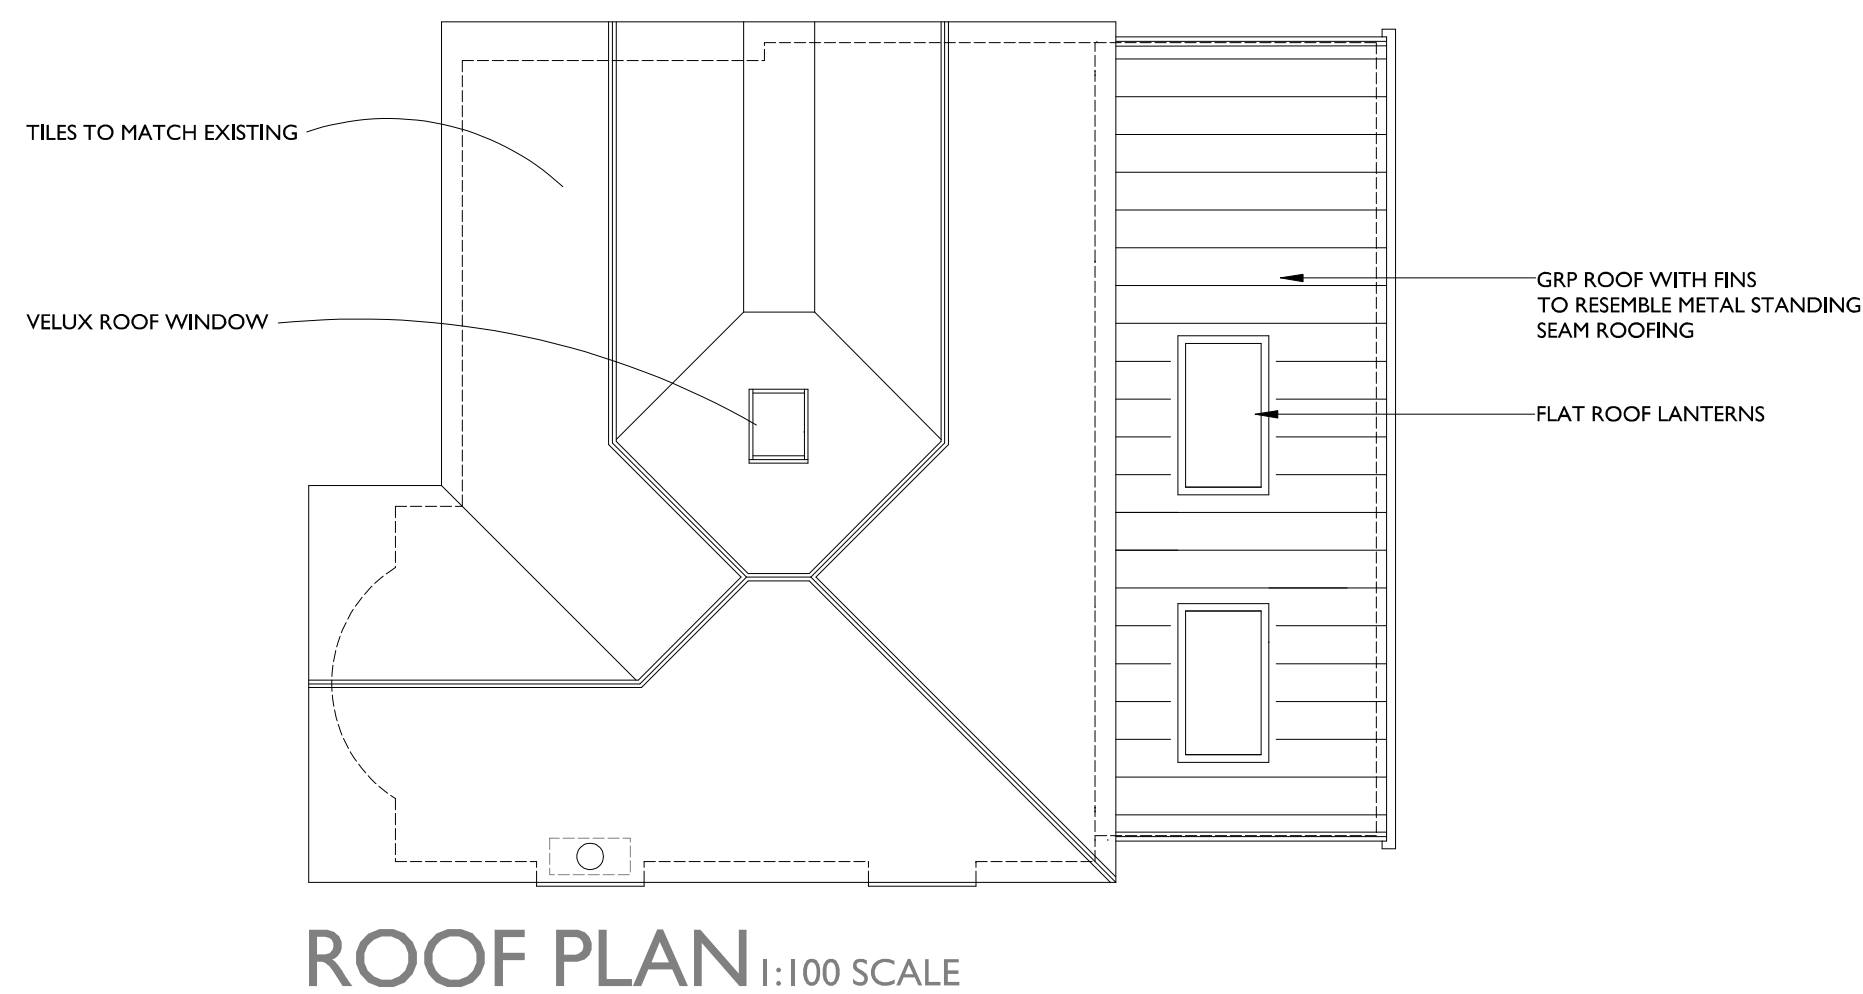


63 MOBERLY ROAD

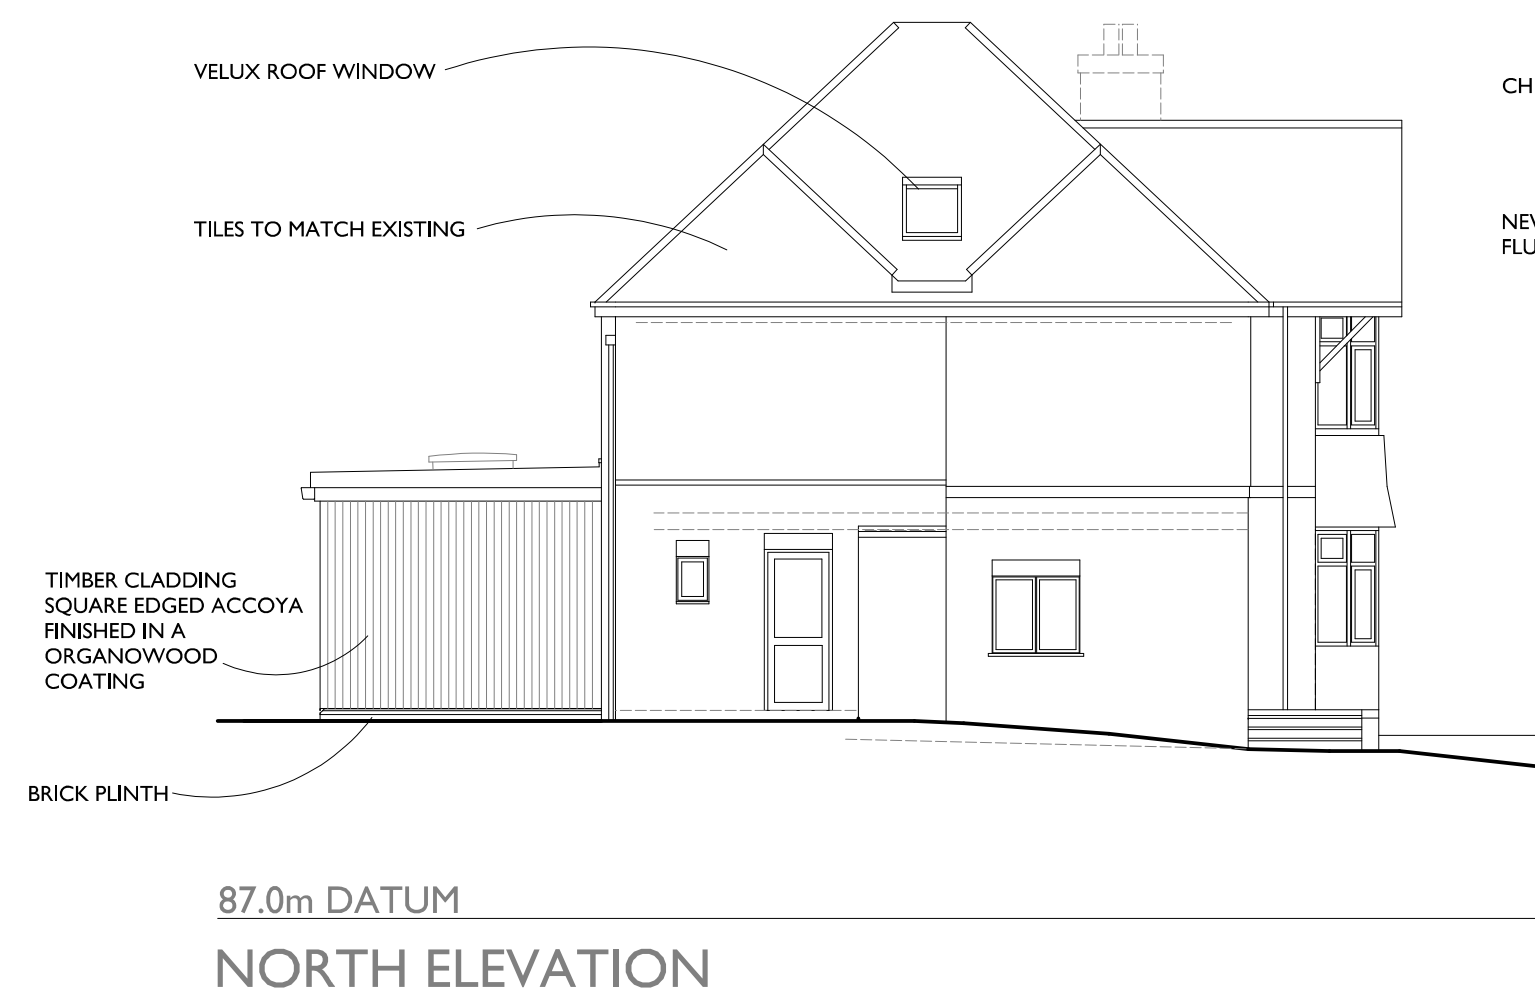

REVISION A: 20/07/2026
CHANGE SINGLE STOREY REAR EXTENSION MATERIALS FROM BRICK WALLS TO TIMBER CLADDING CHANGE ROOFING FROM SINGLE PLY WITH PARAPET TO GRP WITH EAVES GUTTER
REMOVE CHIMNEY & REPLACE WITH METAL FLUE
RELOCATION OF GARDEN STEPS
CLARIFICATION THE EXISTING DRIVEWAY ALREADY ACCOMMODATES 2 PARKING SPACES

REVISION B: 14/09/2026
UTILITY WINDOW ON PLAN REMOVED

Notes:

0 1 2 3 4 5
METRES AT 1:100 SCALE

THIS DRAWING IS THE COPYRIGHT OF FAVONIUS ARCHITECTS. IT MAY NOT BE COPIED, REPRODUCED OR TRANSMITTED IN ANY FORM OR BY ANY MEANS, ELECTRONIC OR MECHANICAL, INCLUDING PHOTOCOPYING, RECORDING, OR BY ANY INFORMATION STORAGE AND RETRIEVAL SYSTEM. PERMISSION MUST BE OBTAINED FROM FAVONIUS ARCHITECTS FOR ANY SUCH REPRODUCTION OR TRANSMISSION.

63 MOBERLY ROAD
SALISBURY
EXTENSION & ALTERATIONS

PLANS & ELEVATIONS
AS PROPOSED

DWG No: 1175-20-01B
DATE: SEPT 2025 SCALE: 1:100

FAVONIUS
ARCHITECTS

Tel: 01722 412 391 www.favonius.co.uk
Wyndham House, 65 The Close, Salisbury, Wiltshire SP1 2EN

PLANNING APPLICATION