



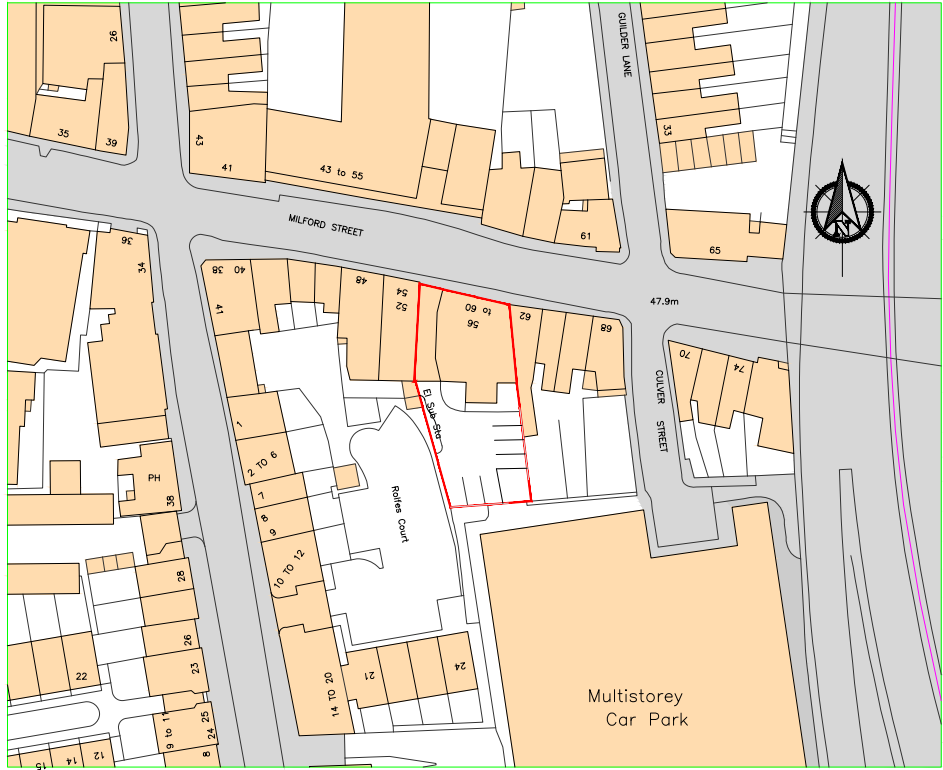


Ordnance Survey, (c) Crown Copyright 2013. All rights reserved. Licence number 100020449

0 10 20 30 40 50 75 100 125

METRES

Site Location Plan - 1:1250

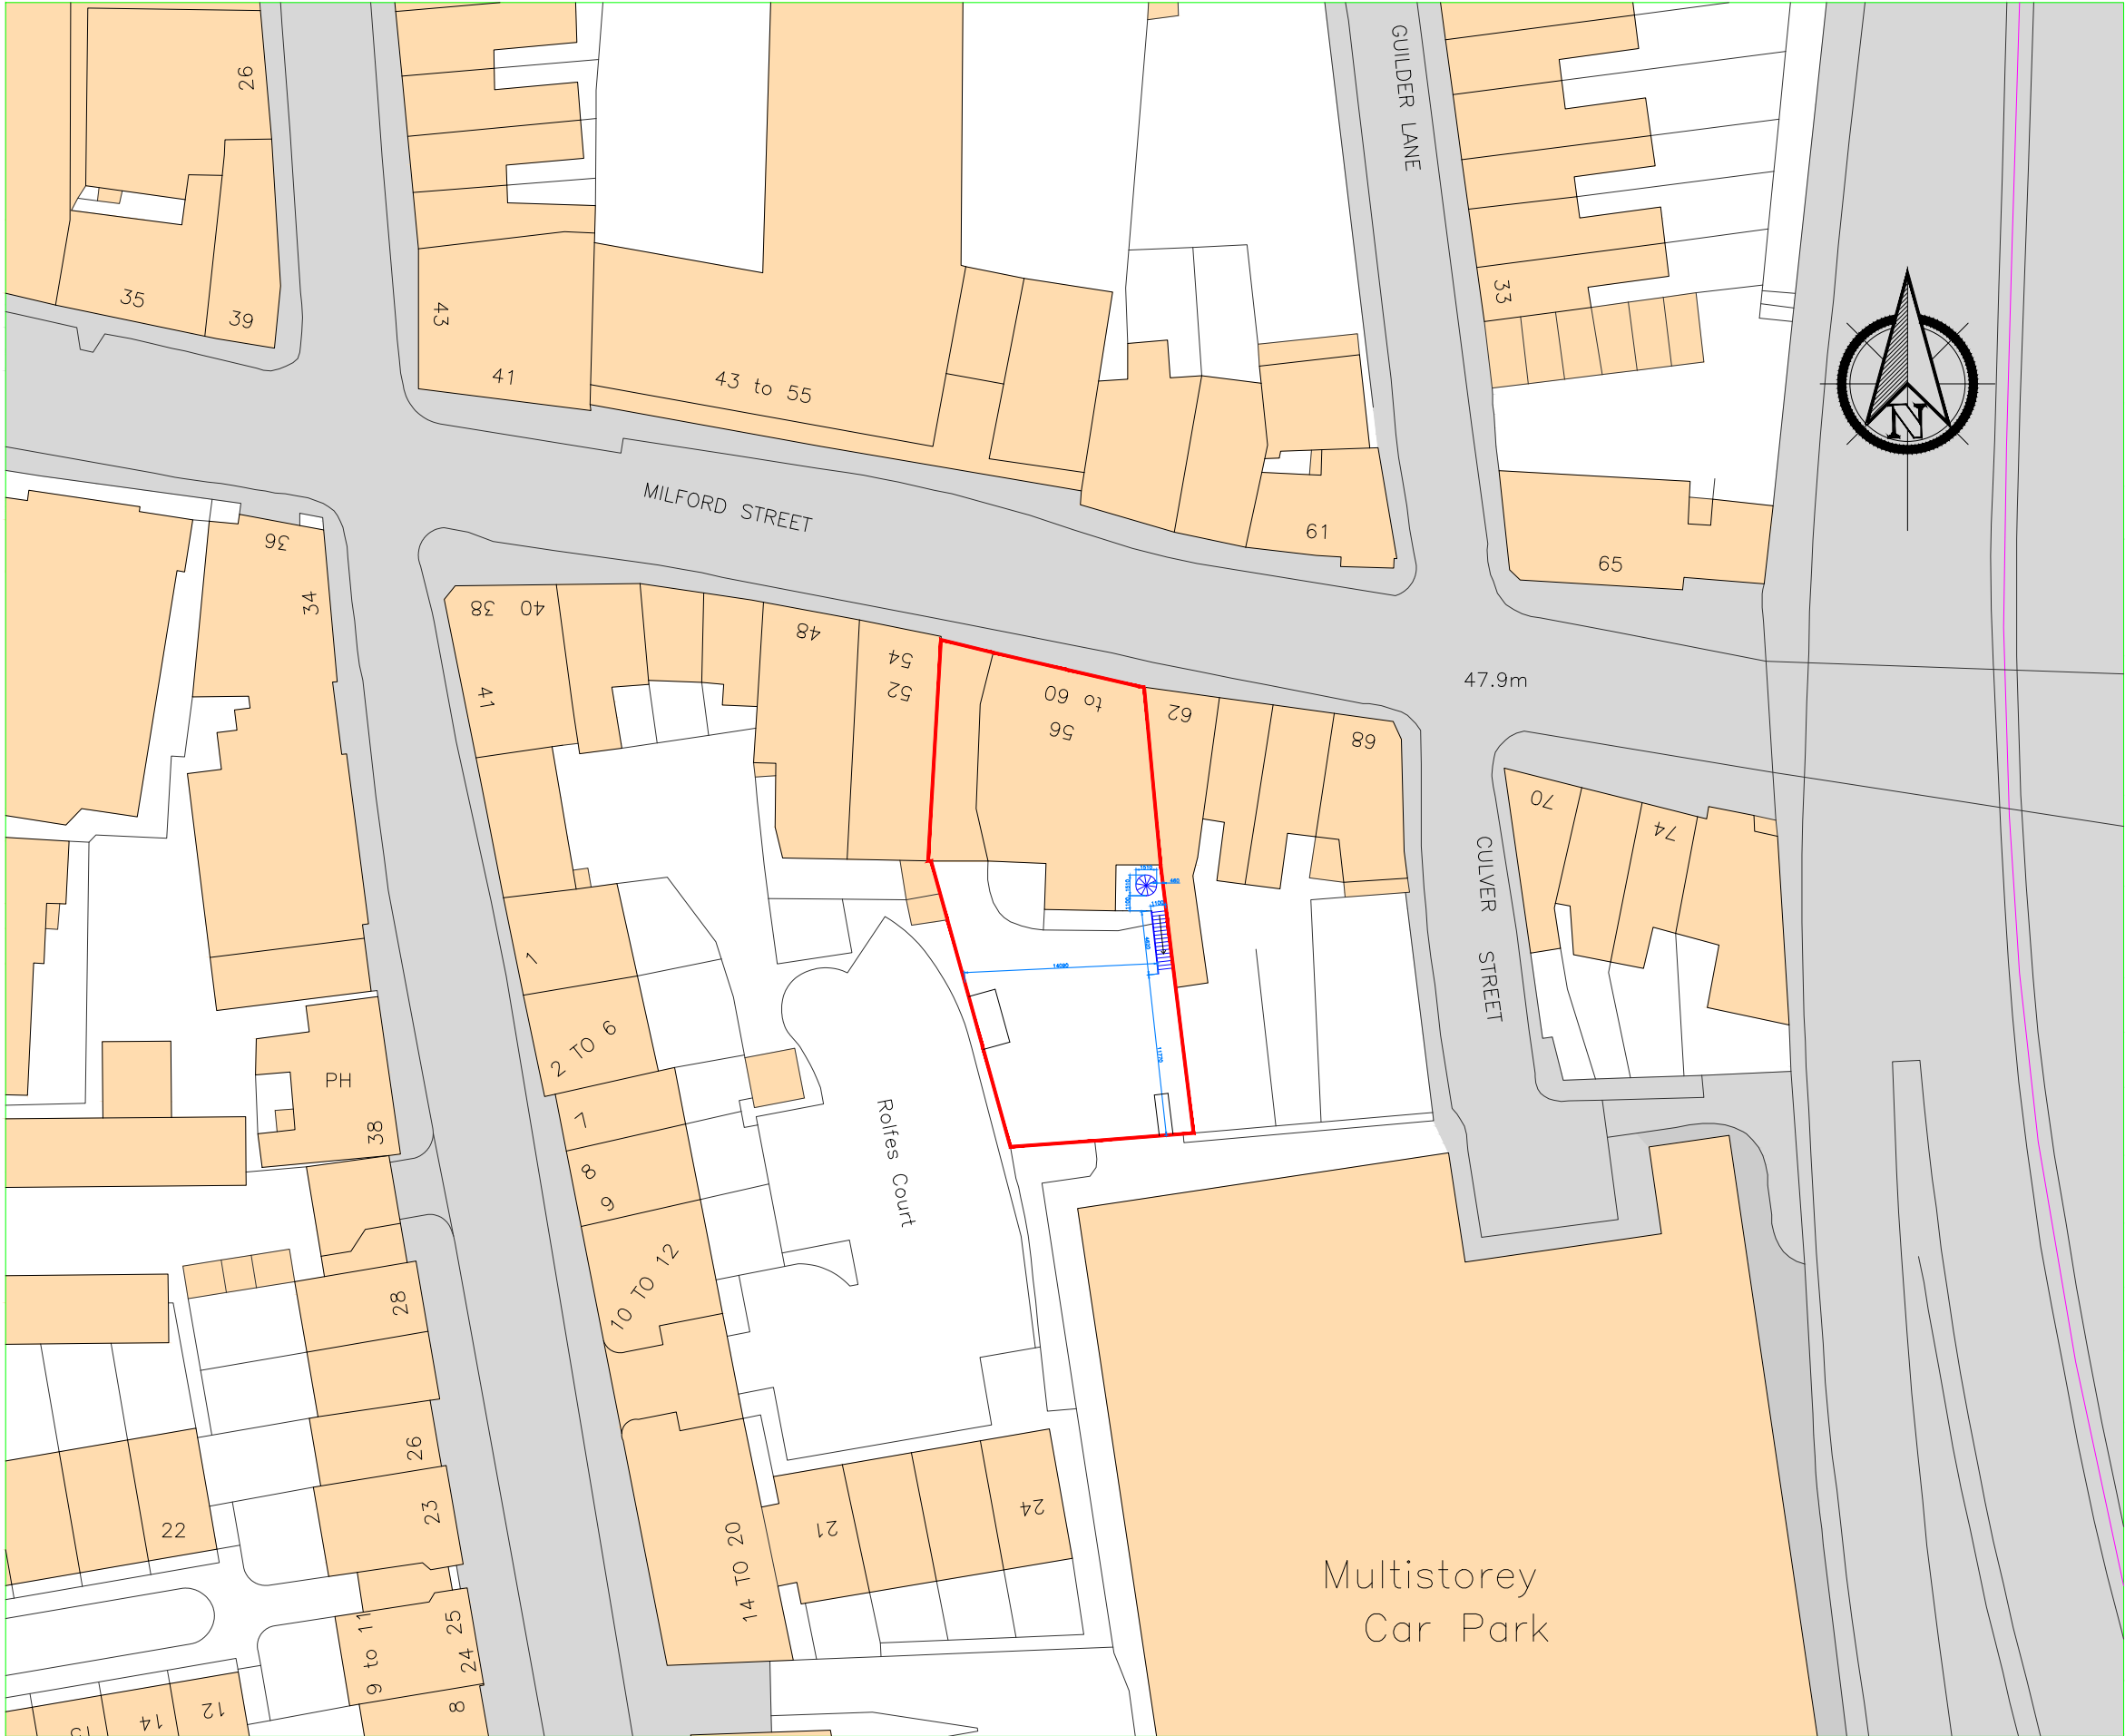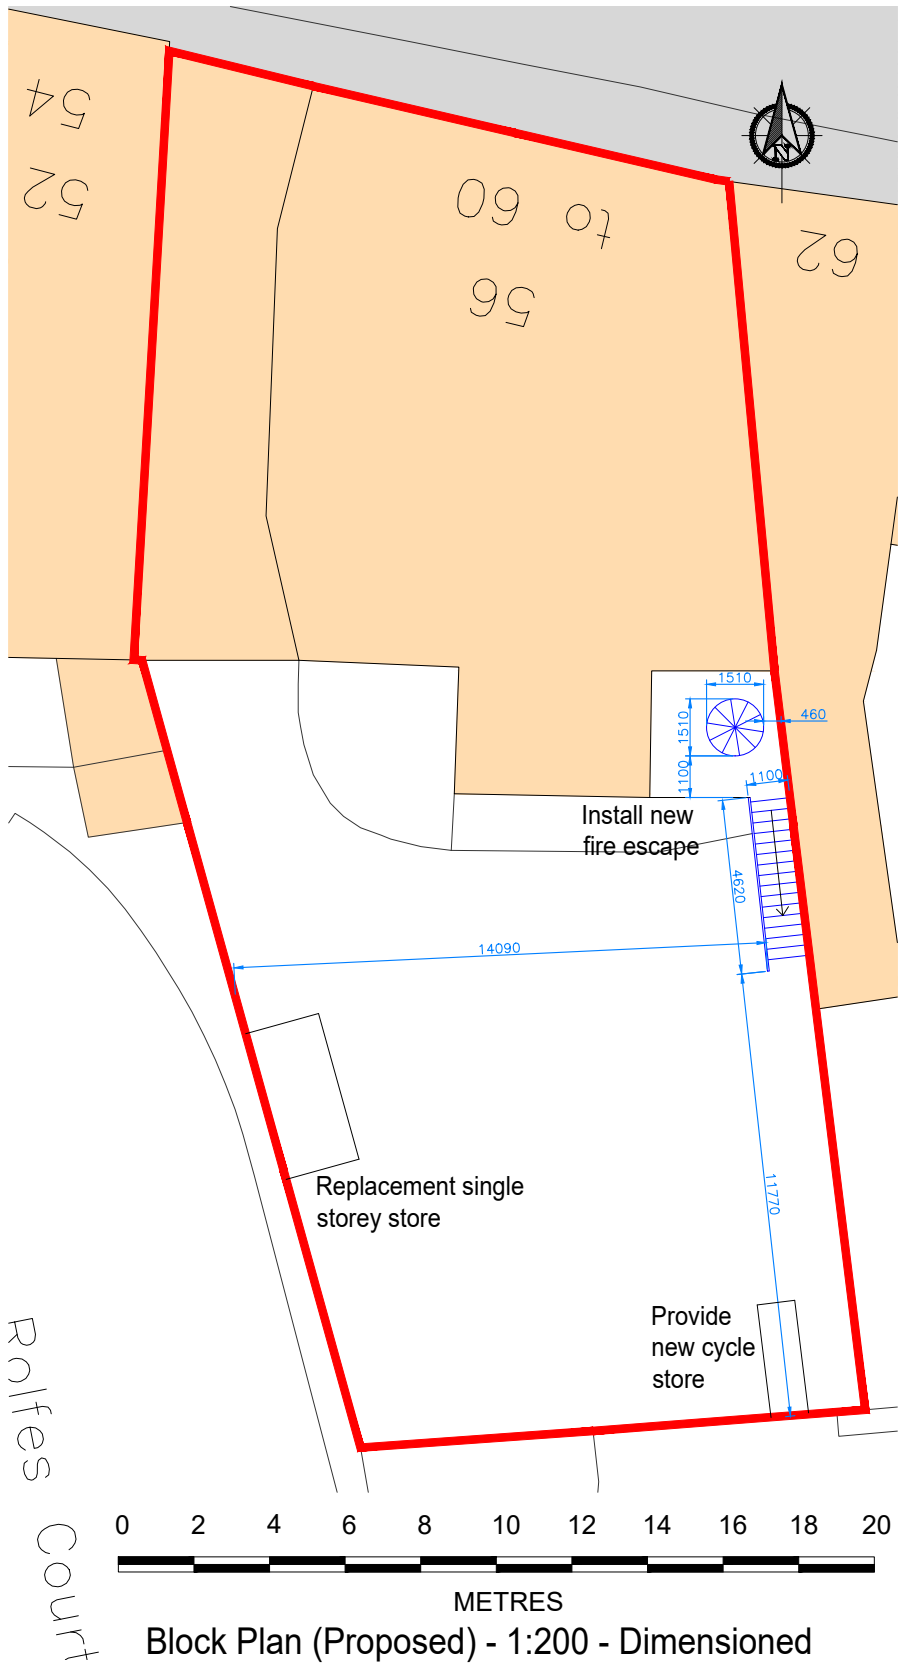

Ordnance Survey, (c) Crown Copyright 2013. All rights reserved. Licence number 100020449

0 10 20 30 40 50

METRES

Block Plan (Proposed) - 1:500

revisions
C

client
Savills
drawn by
RS

checked by

project
Rolfes House
60 Milford Street
Salisbury
drawing
Site Location &
Block Plans

drawing no. 301
date 17/12/14
job no. SNBU
revision C
scale at A2 Shown



Building Consultancy
2 Charlotte Place
Southampton
SO14 0TB
t 02380 713 900
f 02380 713 901
e