

© Drawings and design copyright of:
Schneider Design Ltd

Do NOT scale this drawing
Do not derive dimensions from digital media

Revisions		
Rev	Date	Description
A	14/09/26	Indicated scale bar.

Matt & Jess Burke

Client

New Extension
1 St Mary's Gardens
Hilperton
Wiltshire, BA14 7PG

Project

SOUTH (Side) ELEVATION

Drawing Title

2662	20/08/26	BS
Project No.	Date	Drawn
201		A
Drawing No.	Revision	


mbl: ++44(0) 7883 012682
e-mail: bernadette@schneider-design.co.uk



PLANNING APPROVAL

Drawing Status

Boundary Line

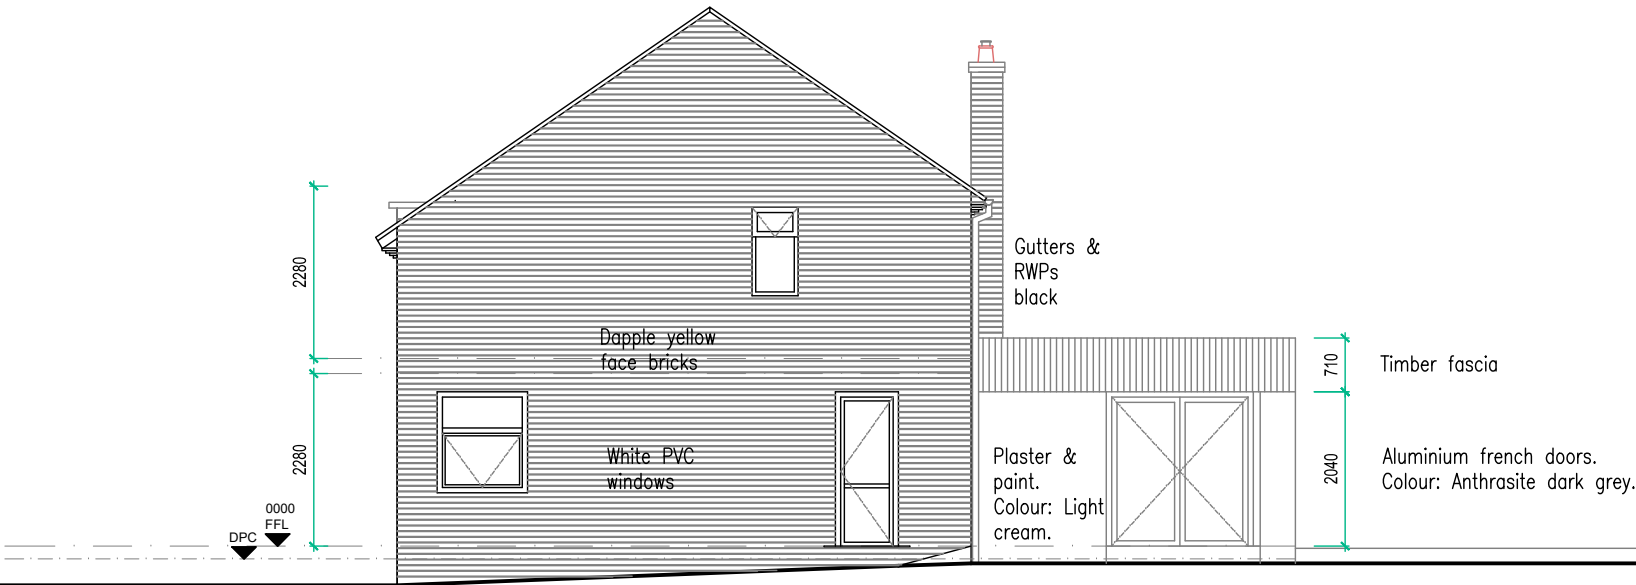


EXISTING SOUTH (Side) ELEVATION

SCALE 1:100



Boundary Line

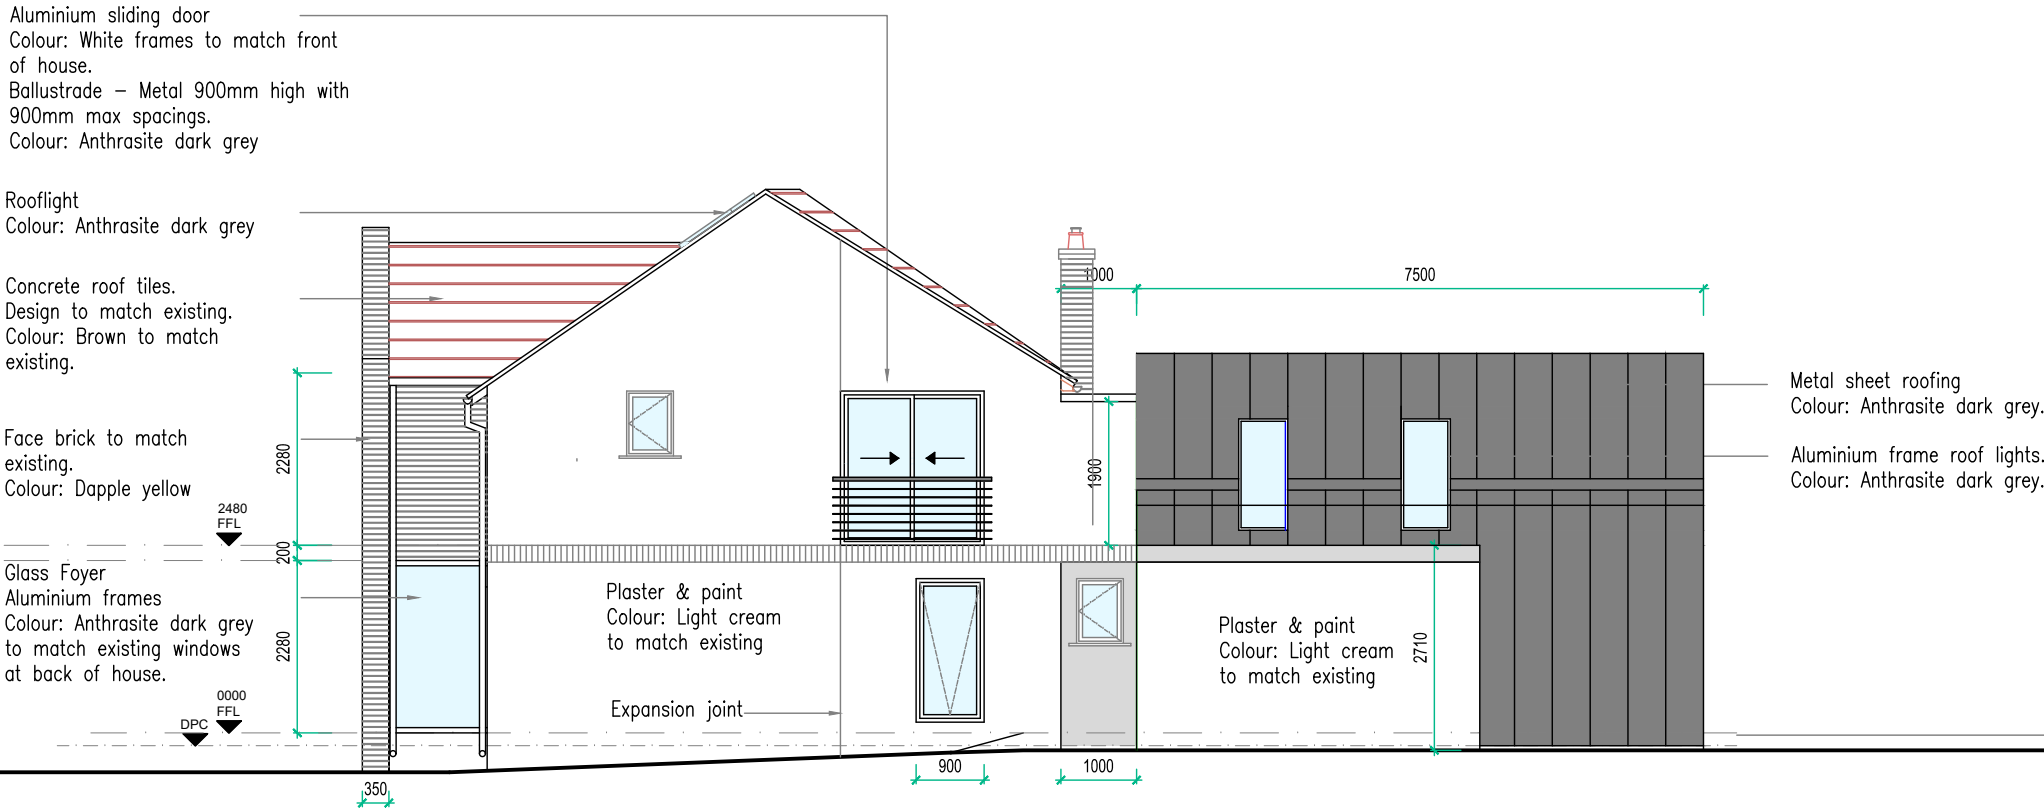

PROPOSED SOUTH (Side) ELEVATION

SCALE 1:100

