

Black metal sheet roofing on horizontal battens on counter battens
Rafters fully filled with 150mm insulation between (to adhere to current Building Regulations Part L).
Breathable sarking membrane below battens.
Insulated plasterboard under rafters.
Vapour control layer.
12.5mm Plasterboard.


45 Degree Couple timber roof trusses spaced at 600mm.

Hidden gutter

Internal timber slats on wall



Steel beams by Structural Engineer

Standard strip concrete footing as per Approved Document A.
900mm Deep trench.
600mm(D) x 450mm(H) footing.

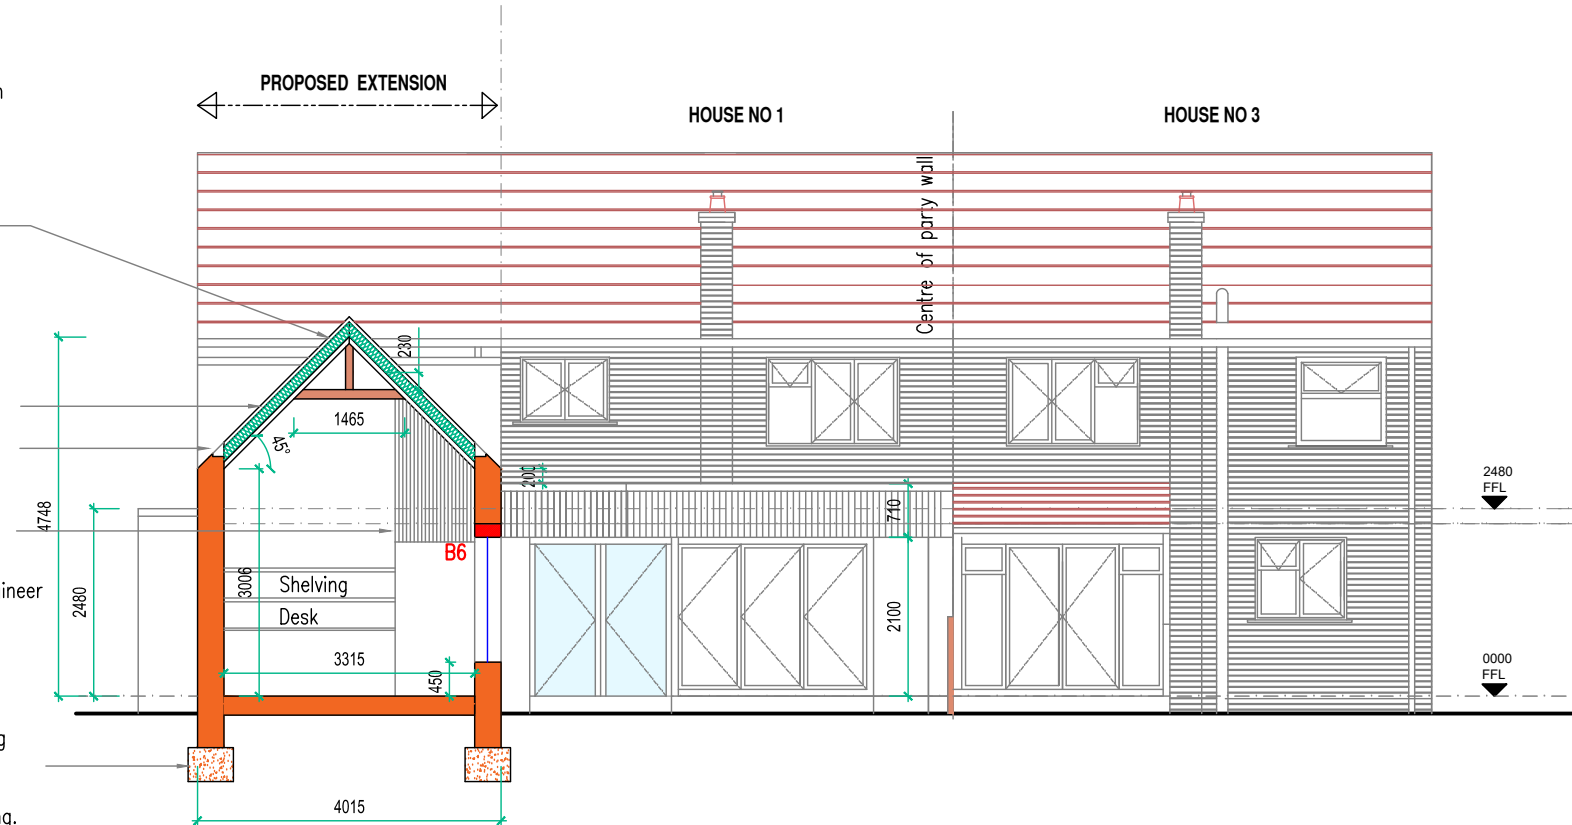


PROPOSED SECTION A-A

SCALE 1:100

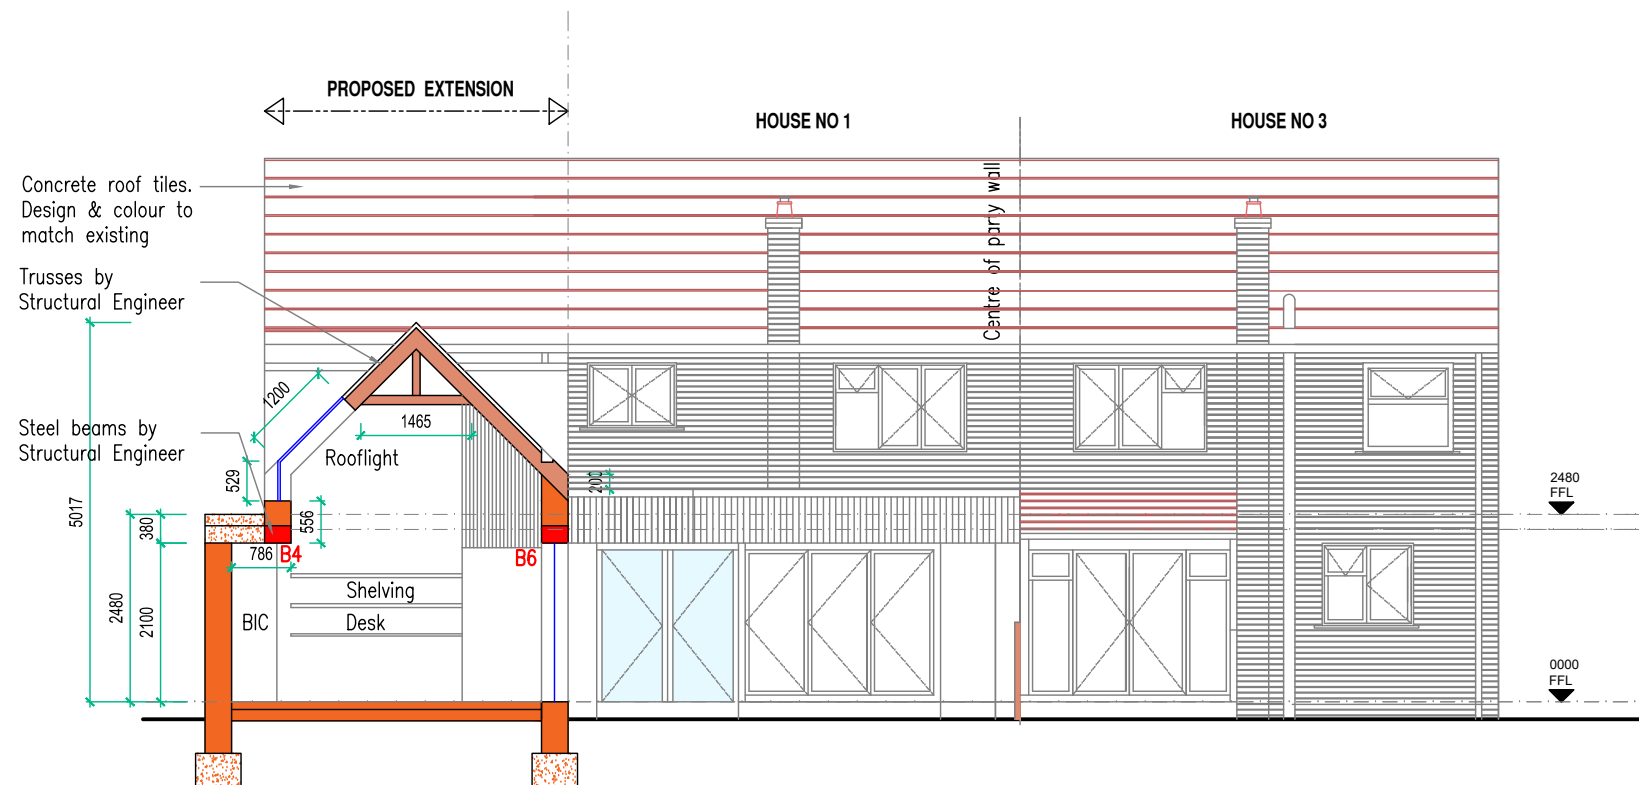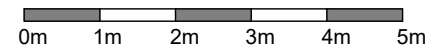

PROPOSED SECTION B-B

SCALE 1:100

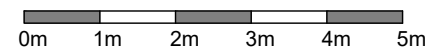

© Drawings and design copyright of:
Schneider Design Ltd

Do NOT scale this drawing
Do not derive dimensions from digital media

Revisions		
Rev	Date	Description
A	14/09/26	Indicated scale bar.

Matt & Jess Burke
Client

New Extension
1 St Mary's Gardens
Hilperton
Wiltshire, BA14 7PG

Project

**PROPOSED
SECTIONS AA, BB**
Drawing Title

2662	20/08/26	BS
Project No.	Date	Drawn
300	A	
Drawing No.	Revision	

mbl: ++44(0) 7883 012682
e-mail: bernadette@schneider-design.co.uk



PLANNING APPROVAL
Drawing Status