

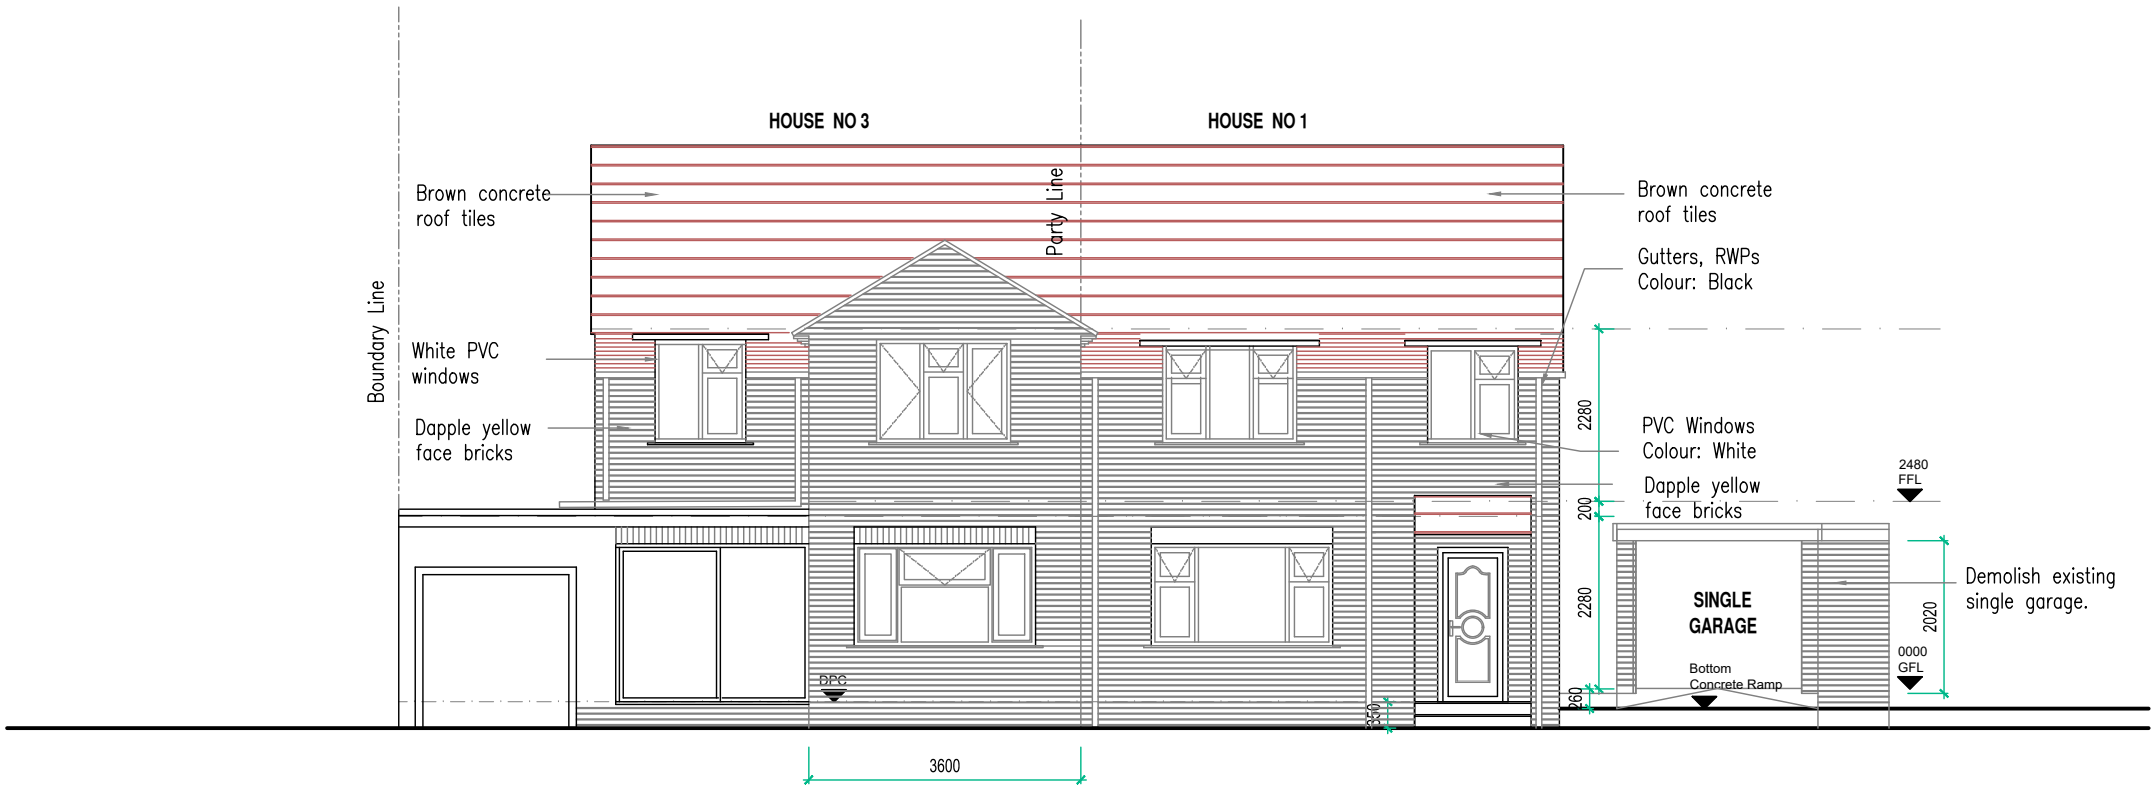


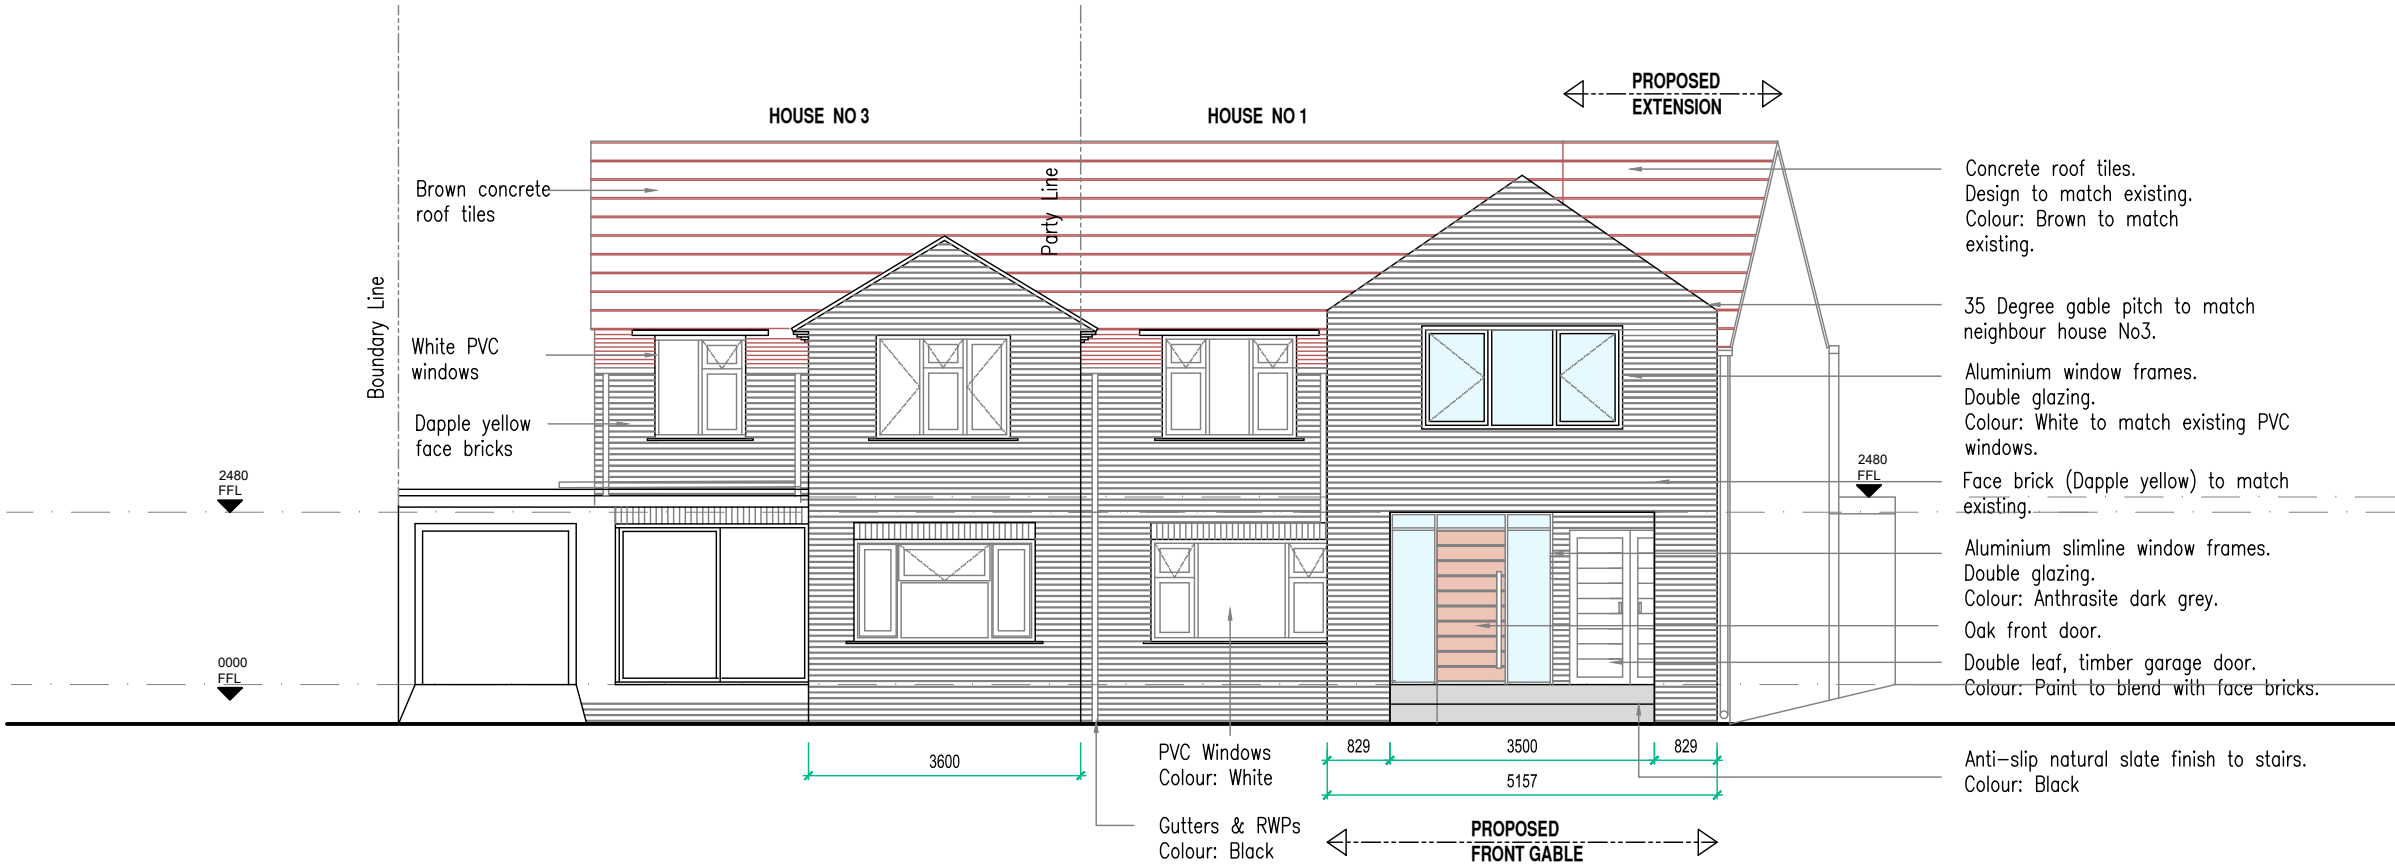

SEMI-DETACHED HOUSE


EXISTING WEST (Street) ELEVATION

SCALE 1:100

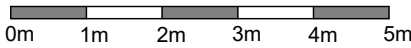

PROPOSED WEST (Street) ELEVATION

SCALE 1:100

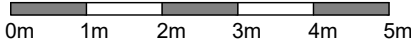

© Drawings and design copyright of:  
Schneider Design Ltd

Do NOT scale this drawing  
Do not derive dimensions from digital media

| Revisions |          |                      |
|-----------|----------|----------------------|
| Rev       | Date     | Description          |
| A         | 14/09/26 | Indicated scale bar. |
|           |          |                      |
|           |          |                      |
Matt & Jess Burke

Client

New Extension  
1 St Mary's Gardens  
Hilperton  
Wiltshire, BA14 7PG

Project

WEST (Street) ELEVATION

Drawing Title

|             |          |          |
|-------------|----------|----------|
| 2662        | 20/08/26 | BS       |
| Project No. | Date     | Drawn    |
| 200         | A        | Revision |
| Drawing No. |          |          |

mbl: ++44(0) 7883 012682  
e-mail: bernadette@schneider-design.co.uk



PLANNING APPROVAL

Drawing Status